



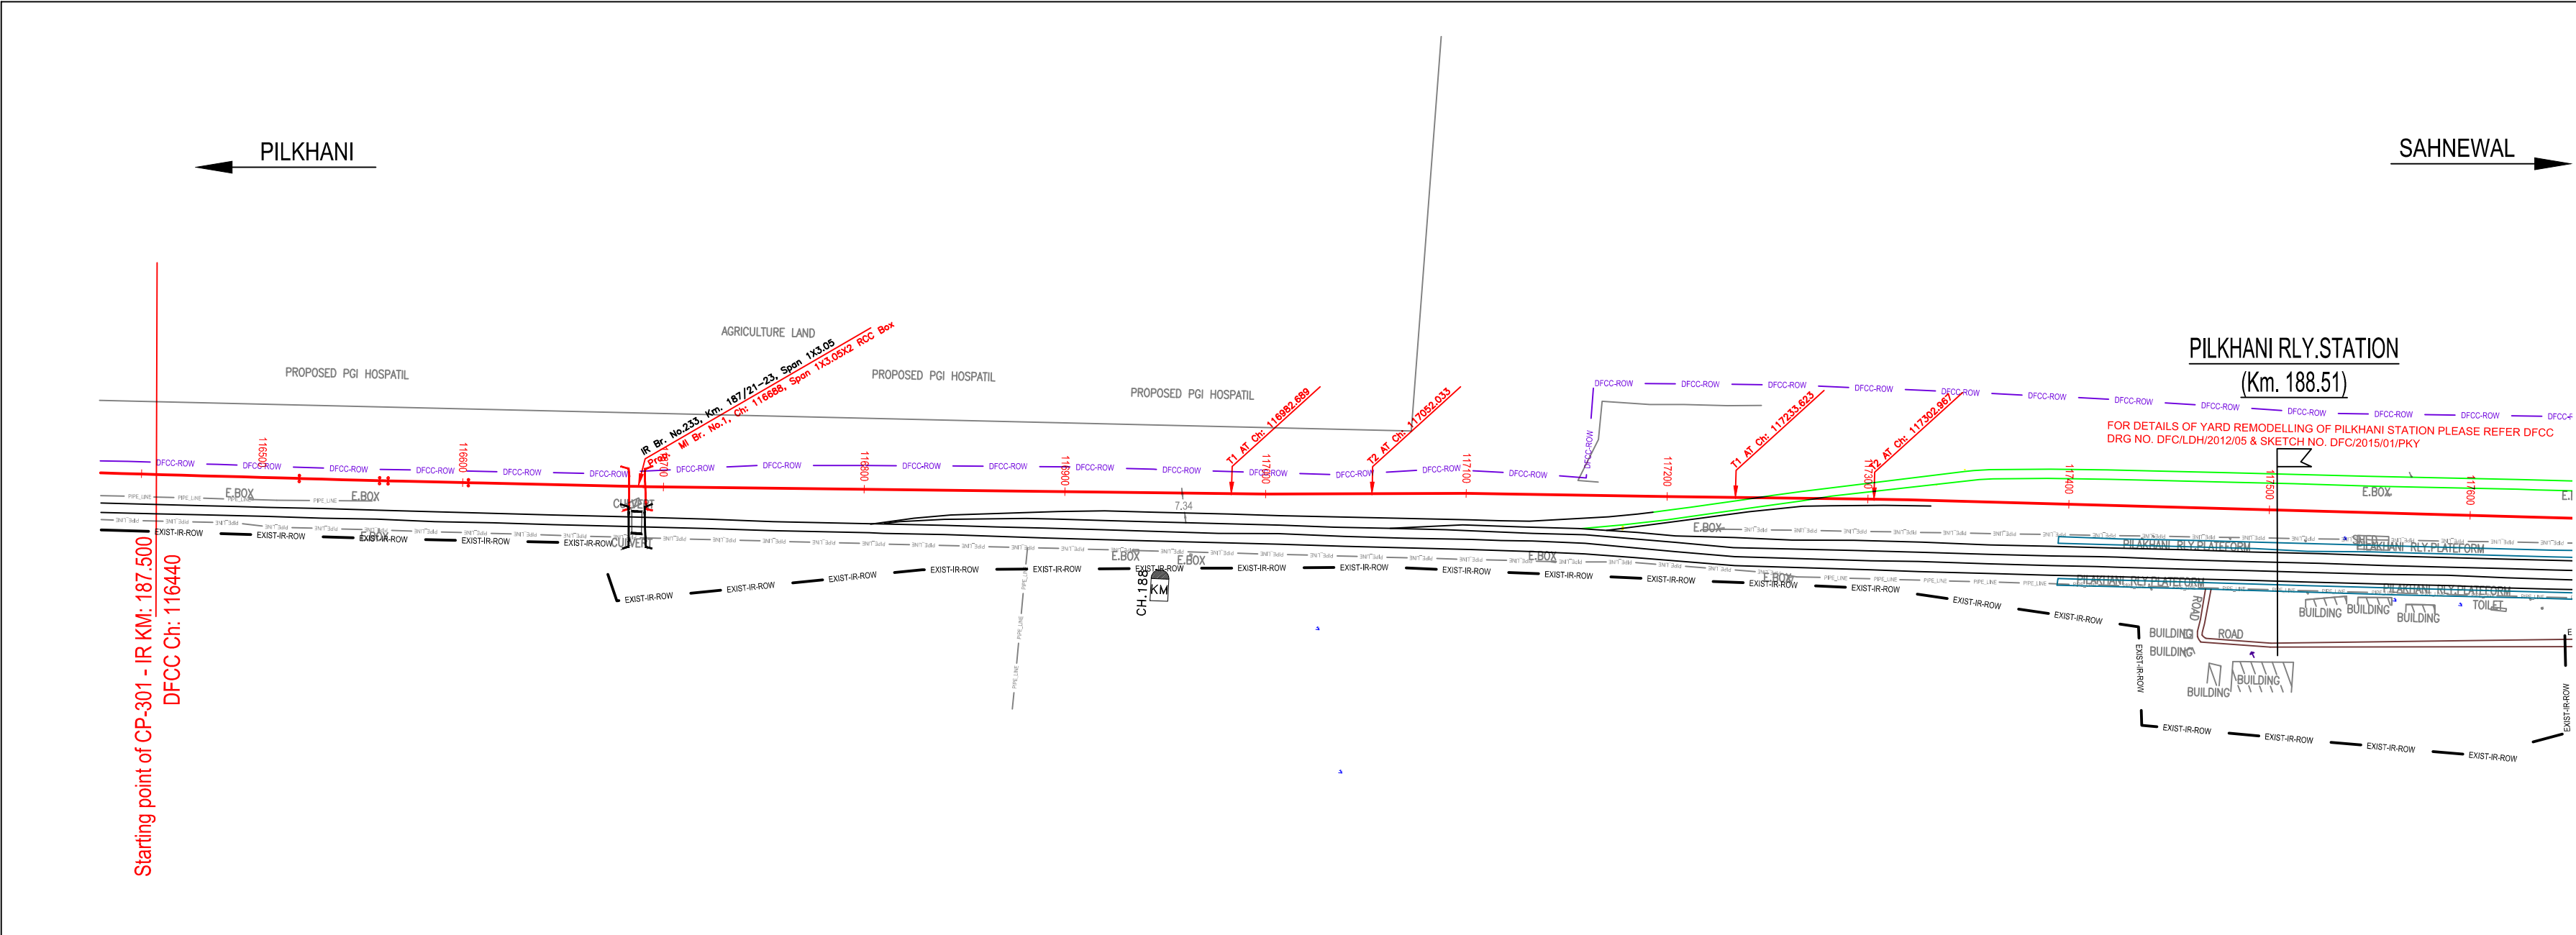

NOTE:-
MINIMUM HEIGHT OF EMBANKMENT SHALL
BE PROVIDED AS PER RELEVANT PARA OF
PART 2 OF BID DOCUMENT.

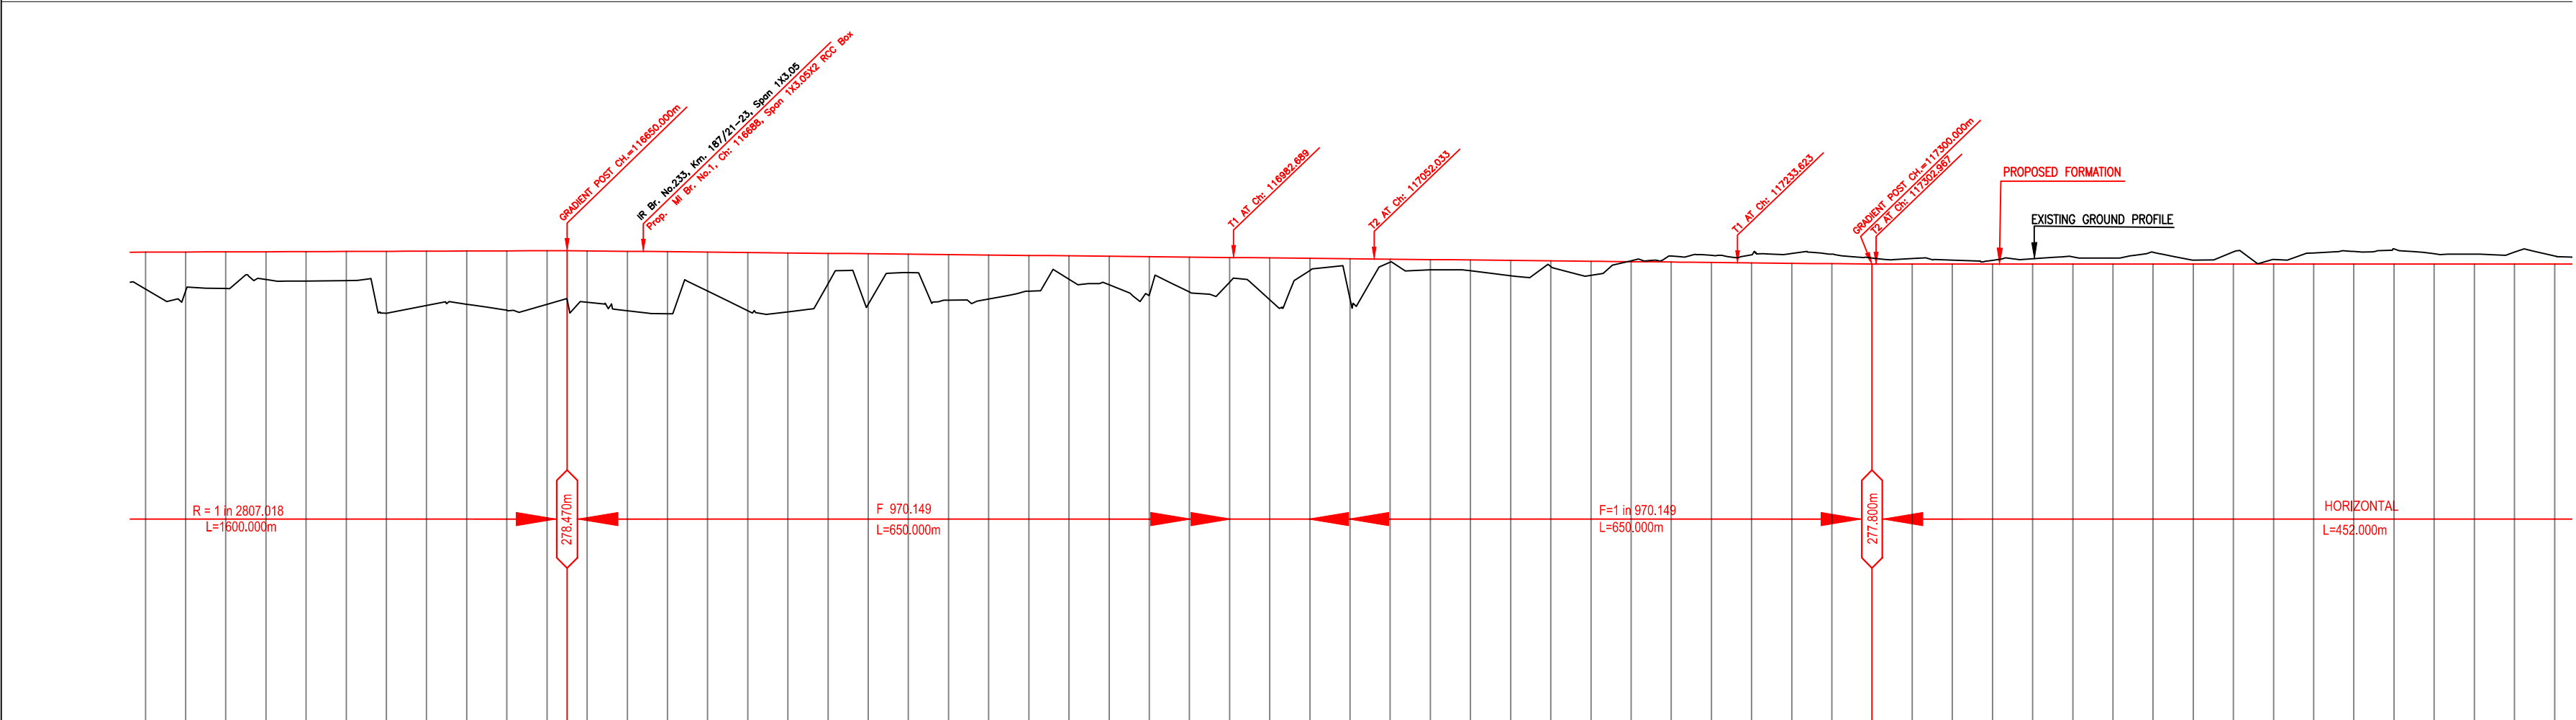

VERTICAL PROFILE	G = (+) 0.103% L = 650.000m										G = (+) 0.103% L = 650.000m										G=0.000 L=452.000m	
	11650.000										11700.000										11750.000	
HORIZONTAL ALIGNMENT	L=40.000m										L=561.600m										L=40.000m	
	11650.000										11700.000										11750.000	
LHS EXIST TRACK DISTANCE	1.837	278.395	0.543	14.954	</

LEGEND	
EXIST. IR TRACK	---
PROP. DFCC TRACK	---
EXIST. LAND BOUNDARY	--- EXIST-IR-ROW ---
DFC LAND BOUNDARY	--- DFCC-ROW ---
PROPOSED BRIDGE	---
PROP. STRUCTURE	---
EXIST. STRUCTURE	---
RIVER/NALA	---
WELL	---
TREE/TREE CLUSTER	---
COMPOUND WALL	---
WORK TO BE DISMANTLED	---
HIGH TENSION LINE	---
POND	---
TELEPHONE POLE	---
ELECTRIC LINE	---
OHE TOWER	---
HAND PUMP	---
GPS PILLAR	---
RAILWAY SIGNAL	---
OHE MAST	---
RELIGIOUS STRUCTURE	---
PIPE LINE CORRIDOR	---
ROAD	---

DEDICATED FREIGHT CORRIDOR CORPORATION OF INDIA LTD.
(A GOVERNMENT OF INDIA ENTERPRISE)

PROJECT

SAHNEWAL TO PILKHANI
From Km 360.200 to Km 187.500

CONTRACT PACKAGE - 301

TITLE

PLAN AND PROFILE (Ch 116440 to Ch 117640)


SCALE

SURVEY BY


DRAWING NO.

GENERAL CONSULTANT

AECOM AECOM Asia Co. Ltd.
8TH FLOOR, INFINITY TOWER C DLF CYBER CITY
E-12 Moh Colony,
Mayapuri Nagar, Jaipur-17

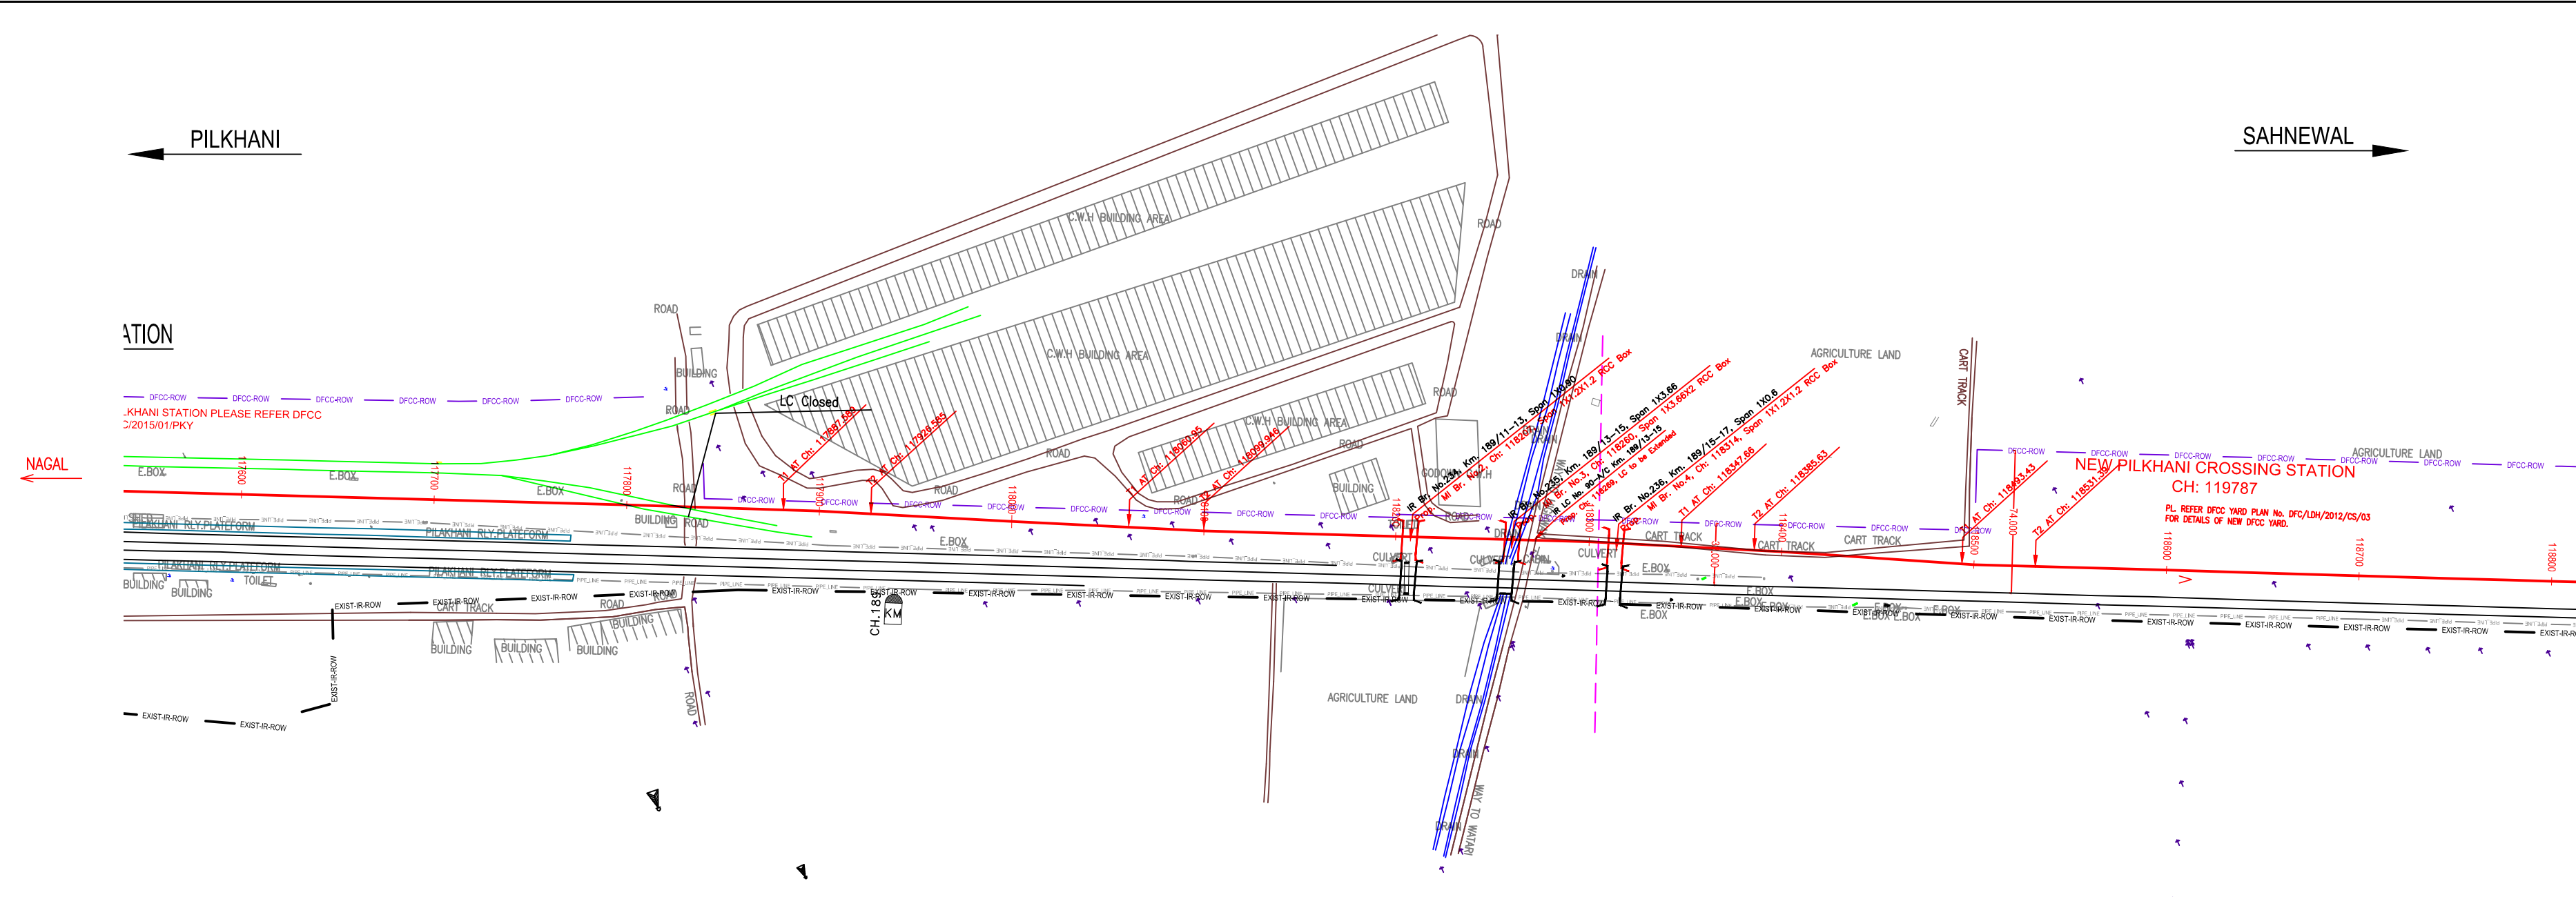


NOTE:-
MINIMUM HEIGHT OF EMBANKMENT SHALL
BE PROVIDED AS PER RELEVANT PARA OF
PART 2 OF BID DOCUMENT.

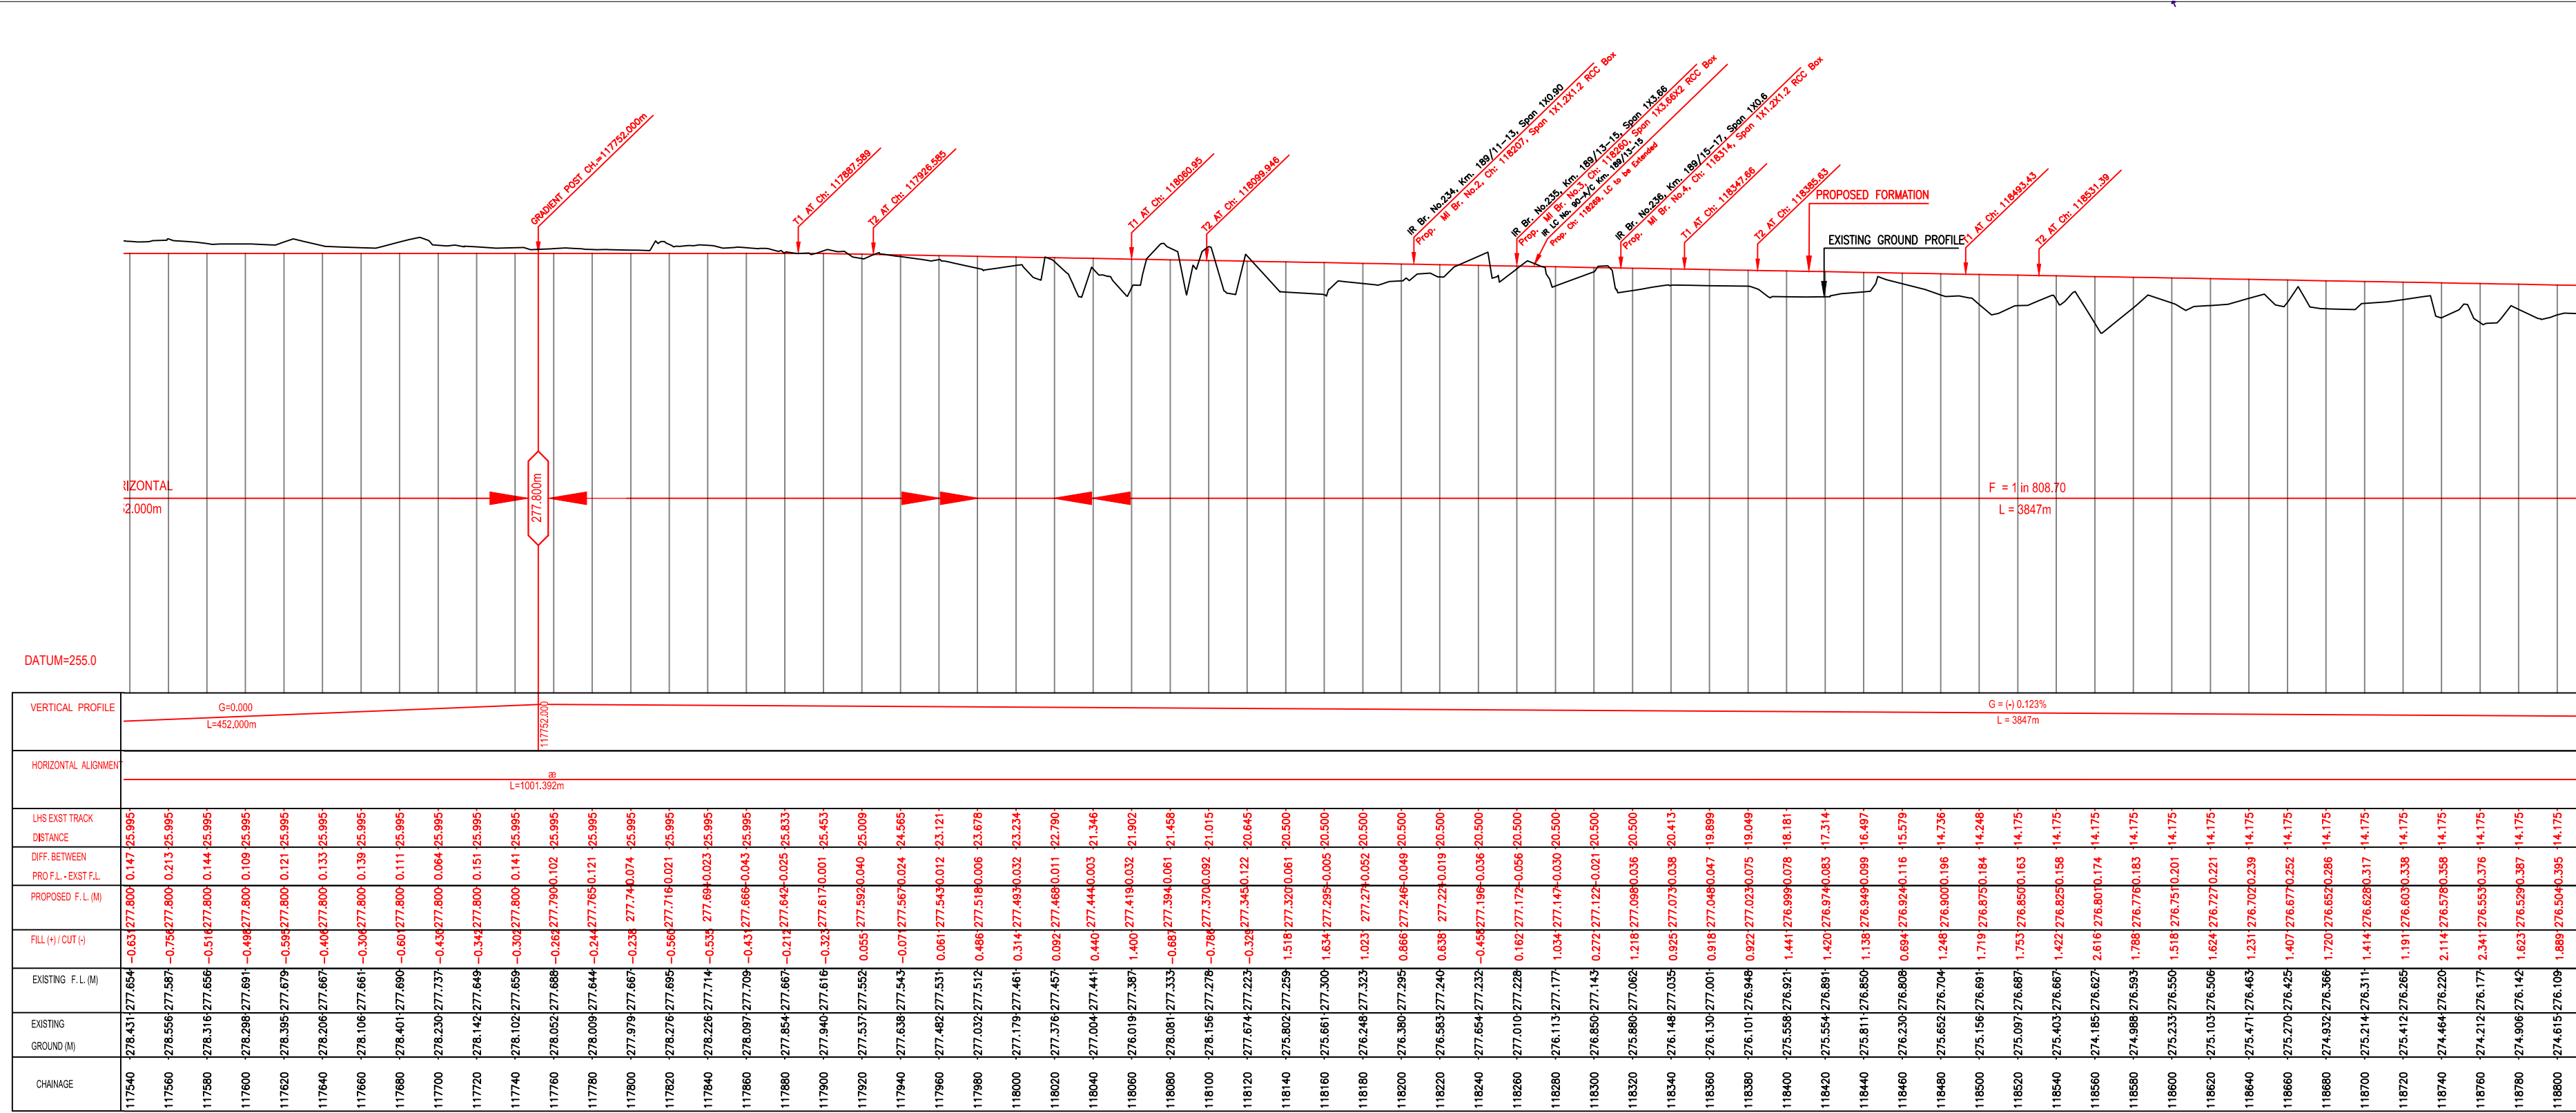

LEGEND	
EXIST. IR TRACK	
PROP. DFCC TRACK	
EXIST. LAND BOUNDARY	
DFC LAND BOUNDARY	
PROPOSED BRIDGE	
PROP. STRUCTURE	
EXIST. STRUCTURE	
RIVER/NALA	
WELL	
TREE/TREE CLUSTER	
COMPOUND WALL	
WORK TO BE DISMANTLED	
HIGH TENSION LINE	
POND	
TELEPHONE POLE	
ELECTRIC LINE	
OHE TOWER	
HAND PUMP	
GPS PILLAR	
RAILWAY SIGNAL	
OHE MAST	
RELIGIOUS STRUCTURE	
PIPE LINE CORRIDOR	
ROAD	

INDICATIVE DRAWING	
DEDICATED FREIGHT CORRIDOR CORPORATION OF INDIA LTD. (A GOVERNMENT OF INDIA ENTERPRISE)	
EASTERN CORRIDOR	
PROJECT SAHNEWAL TO PILKHANI From Km 360.200 to Km 187.500	
CONTRACT PACKAGE - 301	
TITLE PLAN AND PROFILE (Ch 117600 to Ch 118800)	
SCALE SURVEY BY CONSULTING Engineers Group Ltd.	DRAWING NO. GENERAL CONSULTANT AECOM AECOM Asia Co. Ltd. 8TH FLOOR, INFINITY TOWER C DLF CYBER CITY DLF PHASE II GURGAON 122002, INDIA

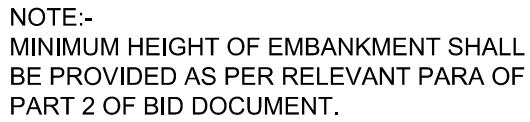

EXIST. IR TRACK	
PROP. DFCC TRACK	
EXIST. LAND BOUNDARY	
DFC LAND BOUNDARY	
PROPOSED BRIDGE	
PROP. STRUCTURE	
EXIST. STRUCTURE	
RIVER/NALA	
WELL	
TREE/TREE CLUSTER	
COMPOUND WALL	
WORK TO BE DISMANTLED	
HIGH TENSION LINE	
POND	
TELEPHONE POLE	
ELECTRIC LINE	
OHE TOWER	
HAND PUMP	
GPS PILLAR	
RAILWAY SIGNAL	
OHE MAST	
RELIGIOUS STRUCTURE	
PIPE LINE CORRIDOR	
ROAD	



INDICATIVE DRAWING


EASTERN CORRIDOR

SAHNEWAL TO PILKHANI
From Km 360.200 to Km 187.500


CONTRACT PACKAGE - 301

TILE
PLAN AND PROFILE (Ch 118800 to Ch 120000)

SCALE	DRAWING NO.
SURVEY BY	GENERAL CONSULTANT
 CONSULTING Engineers Group Ltd. E+12,Moj Colony, Mahiya Nagar, Jalpur+17	AECOM AECOM Asia Co. Ltd. 9TH FLOOR, INFINITY TOWER C DLF CYBER CITY DLF PHASE II GURGAON 122002, INDIA

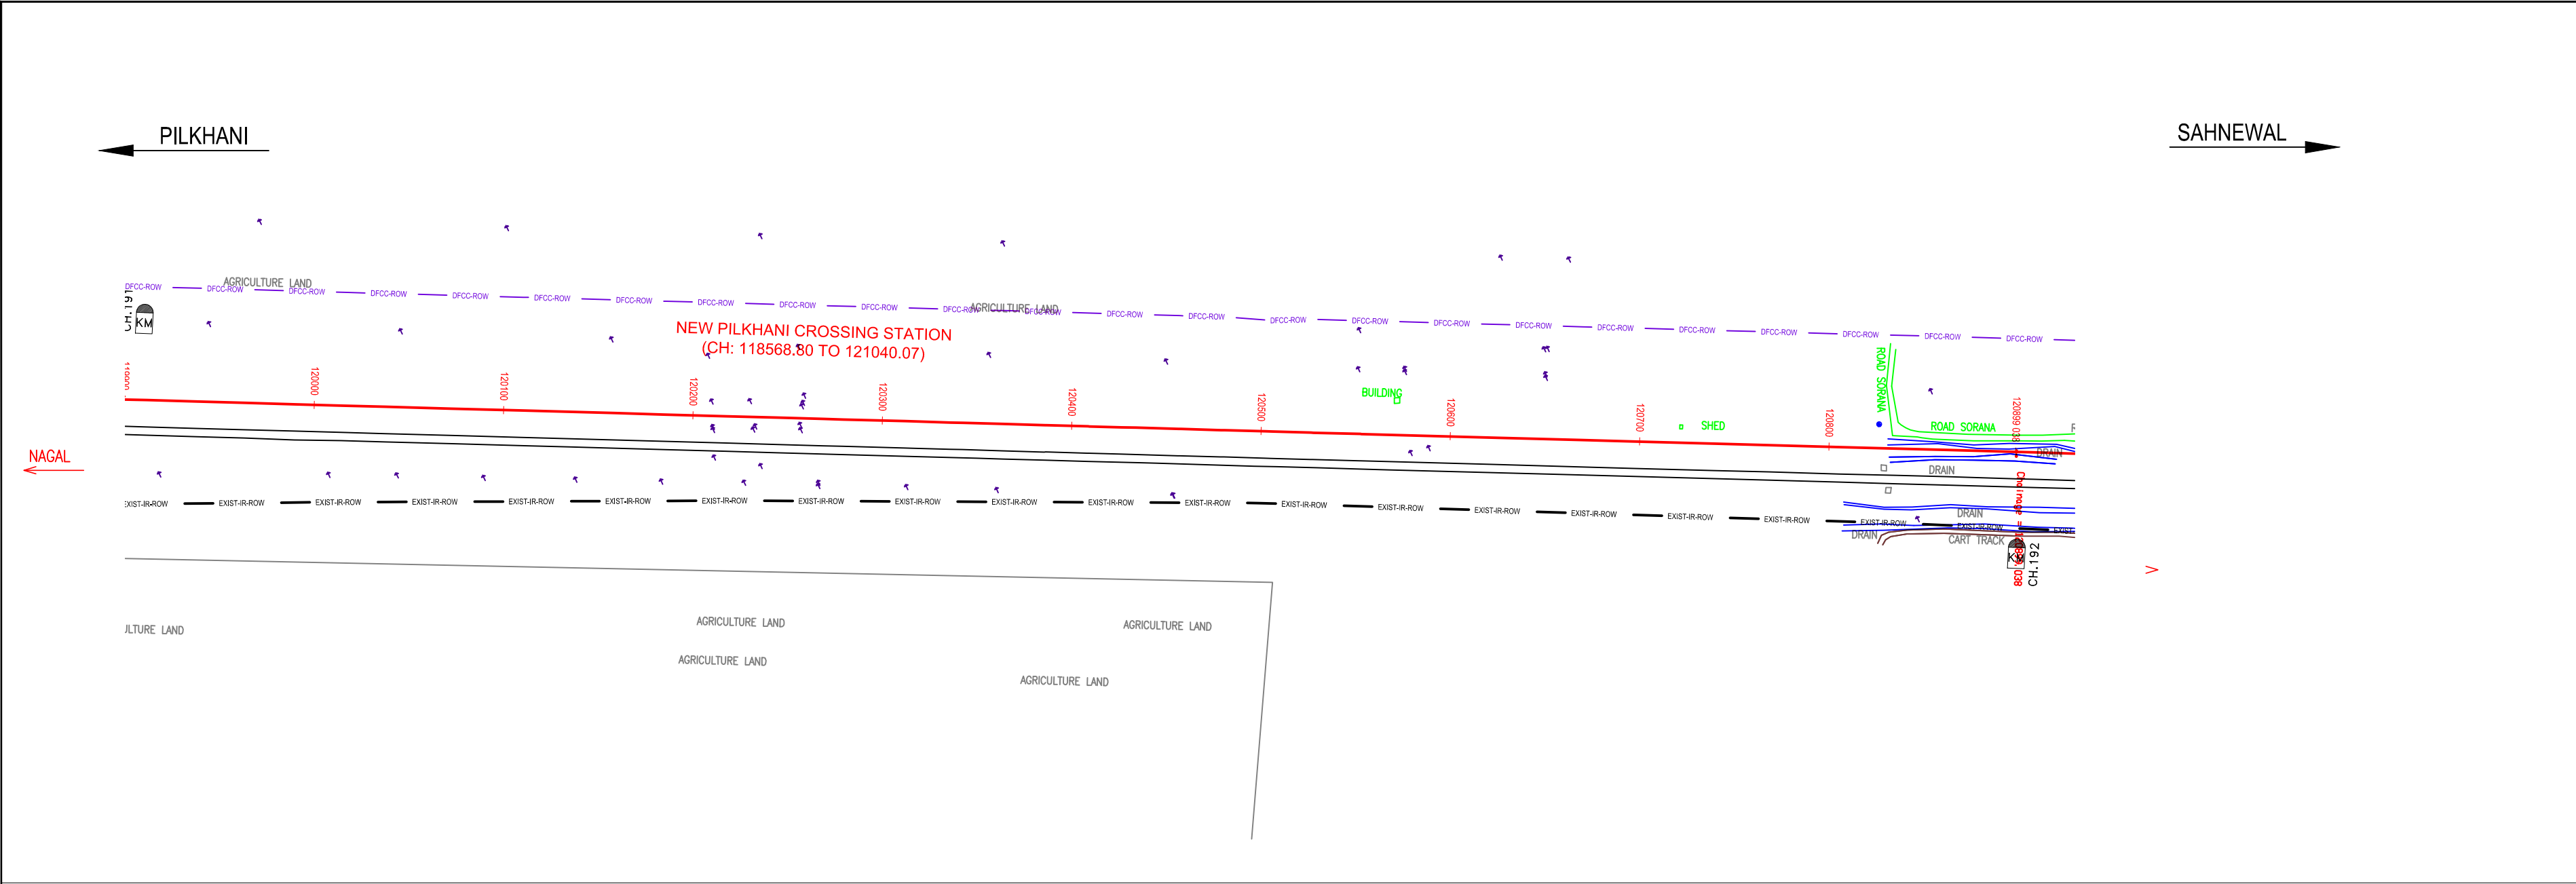

NOTE:-
MINIMUM HEIGHT OF EMBANKMENT SHALL
BE PROVIDED AS PER RELEVANT PARA OF
PART 2 OF BID DOCUMENT.

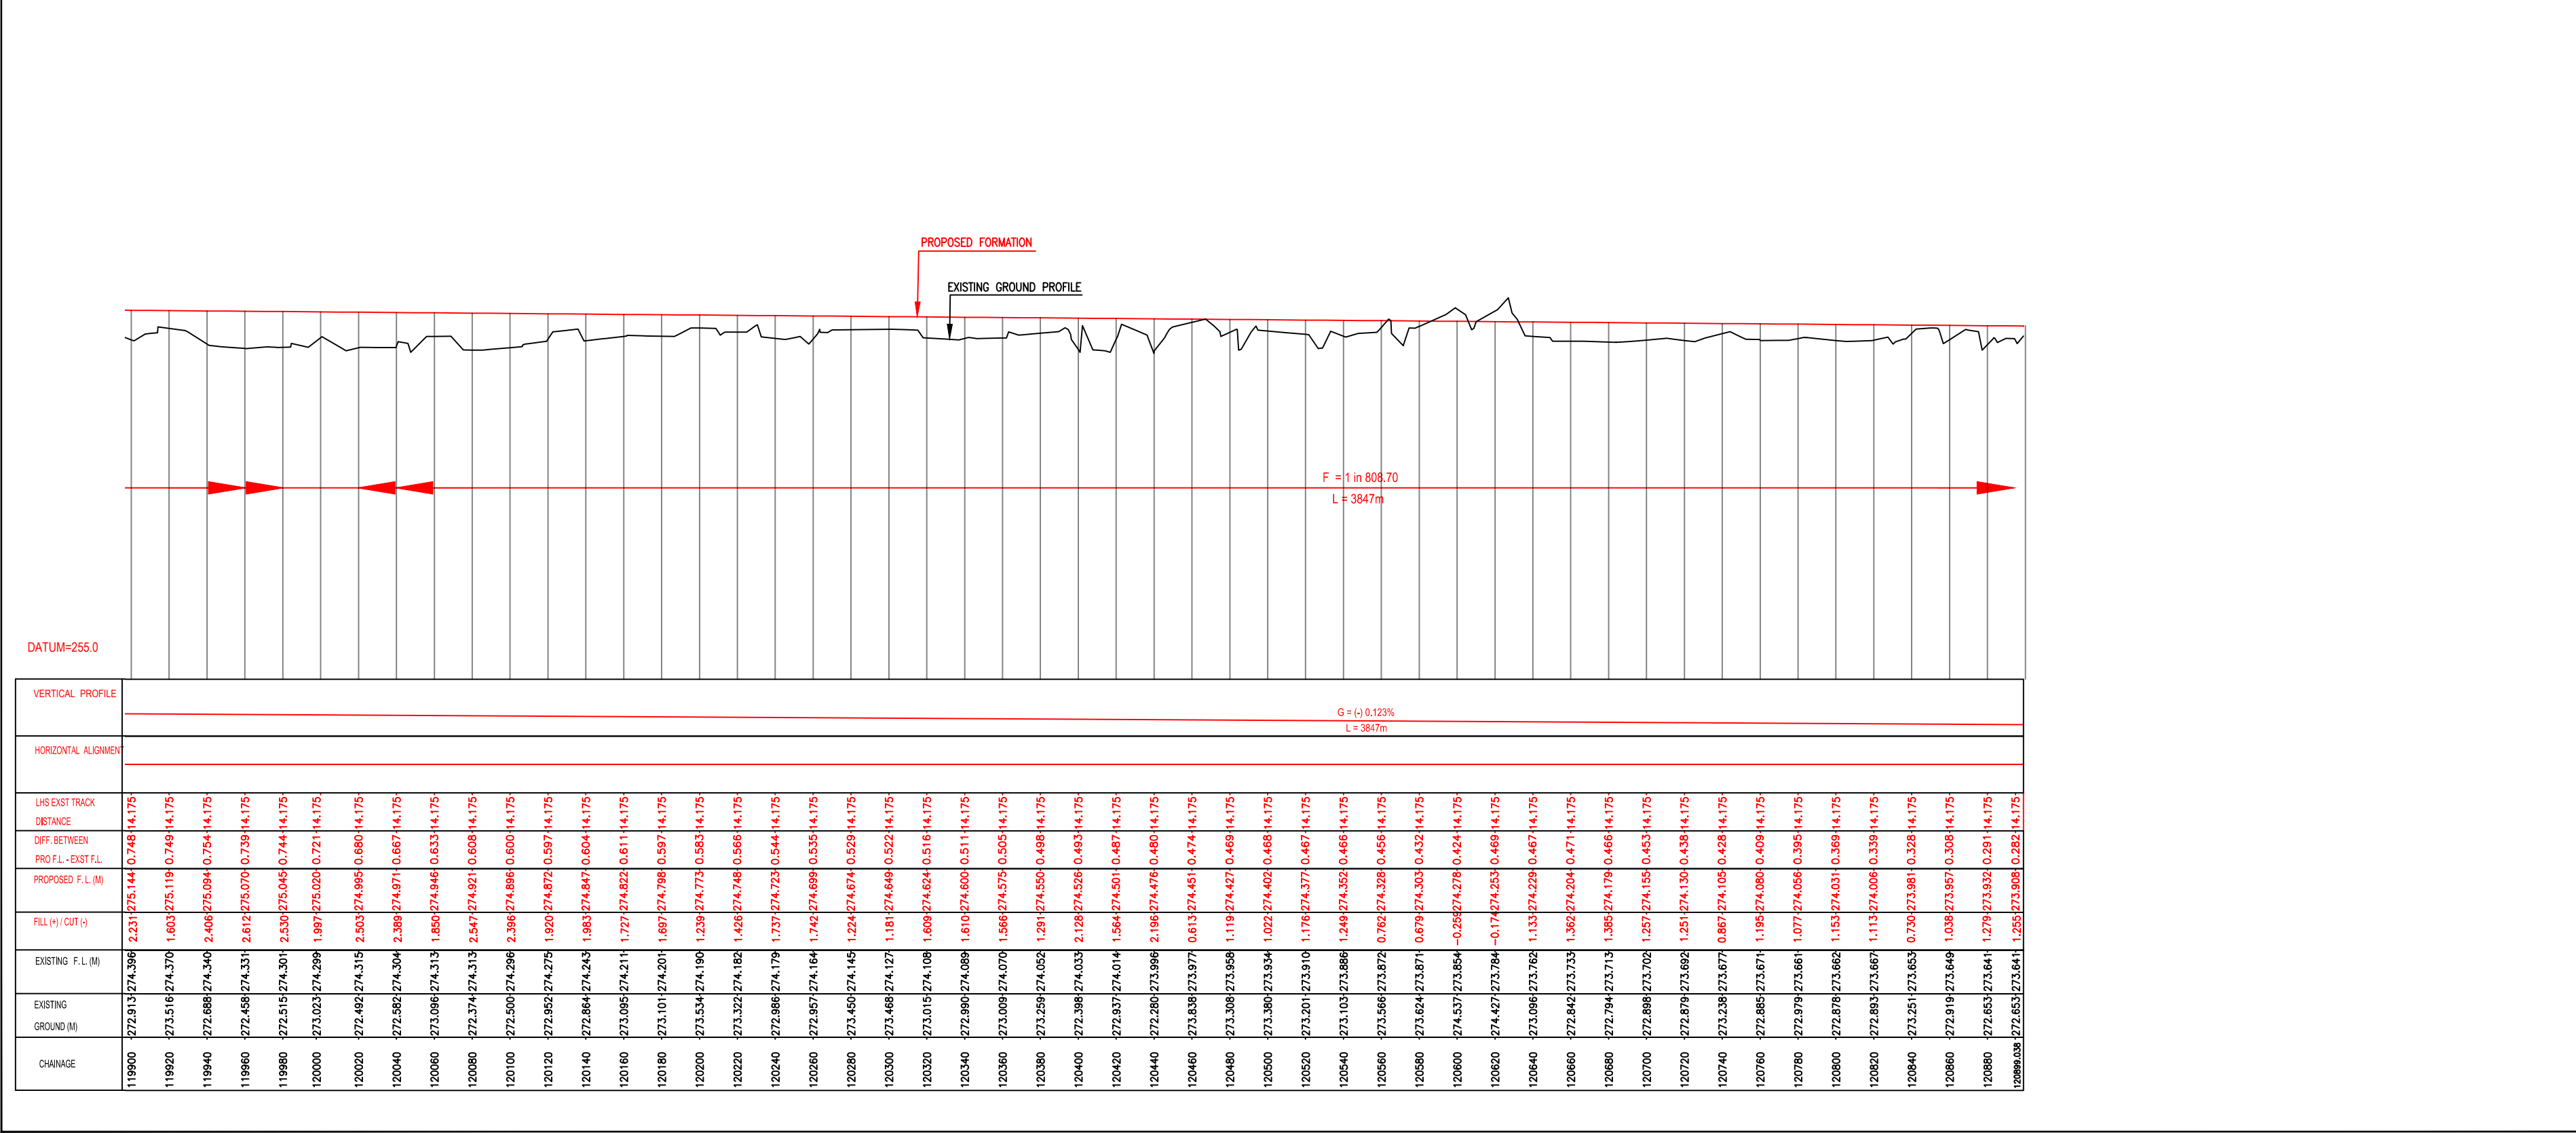

LEGEND

EXIST. IR TRACK	
PROP. DFCC TRACK	
EXIST. LAND BOUNDARY	
DFC LAND BOUNDARY	
PROPOSED BRIDGE	
PROP. STRUCTURE	
EXIST. STRUCTURE	
RIVER/NALA	
WELL	
TREE/TREE CLUSTER	
COMPOUND WALL	
WORK TO BE DISMANTLED	
HIGH TENSION LINE	
POND	
TELEPHONE POLE	
ELECTRIC LINE	
OHE TOWER	
HAND PUMP	
GPS PILLAR	
RAILWAY SIGNAL	
OHE MAST	
RELIGIOUS STRUCTURE	
PIPE LINE CORRIDOR	
ROAD	

INDICATIVE DRAWING

DEDICATED FREIGHT CORRIDOR
CORPORATION OF INDIA LTD.
(A GOVERNMENT OF INDIA ENTERPRISE)

PROJECT

SAHNEWAL TO PILKHANI
From Km 360.200 to Km 187.500

CONTRACT PACKAGE - 301

TITLE

PLAN AND PROFILE (Ch 120000 to Ch 120899.038)

SCALE


SURVEY BY





DRAWING NO.

GENERAL CONSULTANT

AECOM Asia Co. Ltd.
8TH FLOOR, INFINITY TOWER C DLF CYBER CITY
DLF PHASE II GURGAON 122002, INDIA


SAHNEWAL

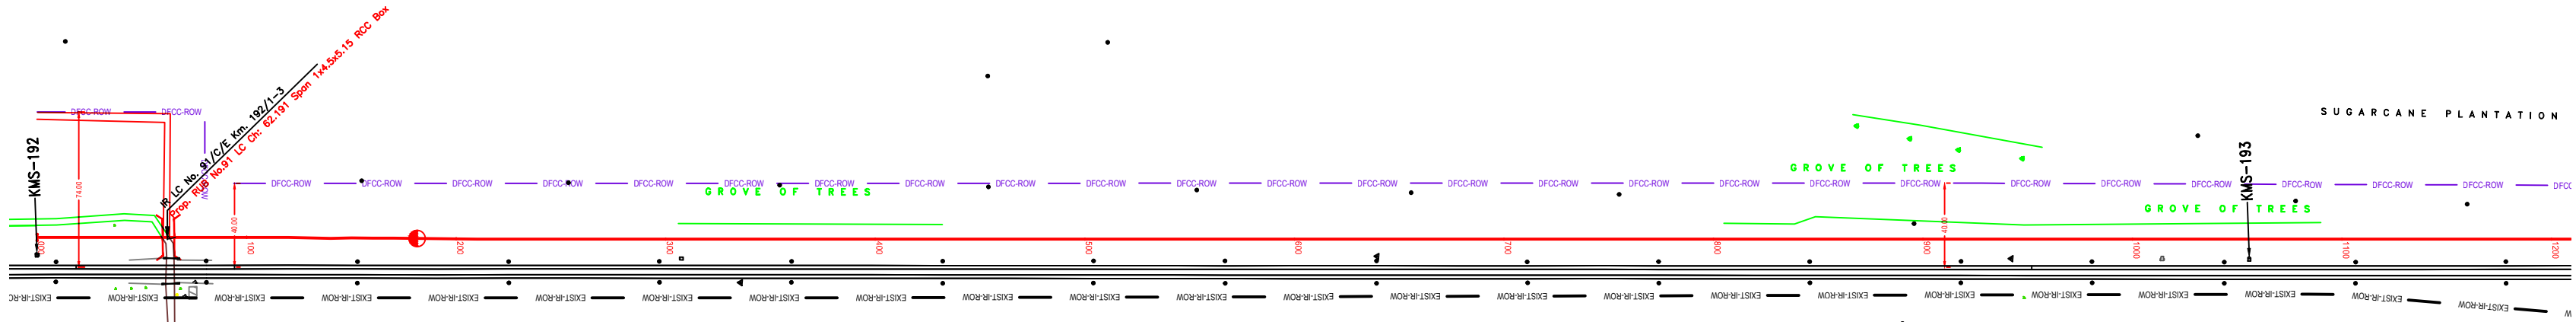[illegible]

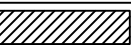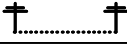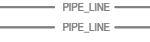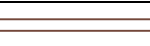LEGEND	
EXIST. IR TRACK	
PROP. DFCC TRACK	
EXIST. LAND BOUNDARY	
DFC LAND BOUNDARY	
PROPOSED BRIDGE	
PROP. STRUCTURE	
EXIST. STRUCTURE	
RIVER/NALA	
WELL	
TREE/TREE CLUSTER	
COMPOUND WALL	
WORK TO BE DISMANTLED	
HIGH TENSION LINE	
POND	
TELEPHONE POLE	
ELECTRIC LINE	
OHE TOWER	
HAND PUMP	
GPS PILLAR	
RAILWAY SIGNAL	
OHE MAST	
RELIGIOUS STRUCTURE	
PIPE LINE CORRIDOR	
ROAD	

INDICATIVE DRAWING




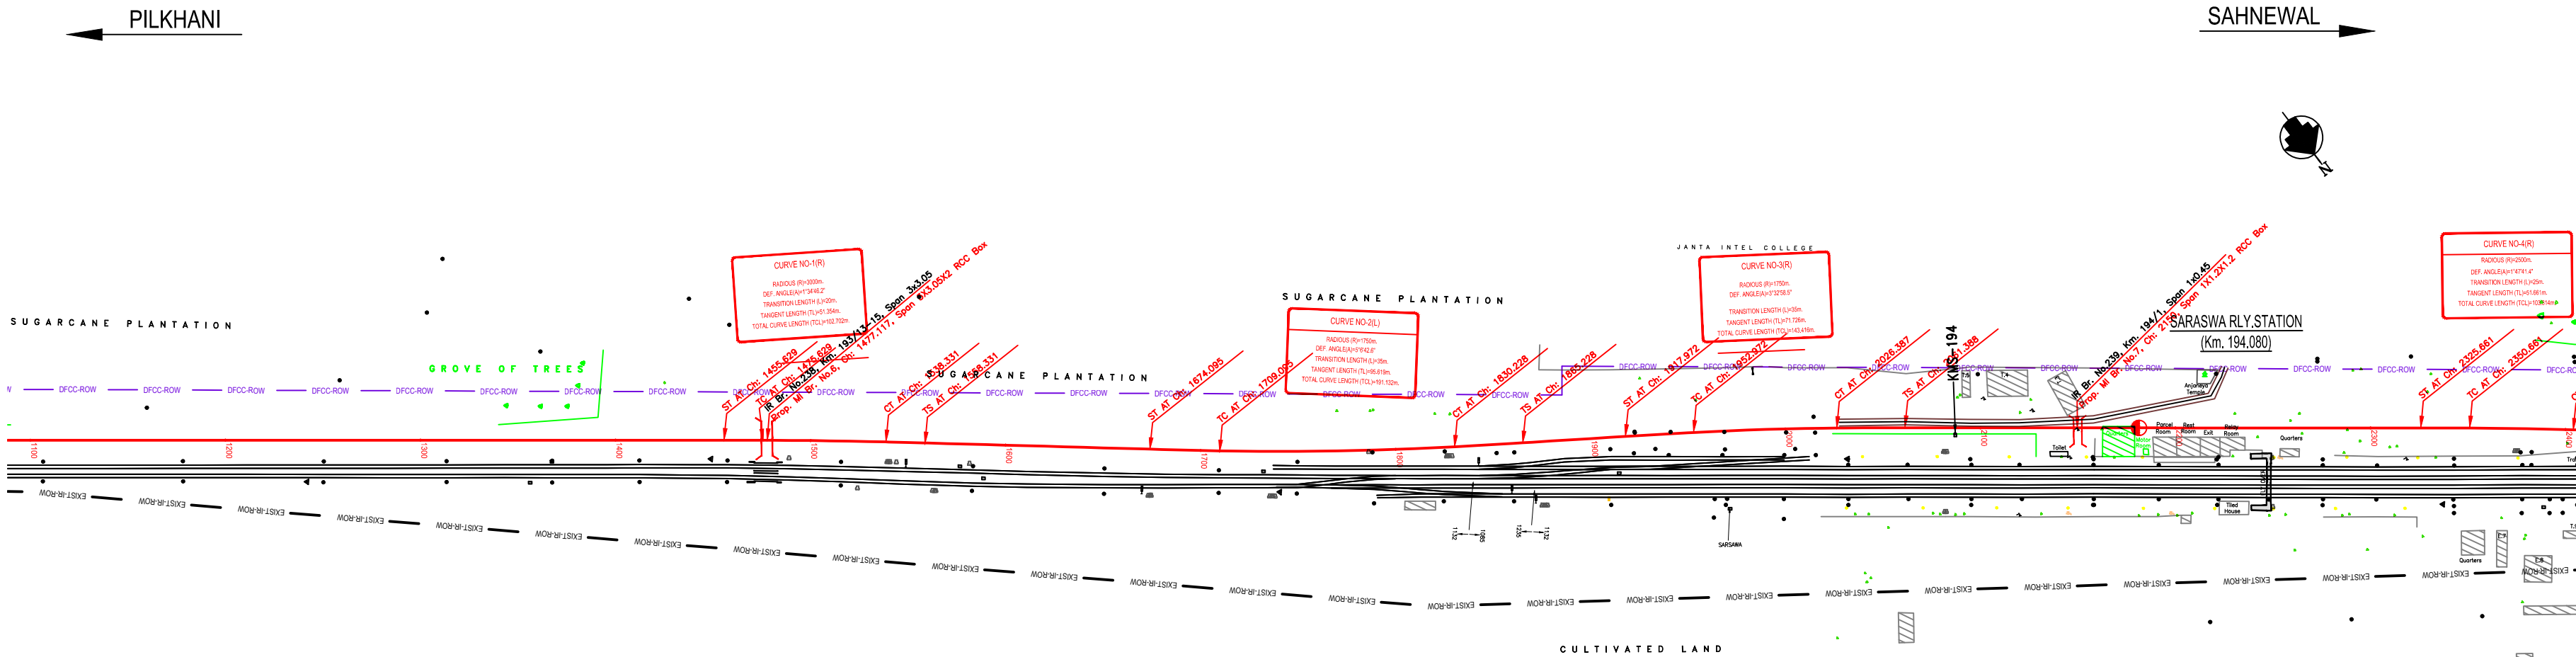

NOTE:-
MINIMUM HEIGHT OF EMBANKMENT SHALL
BE PROVIDED AS PER RELEVANT PARA OF
PART 2 OF BID DOCUMENT.


LEGEND

EXIST. IR TRACK	
PROP. DFCC TRACK	
EXIST. LAND BOUNDARY	
DFC LAND BOUNDARY	
PROPOSED BRIDGE	
PROP. STRUCTURE	
EXIST. STRUCTURE	
RIVER/NALA	
WELL	
TREE/TREE CLUSTER	
COMPOUND WALL	
WORK TO BE DISMANTLED	
HIGH TENSION LINE	
POND	
TELEPHONE POLE	
ELECTRIC LINE	
OHE TOWER	
HAND PUMP	
GPS PILLAR	
RAILWAY SIGNAL	
OHE MAST	
RELIGIOUS STRUCTURE	
PIPE LINE CORRIDOR	
ROAD	

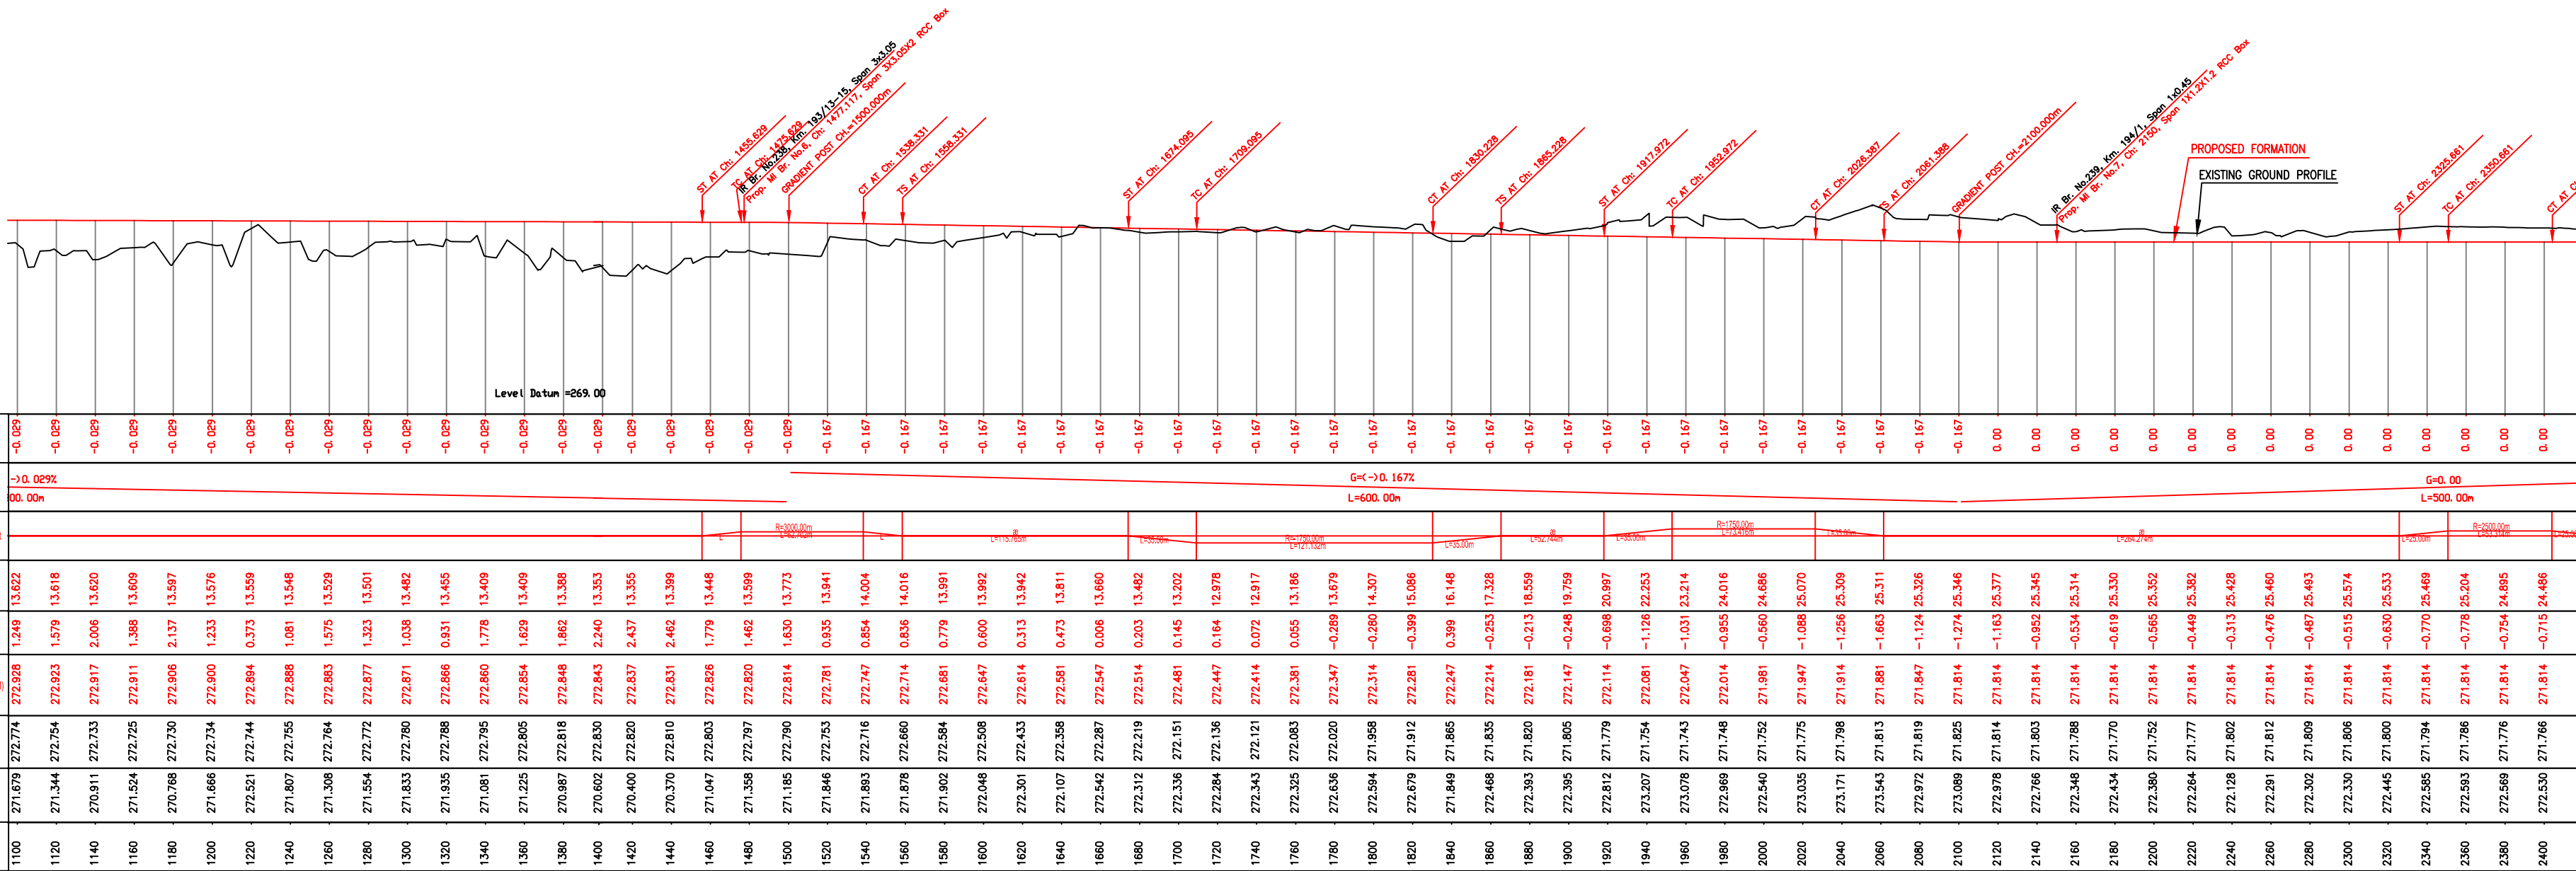

INDICATIVE DRAWING


 DEDICATED FREIGHT CORRIDOR CORPORATION OF INDIA LTD. (A GOVERNMENT OF INDIA ENTERPRISE)	
EASTERN CORRIDOR	
PROJECT SAHNEWAL TO PILKHANI From Km 360.200 to Km 187.500	
CONTRACT PACKAGE - 301	
TITLE PLAN AND PROFILE (Ch 1200 to Ch 2400)	
SCALE	DRAWING NO.
SURVEY BY CONSULTING Engineers Group Ltd. E-12, 1st Floor, Mahindra Tower, Cyber City Gurgaon, Haryana, India	GENERAL CONSULTANT AECOM Asia Co. Ltd. 9th Floor, Infinity Tower C, Cyber City Gurgaon, Haryana, India

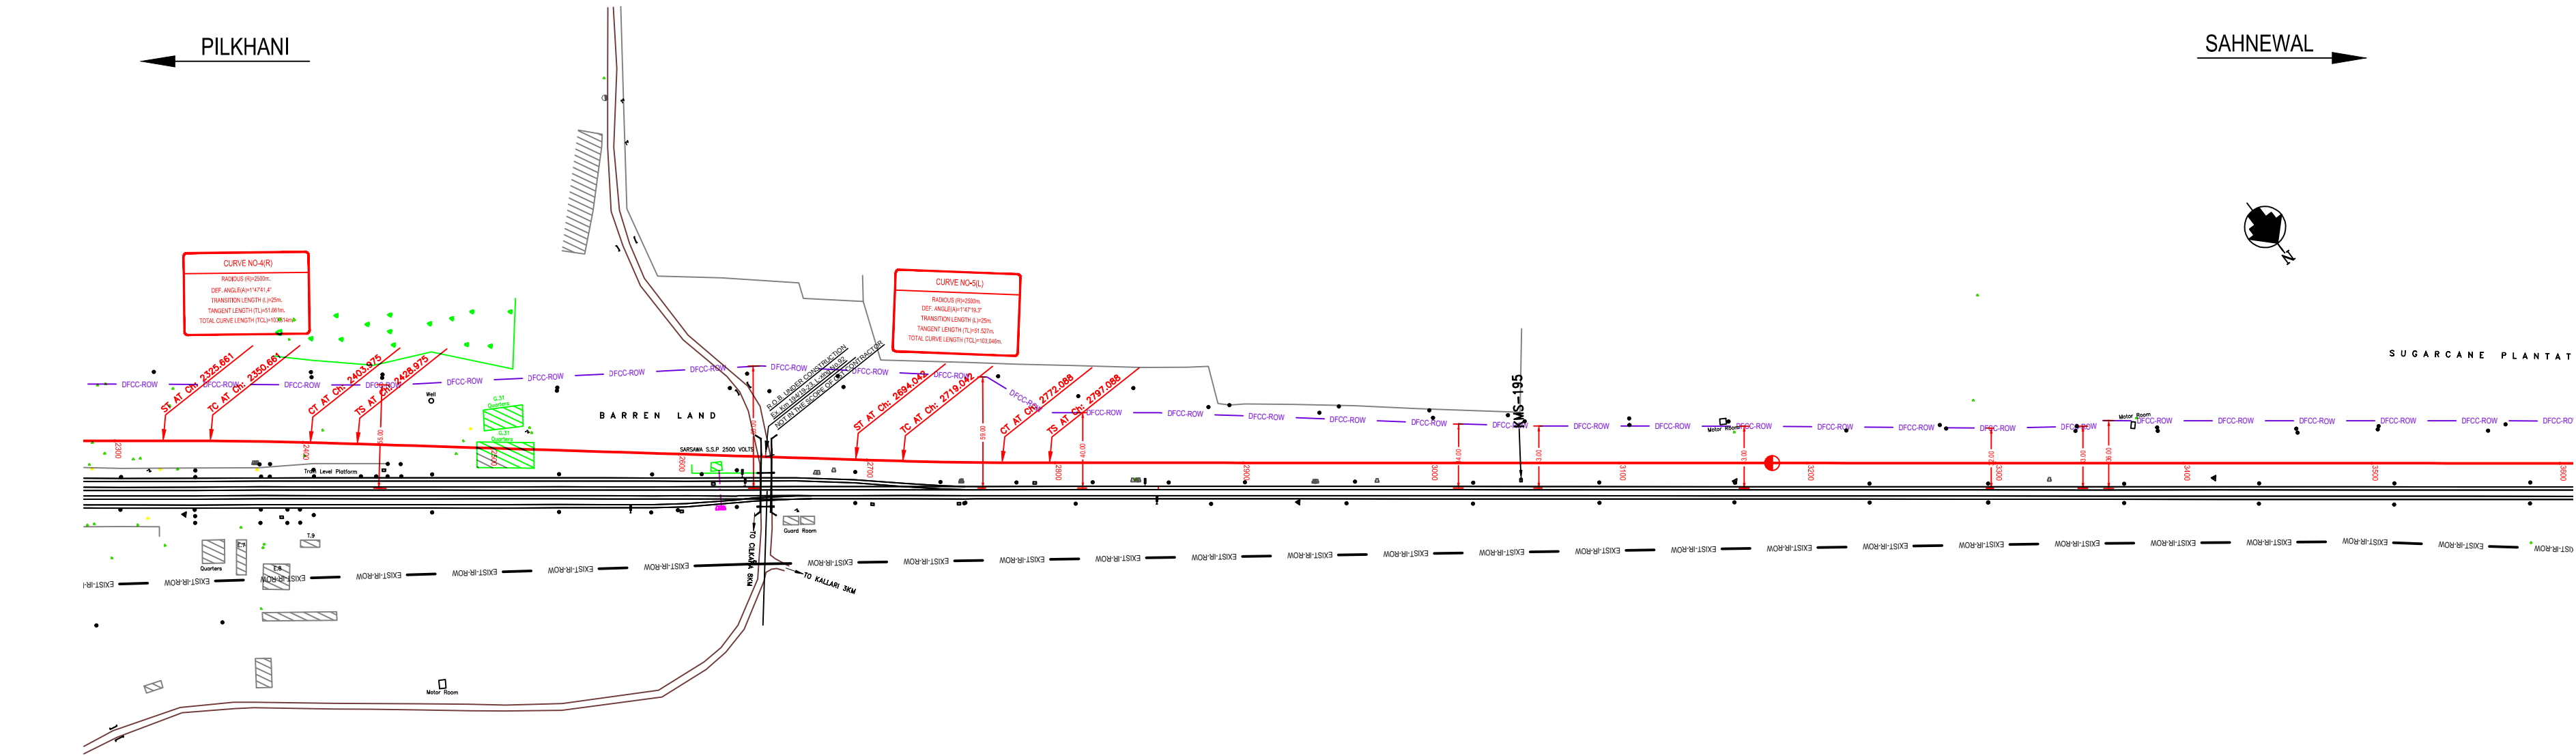

NOTE:-
MINIMUM HEIGHT OF EMBANKMENT SHALL
BE PROVIDED AS PER RELEVANT PARA OF
PART 2 OF BID DOCUMENT.


LEGEND

EXIST. IR TRACK	
PROP. DFCC TRACK	
EXIST. LAND BOUNDARY	
DFC LAND BOUNDARY	
PROPOSED BRIDGE	
PROP. STRUCTURE	
EXIST. STRUCTURE	
RIVER/NALA	
WELL	
TREE/TREE CLUSTER	
COMPOUND WALL	
WORK TO BE DISMANTLED	
HIGH TENSION LINE	
POND	
TELEPHONE POLE	
ELECTRIC LINE	
OHE TOWER	
HAND PUMP	
GPS PILLAR	
RAILWAY SIGNAL	
OHE MAST	
RELIGIOUS STRUCTURE	
PIPE LINE CORRIDOR	
ROAD	





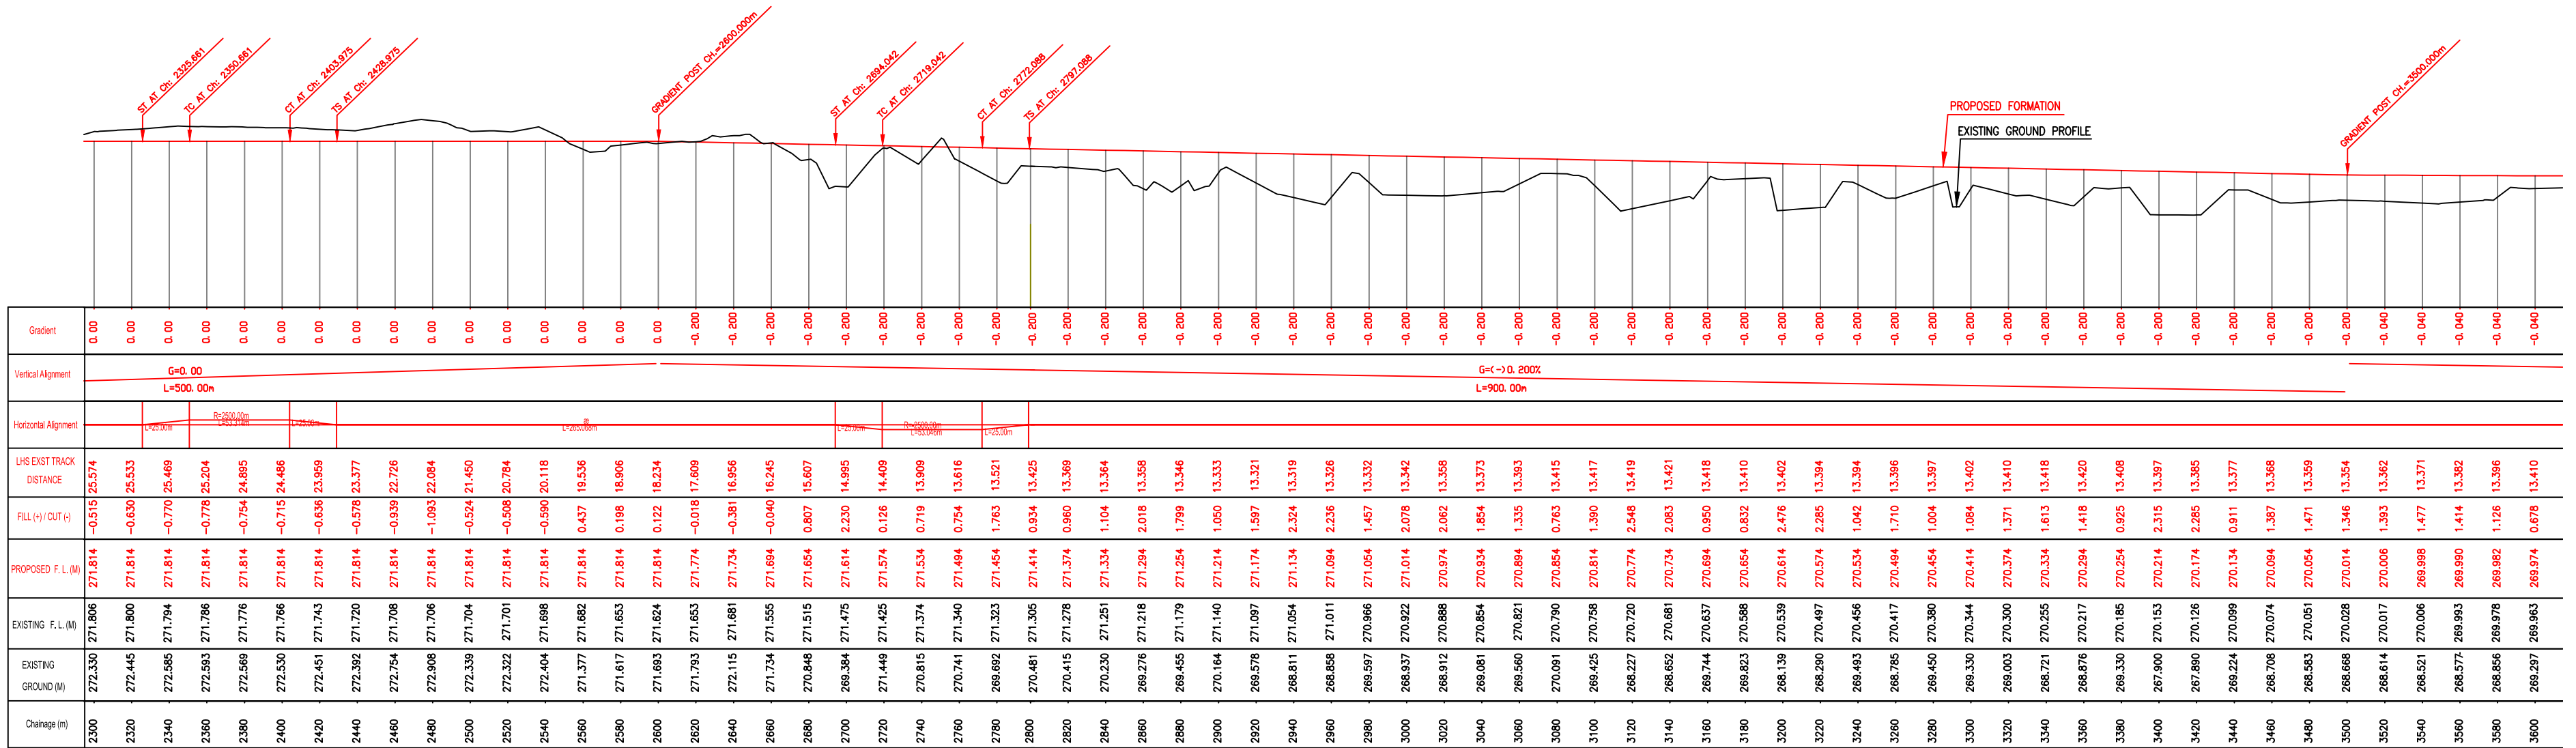



INDICATIVE DRAWING

 DEDICATED FREIGHT CORRIDOR CORPORATION OF INDIA LTD. (A GOVERNMENT OF INDIA ENTERPRISE)	
EASTERN CORRIDOR	
PROJECT SAHNEWAL TO PILKHANI From Km 360.200 to Km 187.500	
CONTRACT PACKAGE - 301	
TITLE PLAN AND PROFILE (Ch 2400 to Ch 3600)	
SCALE	DRAWING NO.
SURVEY BY CONSULTING Engineers Group Ltd. E-12, 1st Floor, Mahindra Tower, G-Block, Cyber City Mohali, Punjab, India	GENERAL CONSULTANT AECOM AECOM Asia Co. Ltd. 9th Floor, Infinity Tower C, DLF Cyber City DLF Phase II Gurgaon 122002, India

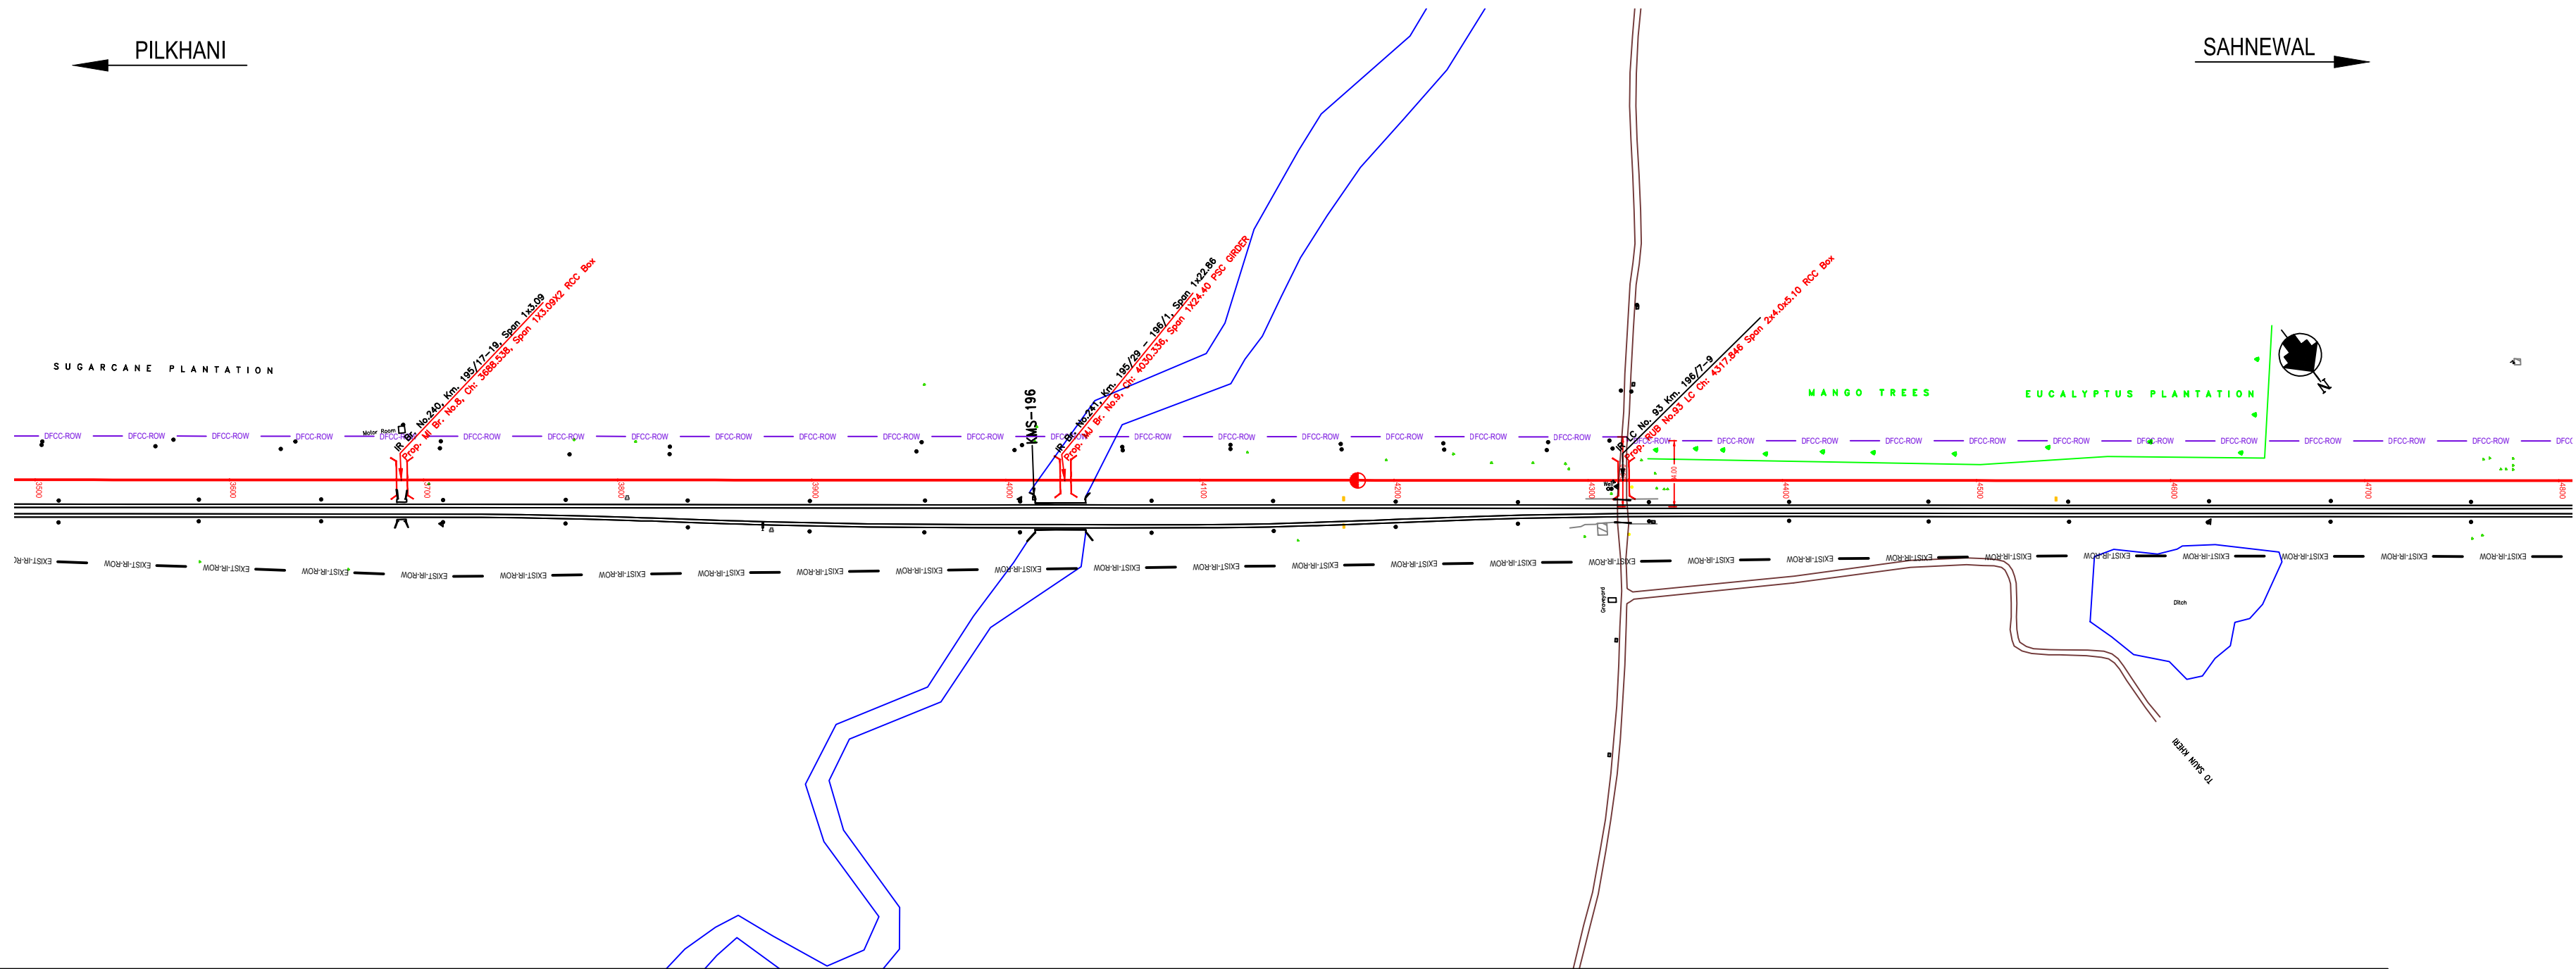


NOTE:-
MINIMUM HEIGHT OF EMBANKMENT SHALL
BE PROVIDED AS PER RELEVANT PARA OF
PART 2 OF BID DOCUMENT.

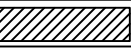 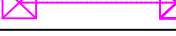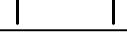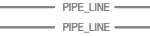LEGEND	
EXIST. IR TRACK	
PROP. DFCC TRACK	
EXIST. LAND BOUNDARY	
DFC LAND BOUNDARY	
PROPOSED BRIDGE	
PROP. STRUCTURE	
EXIST. STRUCTURE	
RIVER/NALA	
WELL	
TREE/TREE CLUSTER	
COMPOUND WALL	
WORK TO BE DISMANTLED	
HIGH TENSION LINE	
POND	
TELEPHONE POLE	
ELECTRIC LINE	
OHE TOWER	
HAND PUMP	
GPS PILLAR	
RAILWAY SIGNAL	
OHE MAST	
RELIGIOUS STRUCTURE	
PIPE LINE CORRIDOR	
ROAD	

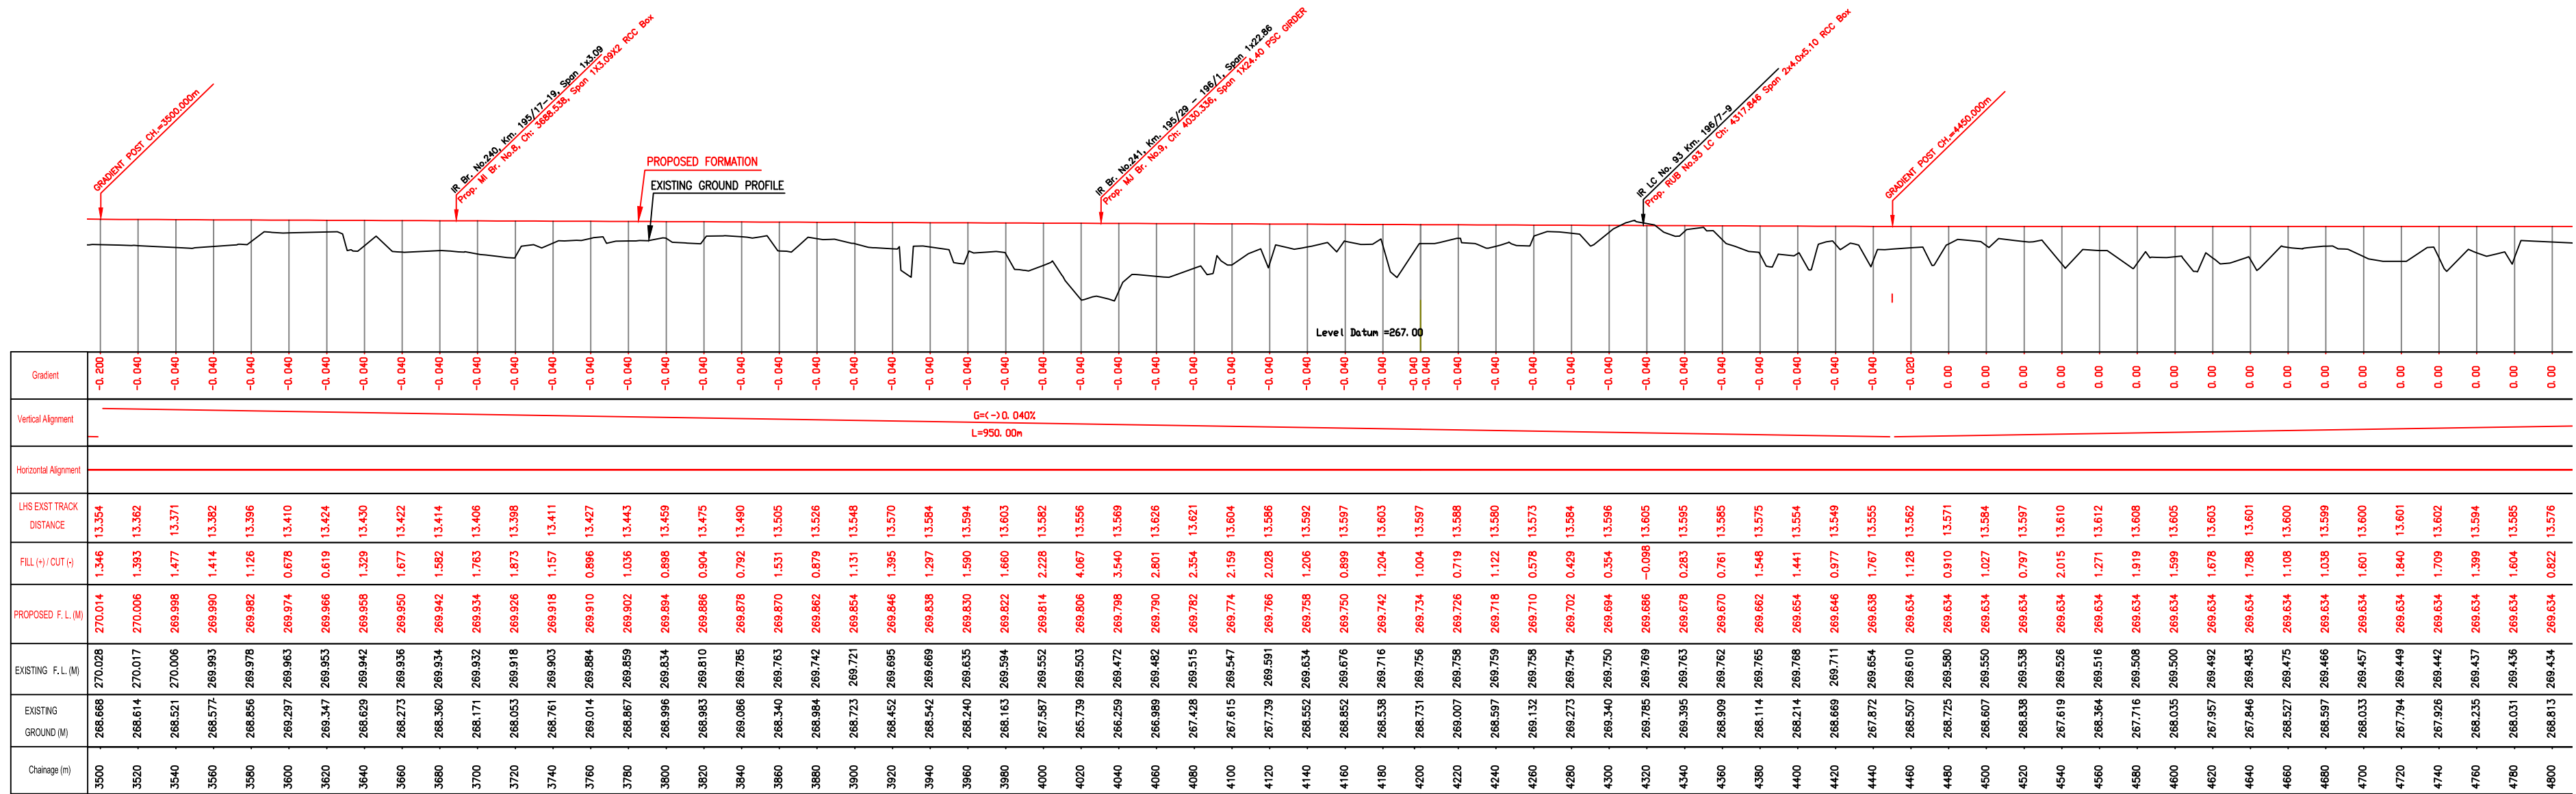






INDICATIVE DRAWING



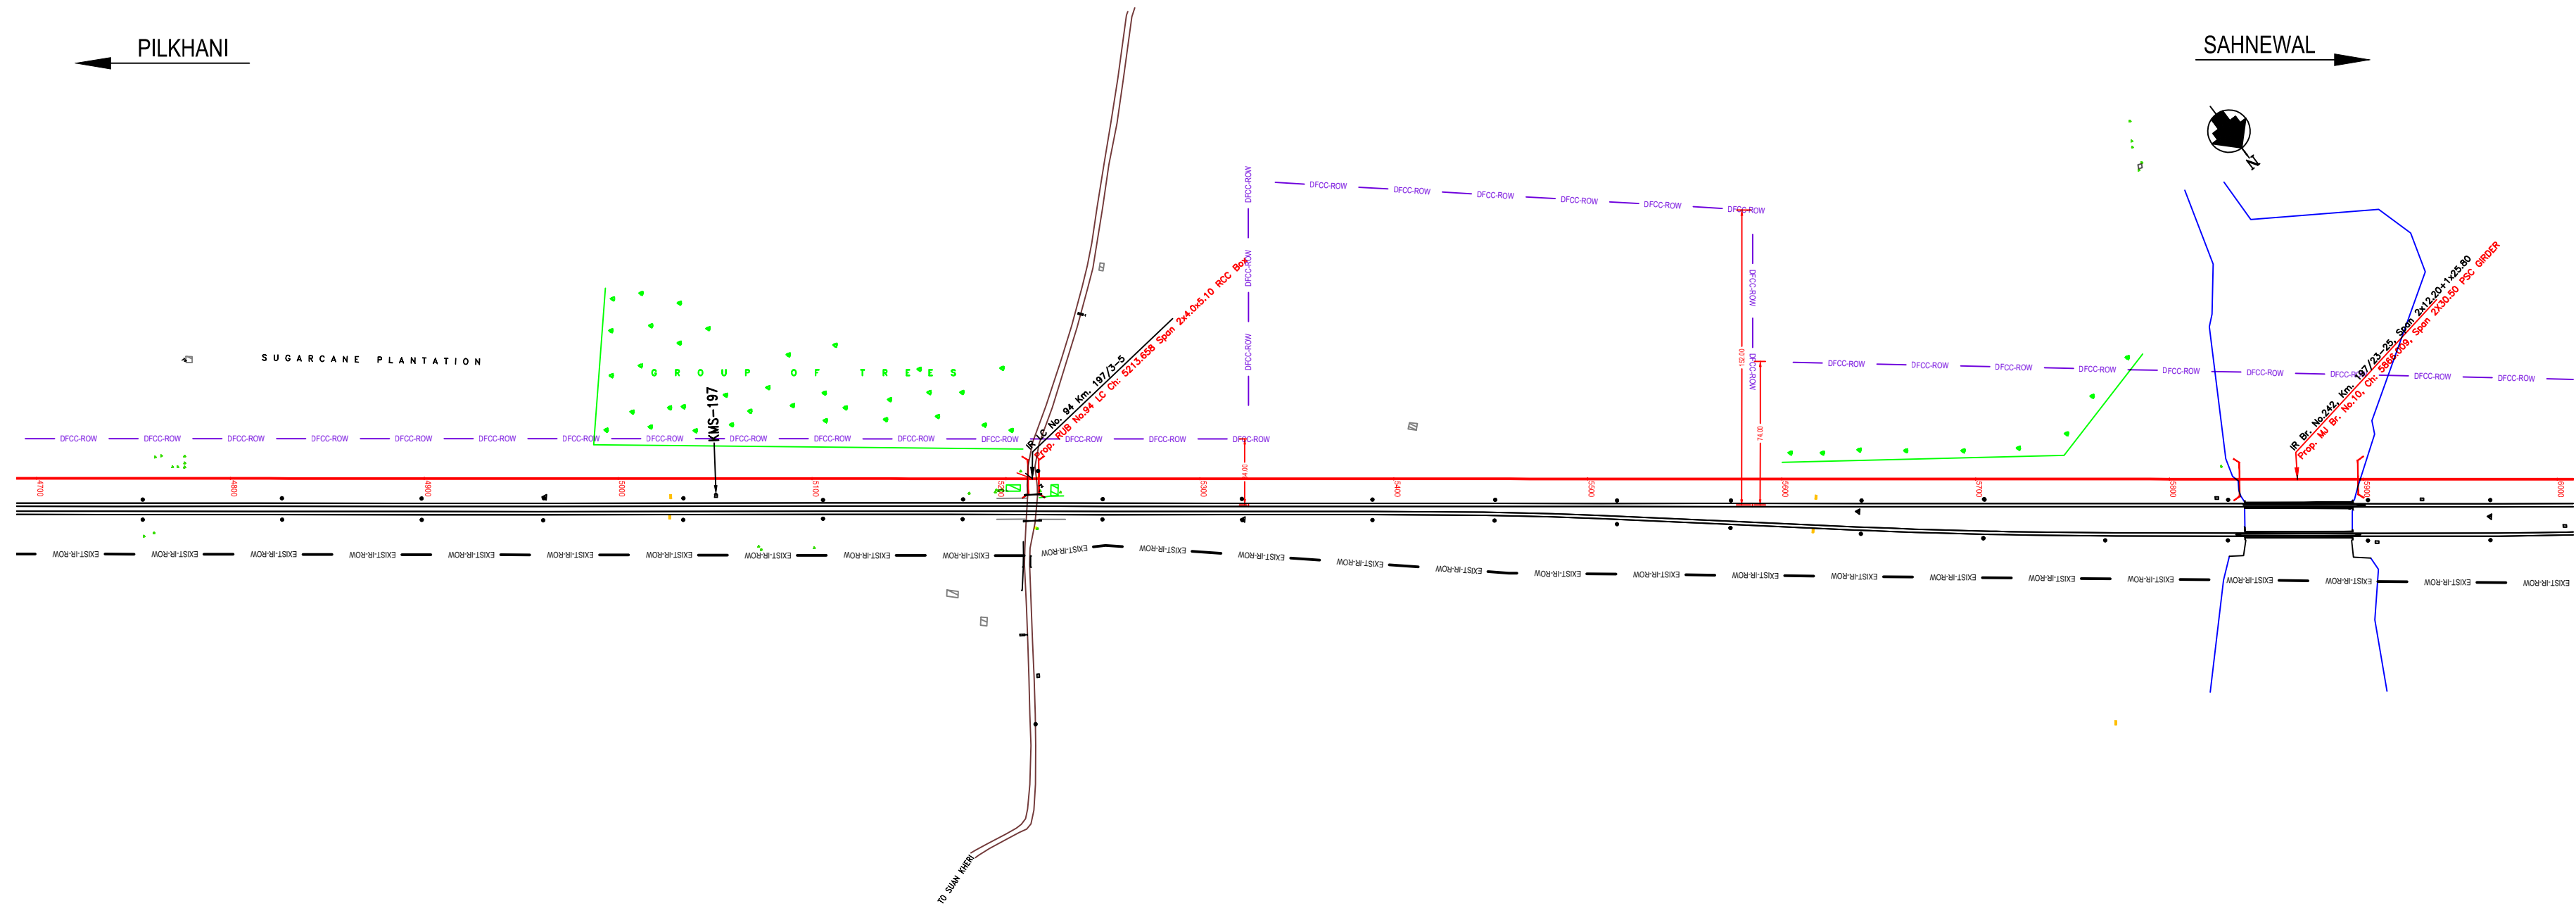


NOTE:-
MINIMUM HEIGHT OF EMBANKMENT SHALL
BE PROVIDED AS PER RELEVANT PARA OF
PART 2 OF BID DOCUMENT.

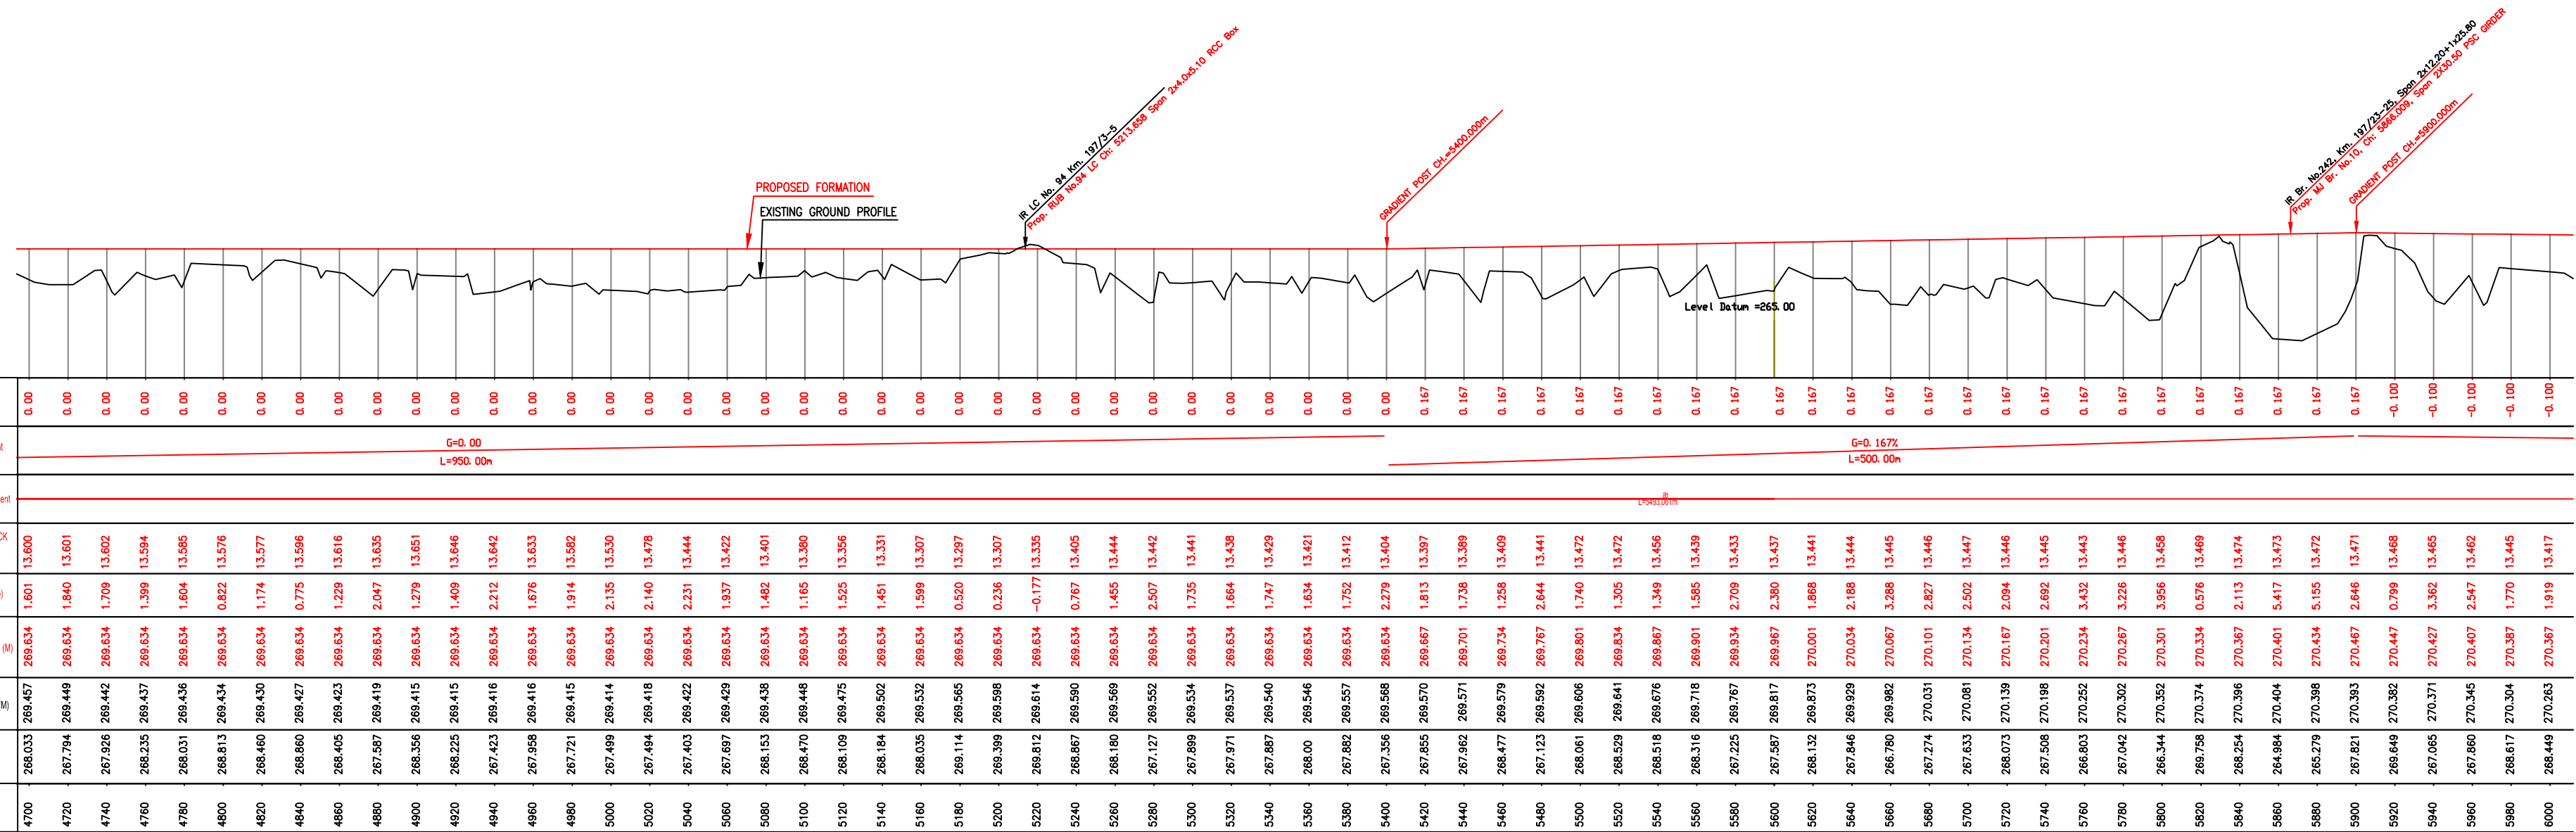



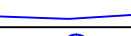
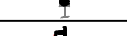
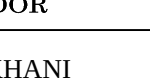
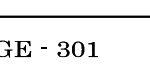
LEGEND	
EXIST. IR TRACK	
PROP. DFCC TRACK	
EXIST. LAND BOUNDARY	
DFC LAND BOUNDARY	
PROPOSED BRIDGE	
PROP. STRUCTURE	
EXIST. STRUCTURE	
RIVER/NALA	
WELL	
TREE/TREE CLUSTER	
COMPOUND WALL	
WORK TO BE DISMANTLED	
HIGH TENSION LINE	
POND	
TELEPHONE POLE	
ELECTRIC LINE	
OHE TOWER	
HAND PUMP	
GPS PILLAR	
RAILWAY SIGNAL	
OHE MAST	
RELIGIOUS STRUCTURE	
PIPE LINE CORRIDOR	
ROAD	

		INDICATIVE DRAWING	
DEDICATED FREIGHT CORRIDOR CORPORATION OF INDIA LTD. (A GOVERNMENT OF INDIA ENTERPRISE)			
EASTERN CORRIDOR			
PROJECT			
SAHNEWAL TO PILKHANI From Km 360.200 to Km 187.500			
CONTRACT PACKAGE - 301			
TITLE			
PLAN AND PROFILE (Ch 4800 to Ch 6000)			
SCALE	DRAWING NO.	GENERAL CONSULTANT  AECOM AECOM Asia Ch. Ltd., 9TH FLOOR, INFINITY TOWER C DLF CITY CENTER 9TH PHASE II Gurgaon 122002, INDIA	
SURVEY BY			
 CONSULTING Engineers Group Ltd. E-12/22/2/3 Gurgaon Mahesh Nagar, India-17			

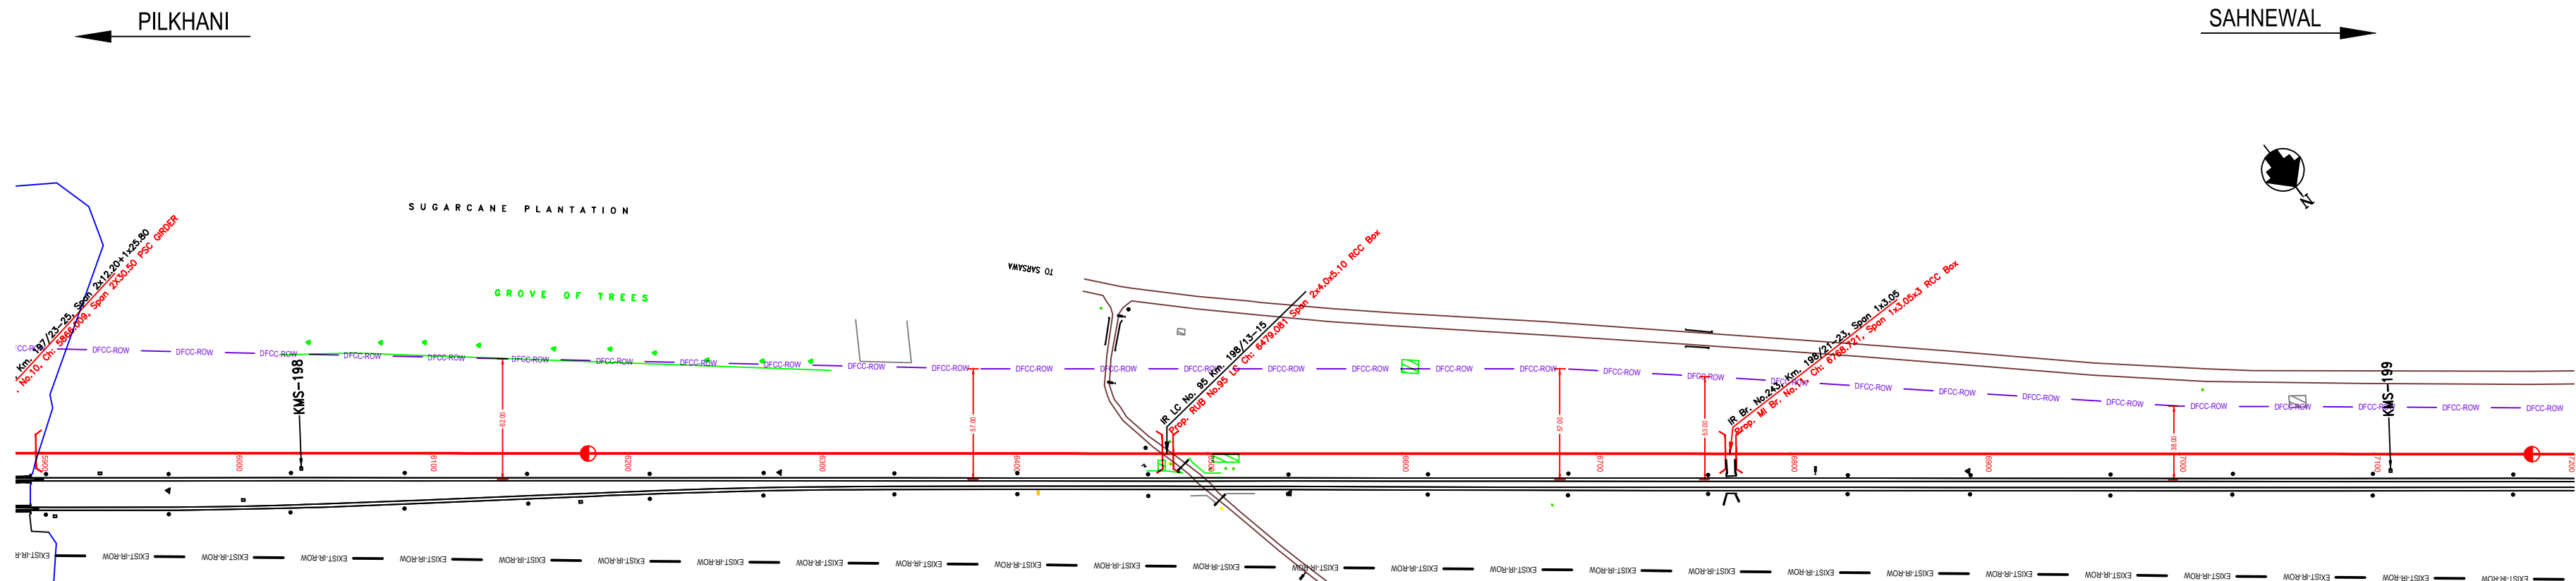

NOTE:-
MINIMUM HEIGHT OF EMBANKMENT SHALL
BE PROVIDED AS PER RELEVANT PARA OF
PART 2 OF BID DOCUMENT.

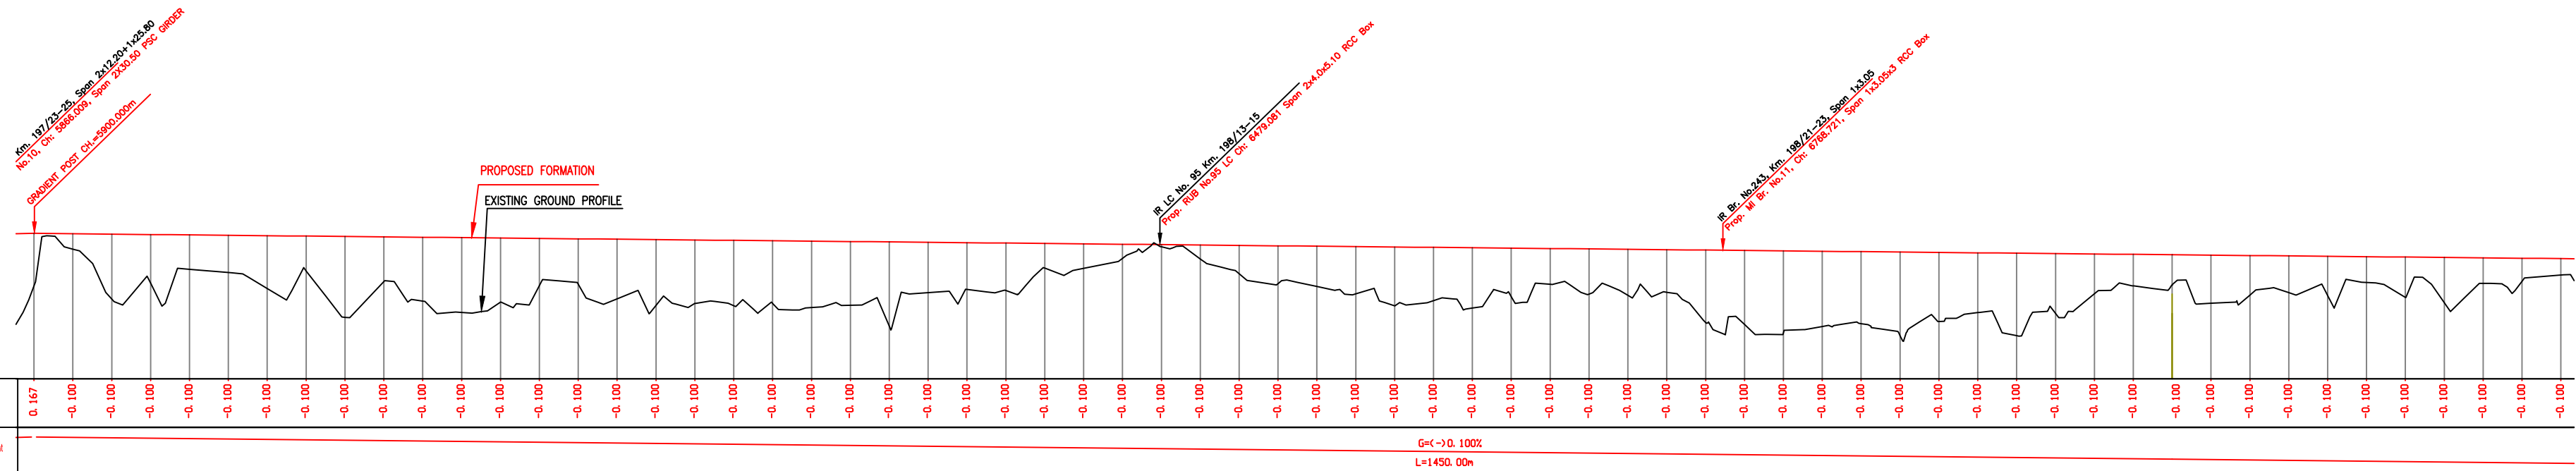[illegible]

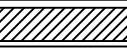 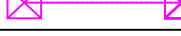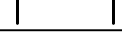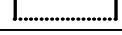LEGEND	
EXIST. IR TRACK	
PROP. DFCC TRACK	
EXIST. LAND BOUNDARY	
DFC LAND BOUNDARY	
PROPOSED BRIDGE	
PROP. STRUCTURE	
EXIST. STRUCTURE	
RIVER/NALA	
WELL	
TREE/TREE CLUSTER	
COMPOUND WALL	
WORK TO BE DISMANTLED	
HIGH TENSION LINE	
POND	
TELEPHONE POLE	
ELECTRIC LINE	
OHE TOWER	
HAND PUMP	
GPS PILLAR	
RAILWAY SIGNAL	
OHE MAST	
RELIGIOUS STRUCTURE	
PIPE LINE CORRIDOR	
ROAD	


INDICATIVE DRAWING

PILKHANI




LEGEND

EXIST. IR TRACK	
PROP. DFCC TRACK	
EXIST. LAND BOUNDARY	
DFC LAND BOUNDARY	
PROPOSED BRIDGE	
PROP. STRUCTURE	
EXIST. STRUCTURE	
RIVER/NALA	
WELL	
TREE/TREE CLUSTER	
COMPOUND WALL	
WORK TO BE DISMANTLED	
HIGH TENSION LINE	
POND	
TELEPHONE POLE	
ELECTRIC LINE	
OHE TOWER	
HAND PUMP	
GPS PILLAR	
RAILWAY SIGNAL	
OHE MAST	
RELIGIOUS STRUCTURE	
PIPE LINE CORRIDOR	
ROAD	

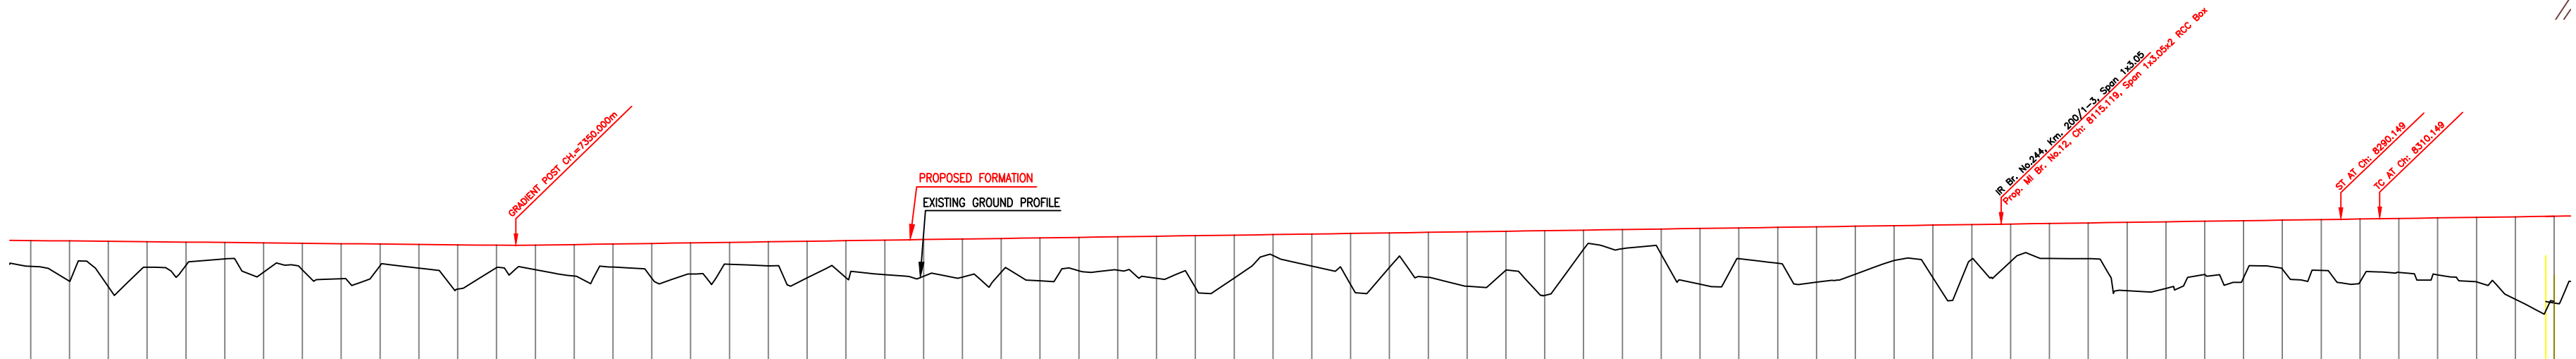
[illegible]

INDICATIVE DRAWING

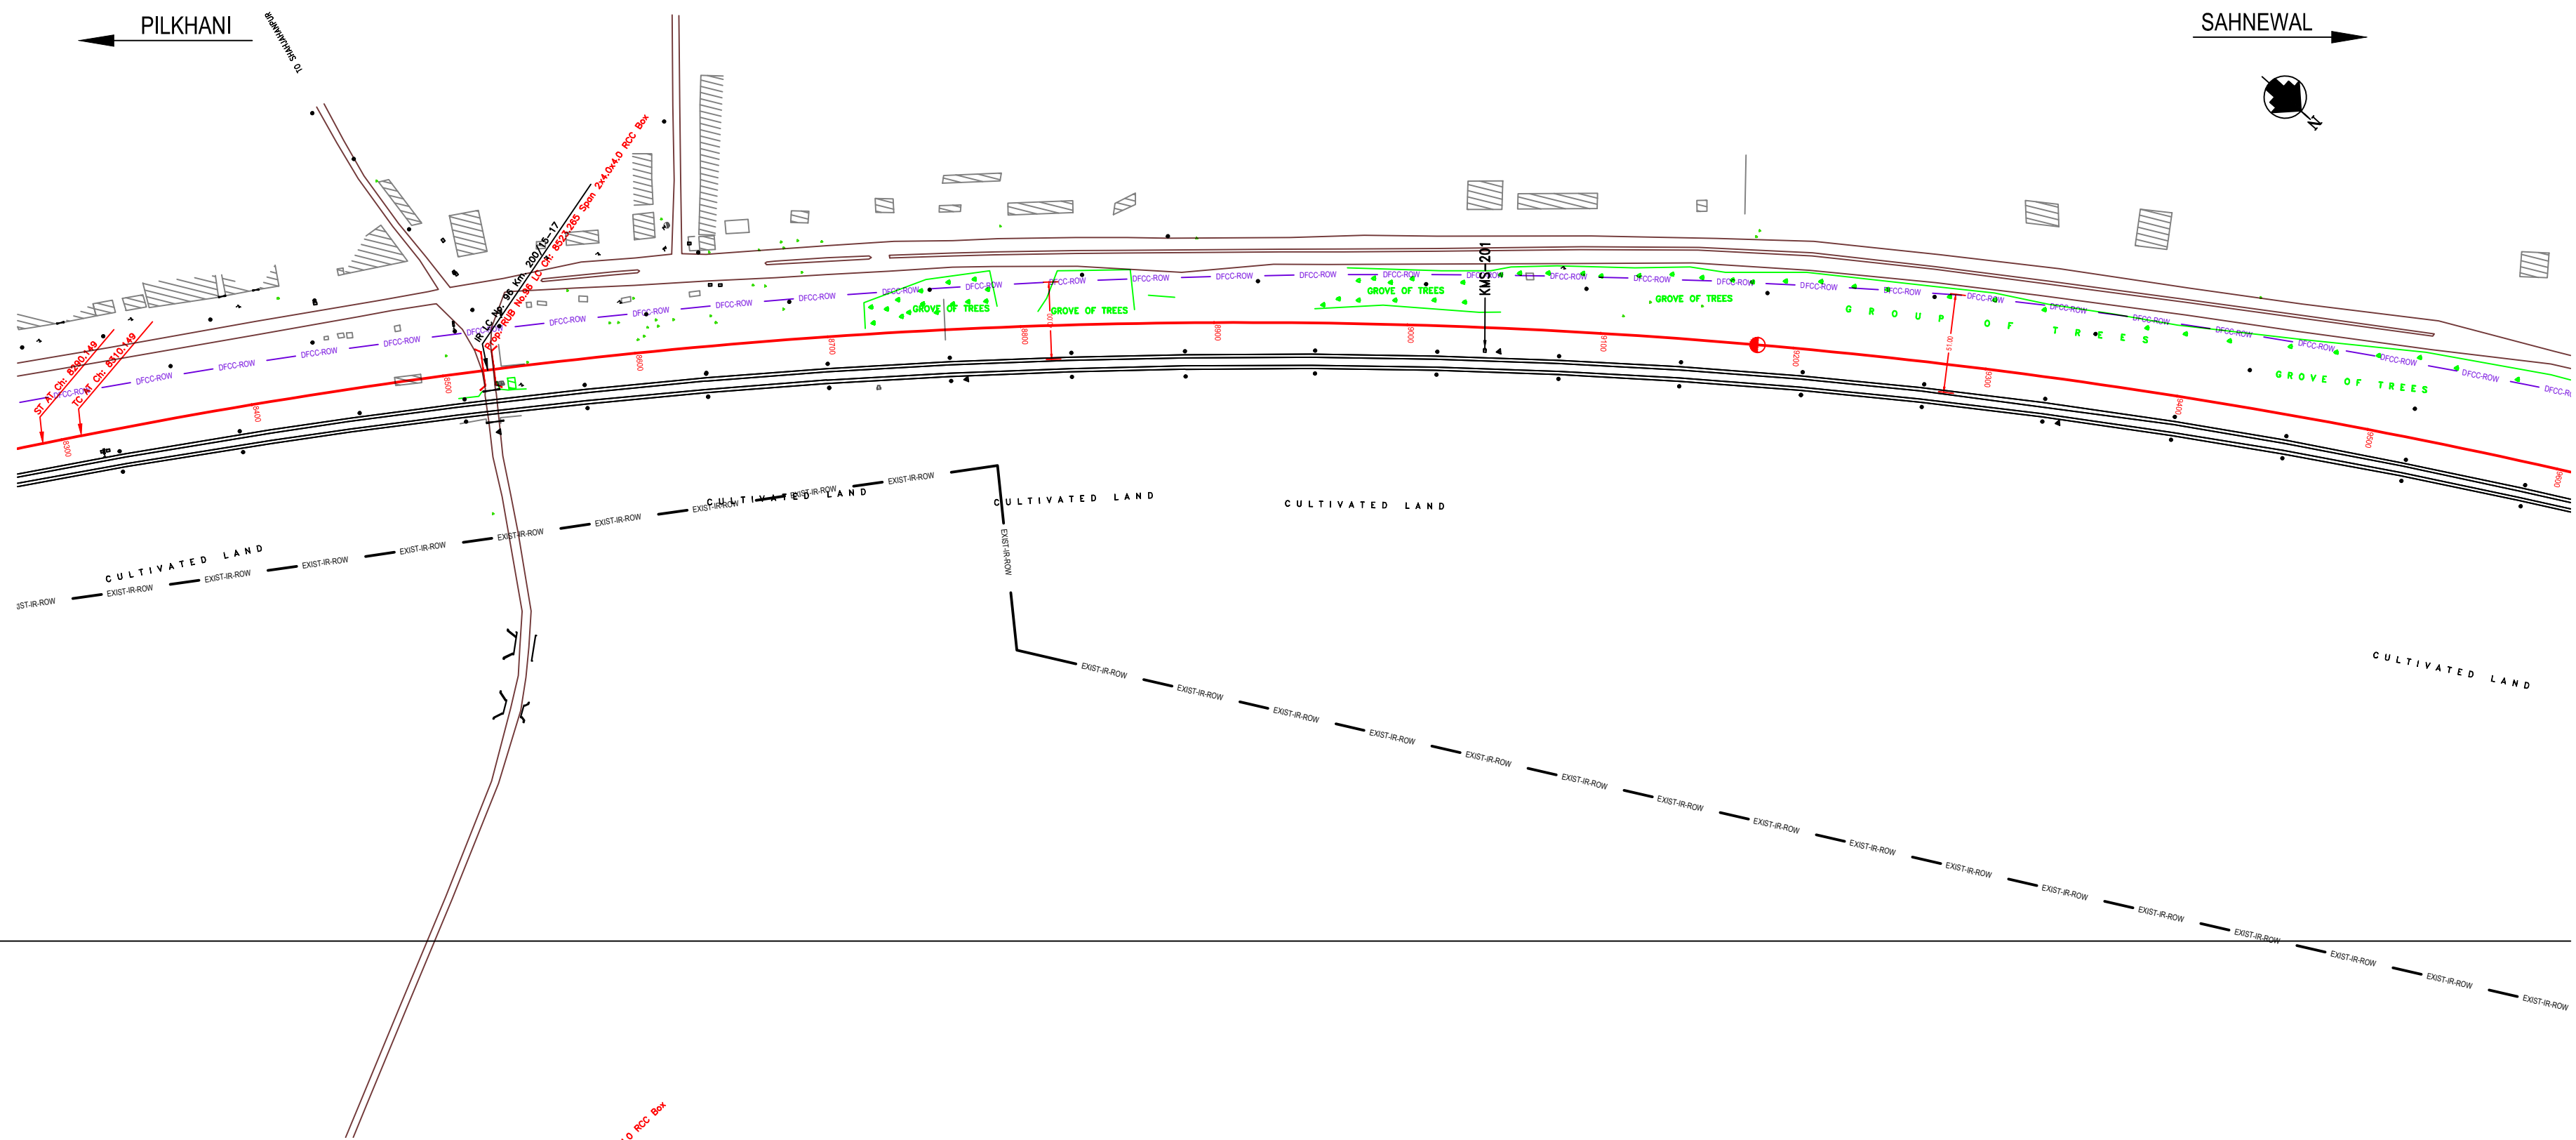


NOTE:-
MINIMUM HEIGHT OF EMBANKMENT SHALL
BE PROVIDED AS PER RELEVANT PARA OF
PART 2 OF BID DOCUMENT.



LEGEND	
EXIST. IR TRACK	
PROP. DFCC TRACK	
EXIST. LAND BOUNDARY	
DFCC LAND BOUNDARY	
PROPOSED BRIDGE	
PROP. STRUCTURE	
EXIST. STRUCTURE	
RIVER/NALA	
WELL	
TREE/TREE CLUSTER	
COMPOUND WALL	
WORK TO BE DISMANTLED	
HIGH TENSION LINE	
POND	
TELEPHONE POLE	
ELECTRIC LINE	
OHE TOWER	
HAND PUMP	
GPS PILLAR	
RAILWAY SIGNAL	
OHE MAST	
RELIGIOUS STRUCTURE	
PIPE LINE CORRIDOR	
ROAD	

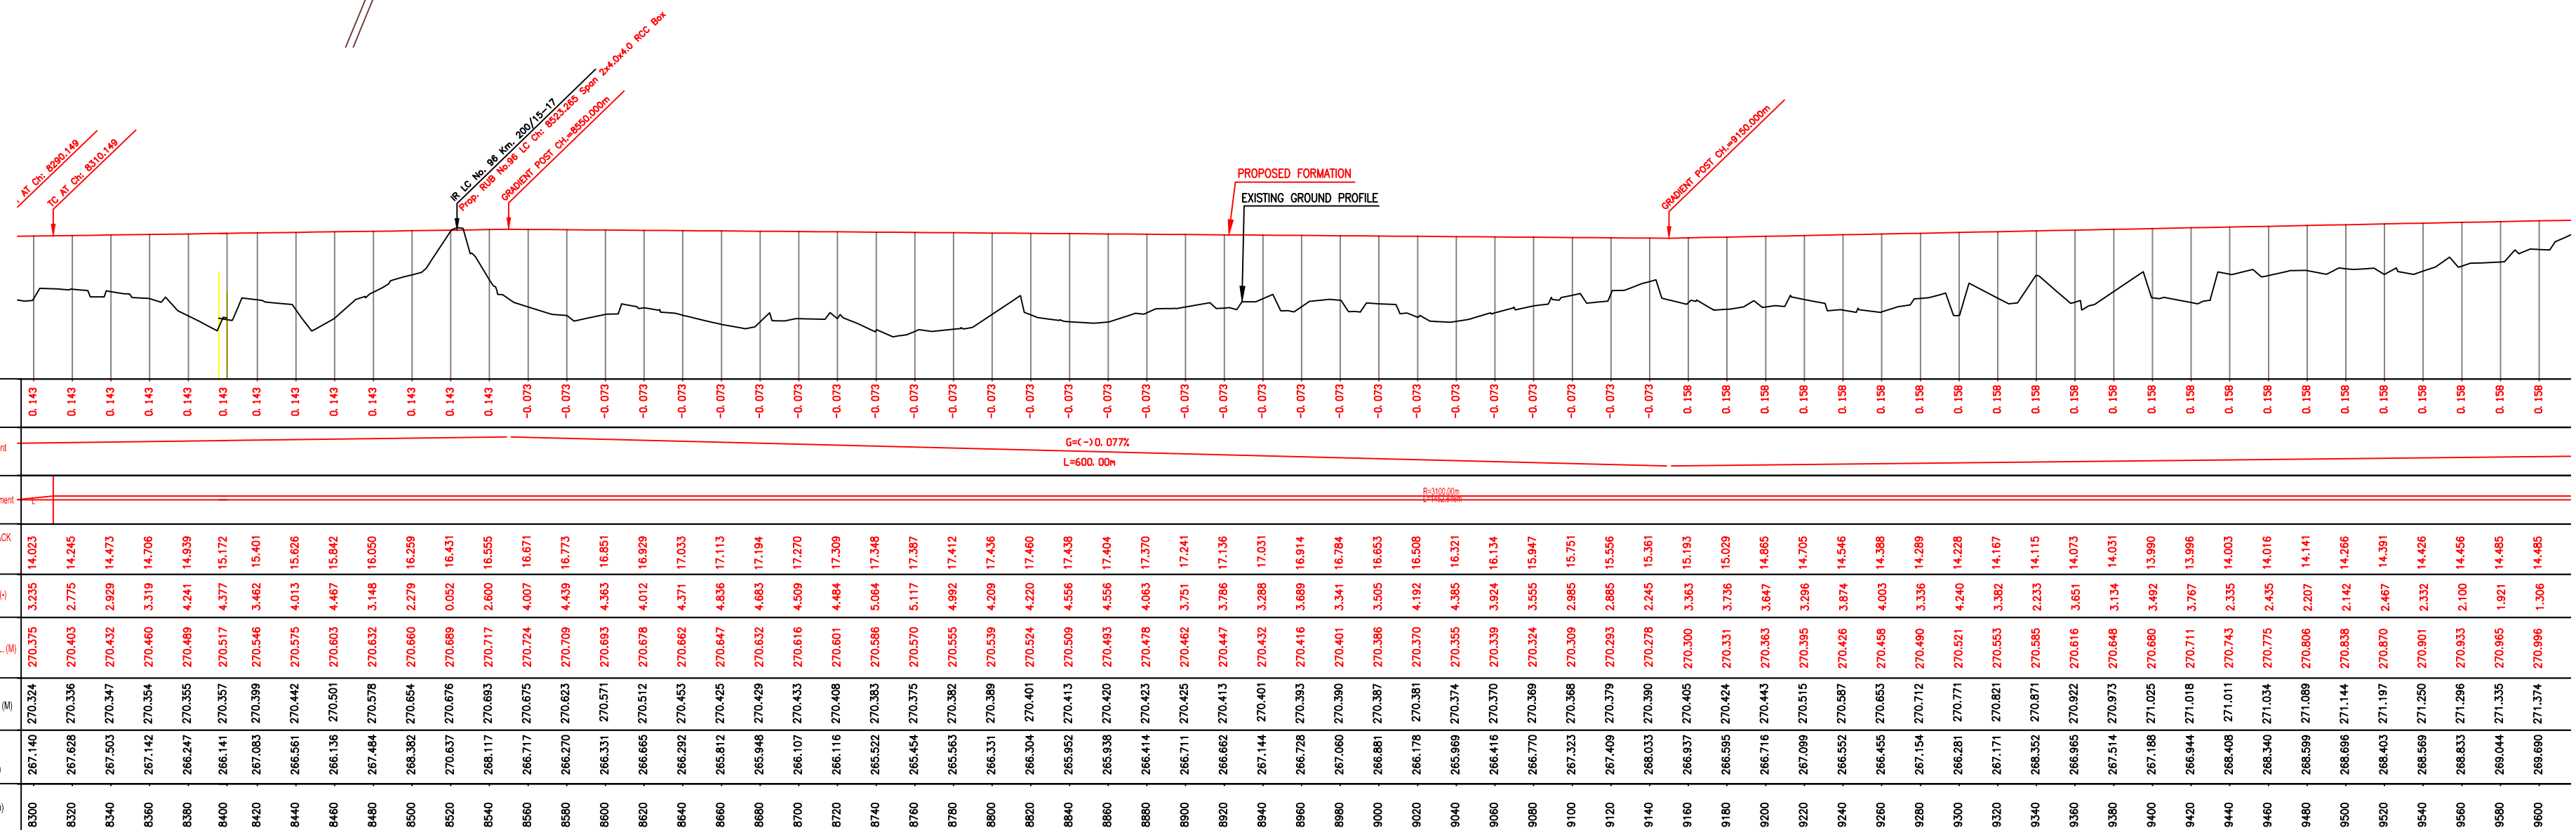

		INDICATIVE DRAWING	
DEDICATED EASTERN CORRIDOR CORPORATION OF INDIA LTD. (A GOVERNMENT OF INDIA ENTERPRISE)			
EASTERN CORRIDOR			
PROJECT			
SAHANEWAL TO PILKHANI From Km 360.200 to Km 187.500			
CONTRACT PACKAGE - 301			
TITLE			
PLAN AND PROFILE (Ch 8400 to Ch 9600)			
SCALE		DRAWING NO.	
SURVEY BY  CONSULTING Engineers Group Ltd. D-12(MG) Colony, Hazrat Nizamuddin, New Delhi-110028		GENERAL INFORMATION  AECOM AECOM Asia Co. Ltd. 8TH FLOOR, JEMINI TOWER C, 6/F CYBER CITY DLF PHASE II GURGAON 122002, INDIA	

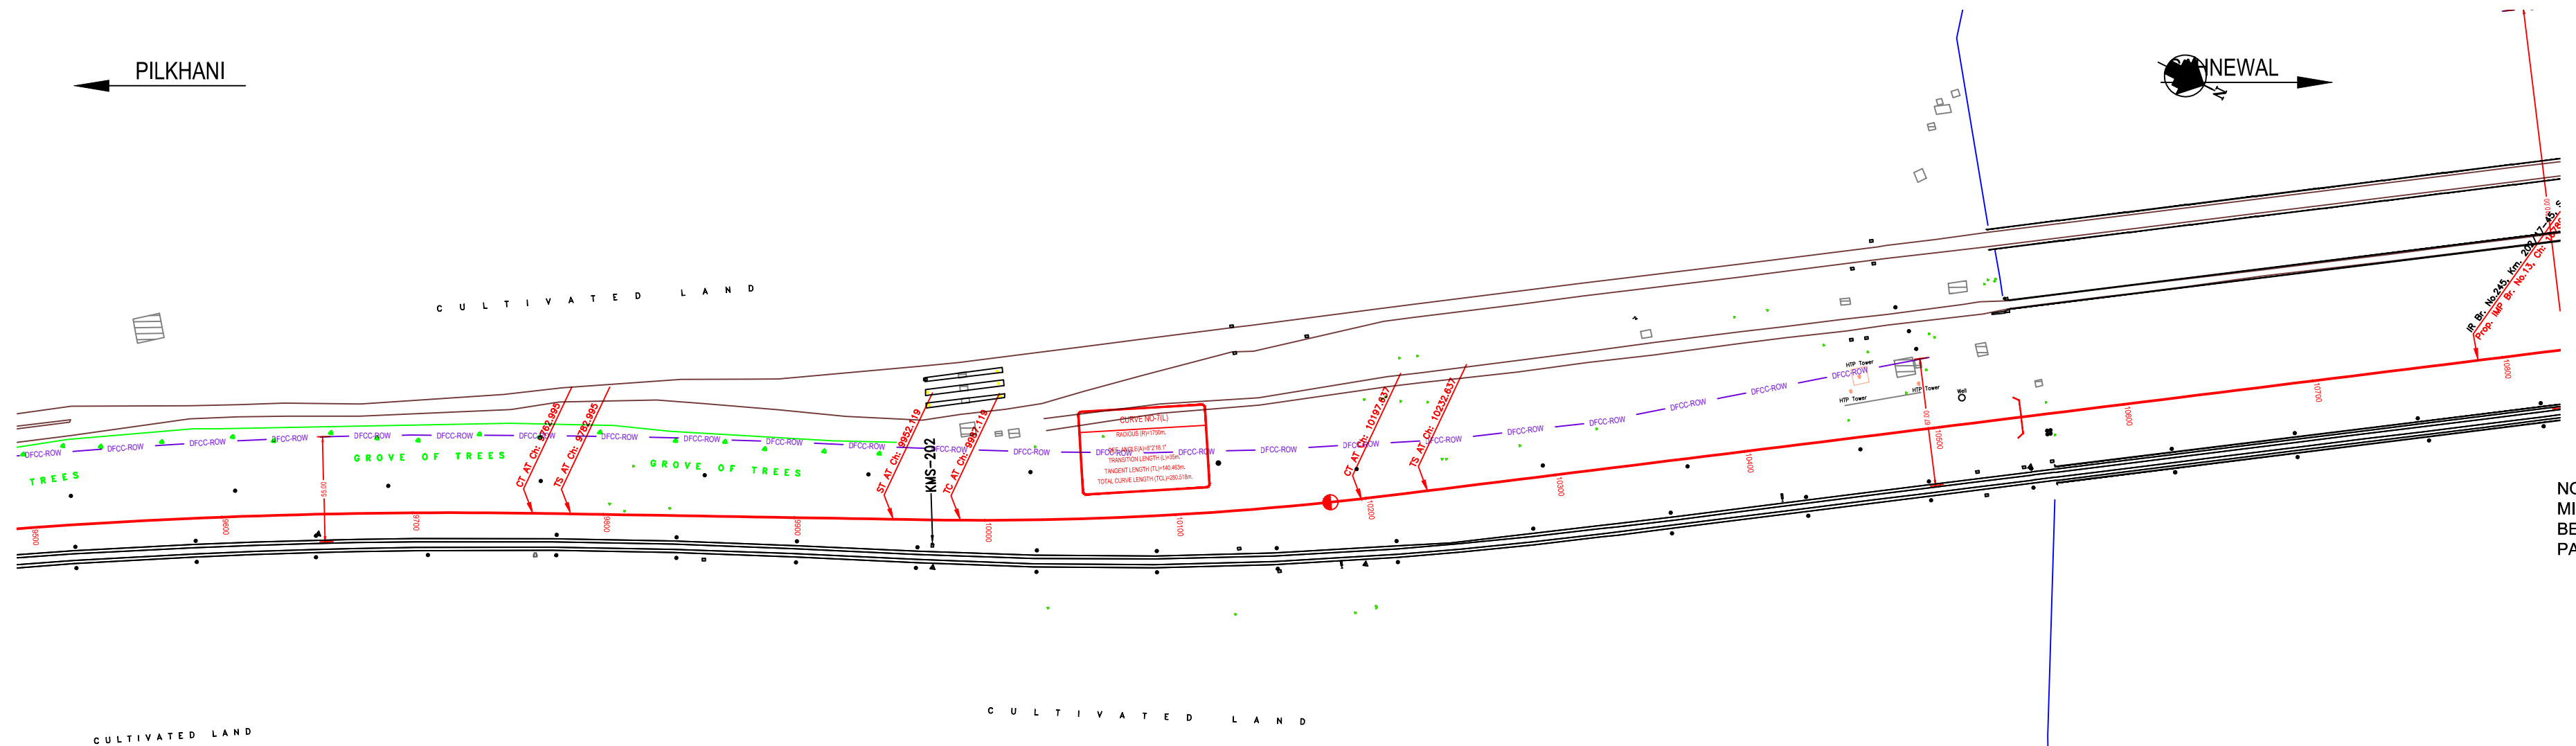


NOTE:-
MINIMUM HEIGHT OF EMBANKMENT SHALL
BE PROVIDED AS PER RELEVANT PARA OF
PART 2 OF BID DOCUMENT.

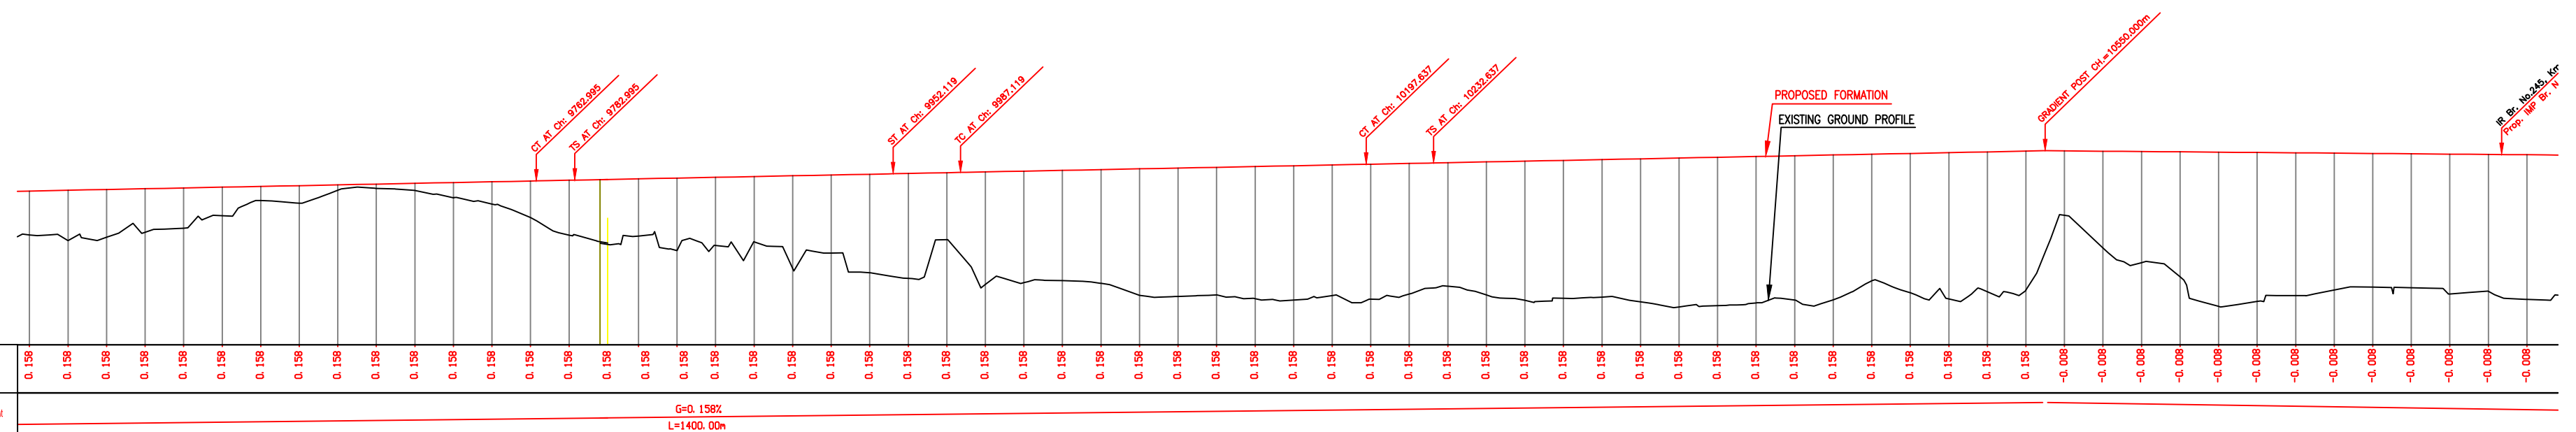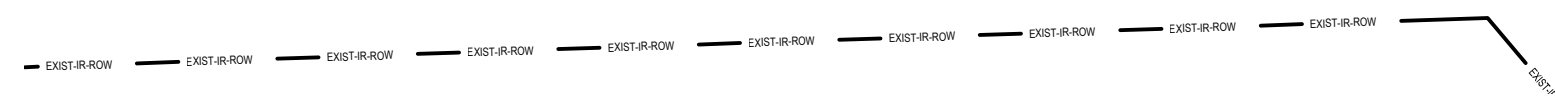[illegible]

LEGEND	
EXIST. IR TRACK	
PROP. DFCC TRACK	
EXIST. LAND BOUNDARY	
DFCC LAND BOUNDARY	
PROPOSED BRIDGE	
PROP. STRUCTURE	
EXIST. STRUCTURE	
RIVER/NALA	
WELL	
TREE/GREEN CLUSTER	
COMPOUND WALL	
WORK TO BE DISMANTLED	
HIGH TENSION LINE	
POND	
TELEPHONE POLE	
ELECTRIC LINE	
OHE TOWER	
HAND PUMP	
GPS PILLAR	
RAILWAY SIGNAL	
OHE MAST	
RELIGIOUS STRUCTURE	
PIPE LINE CORRIDOR	
ROAD	

INDICATIVE DRAWING

		DEDICATED FREIGHT CORRIDOR CORPORATION OF INDIA LTD. (A GOVERNMENT OF INDIA ENTERPRISE)	
EASTERN CORRIDOR			
PROJECT			
SAHNEWAL TO PILKHANI From Km 360.200 to Km 187.500			
CONTRACT CATEGORY - 301			
TITLE			
PLAN AND PROFILE (Ch 9600 to Ch 10800)			
SCALE		DRAWING NO.	
SURVEY BY  CONSULTING Engineers Group Ltd. D-12(Maj) Colony, Mehra, Noida, India-20		GENERAL CONSULTANT  AECOM AECOM Asia Co. Ltd. 8TH FLOOR, JEMINI TOWER C, CUF CITY OFF CUF PHASE II COURSDOWN 122002, INDIA	

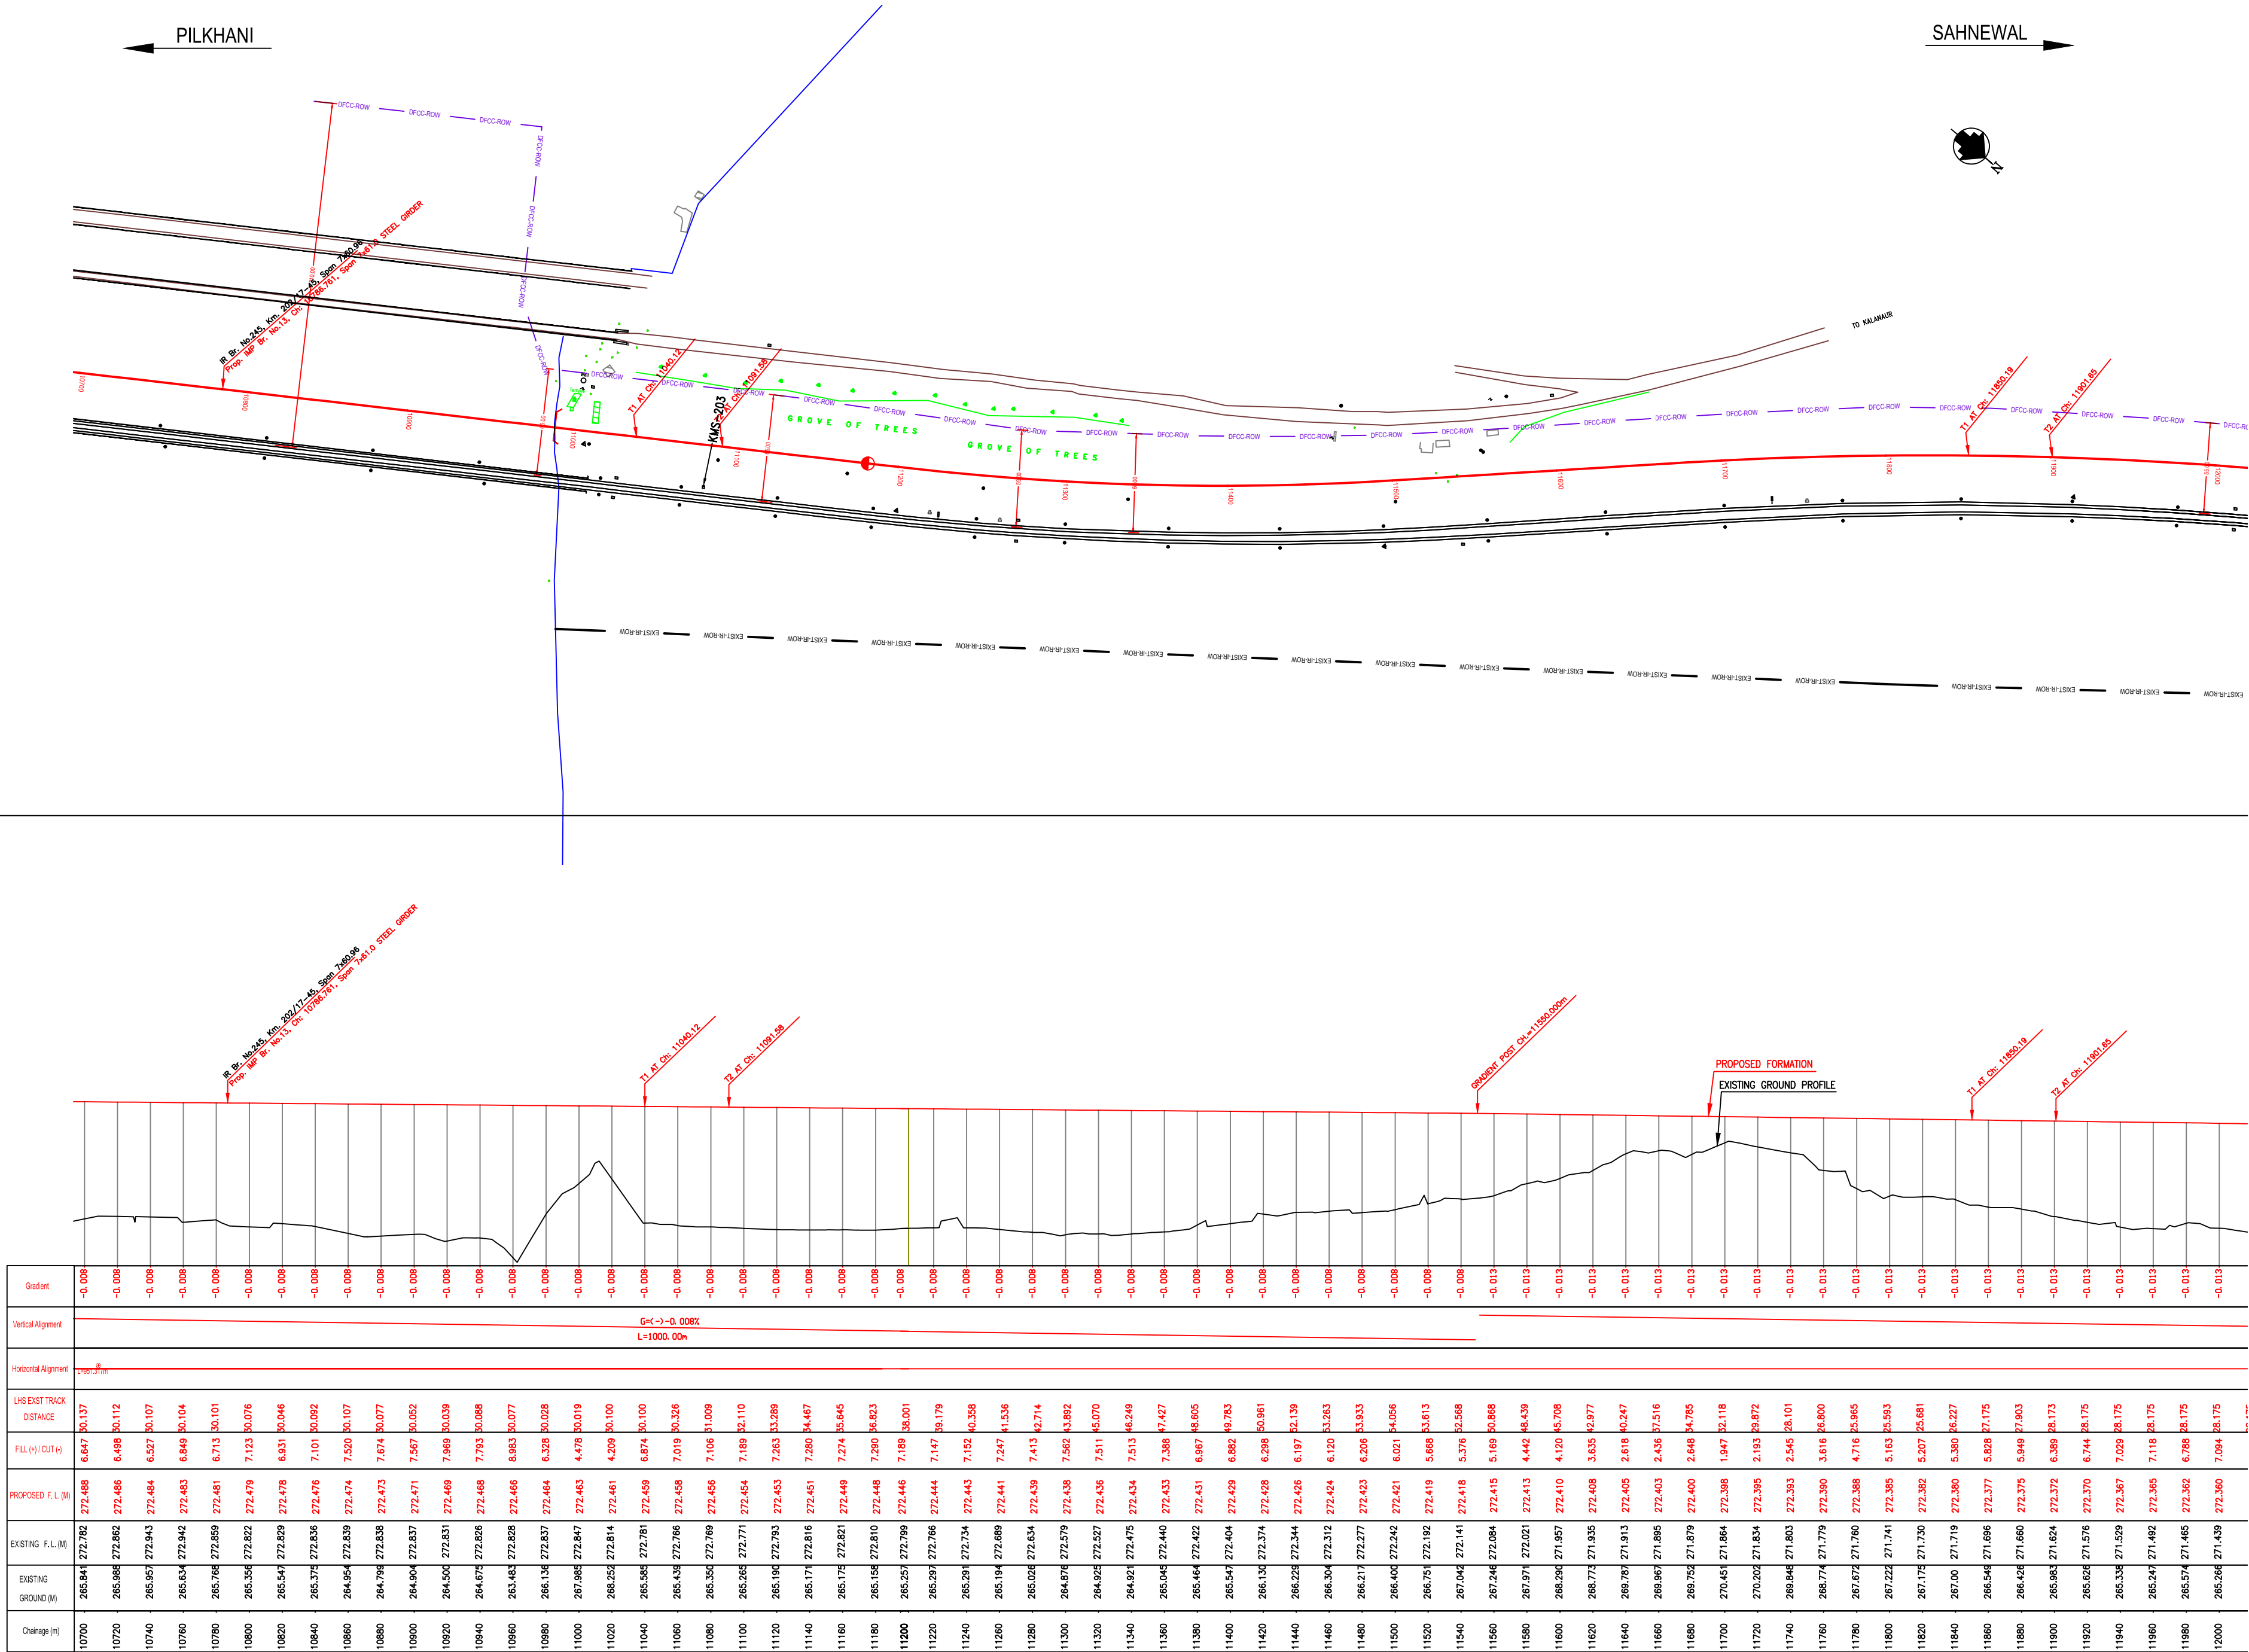

NOTE:-
MINIMUM HEIGHT OF EMBANKMENT SHALL
BE PROVIDED AS PER RELEVANT PARA OF
PART 2 OF BID DOCUMENT.

LEGEND

EXIST. IR TRACK	
PROP. DFCC TRACK	
EXIST. LAND BOUNDARY	
DFC LAND BOUNDARY	
PROPOSED BRIDGE	
PROP. STRUCTURE	
EXIST. STRUCTURE	
RIVER/NALA	
WELL	
TREE/TREE CLUSTER	
COMPOUND WALL	
WORK TO BE DISMANTLED	
HIGH TENSION LINE	
POND	
TELEPHONE POLE	
ELECTRIC LINE	
OHE TOWER	
HAND PUMP	
GPS PILLAR	
RAILWAY SIGNAL	
OHE MAST	
RELIGIOUS STRUCTURE	
PIPE LINE CORRIDOR	
ROAD	

INDICATIVE DRAWING

DEDICATED FREIGHT CORRIDOR
CORPORATION OF INDIA LTD.
(A GOVERNMENT OF INDIA ENTERPRISE)

PROJECT

SAHNEWAL TO PILKHANI
From Km 360.200 to Km 187.500

CONTRACT PACKAGE - 301

TITLE

PLAN AND PROFILE (Ch 10800 to Ch 12000)

SCALE

SURVEY BY


CONSULTING

Engineers Group Ltd.
E-12, 2nd Floor,
Mehar Nagar, Gurgaon-122002

DRAWING NO.

GENERAL CONSULTANT

AECOM Asia Co. Ltd.
9th Floor, Infinity Tower C, DLF Cyber City
DLF Phase II Gurgaon 122002, INDIA

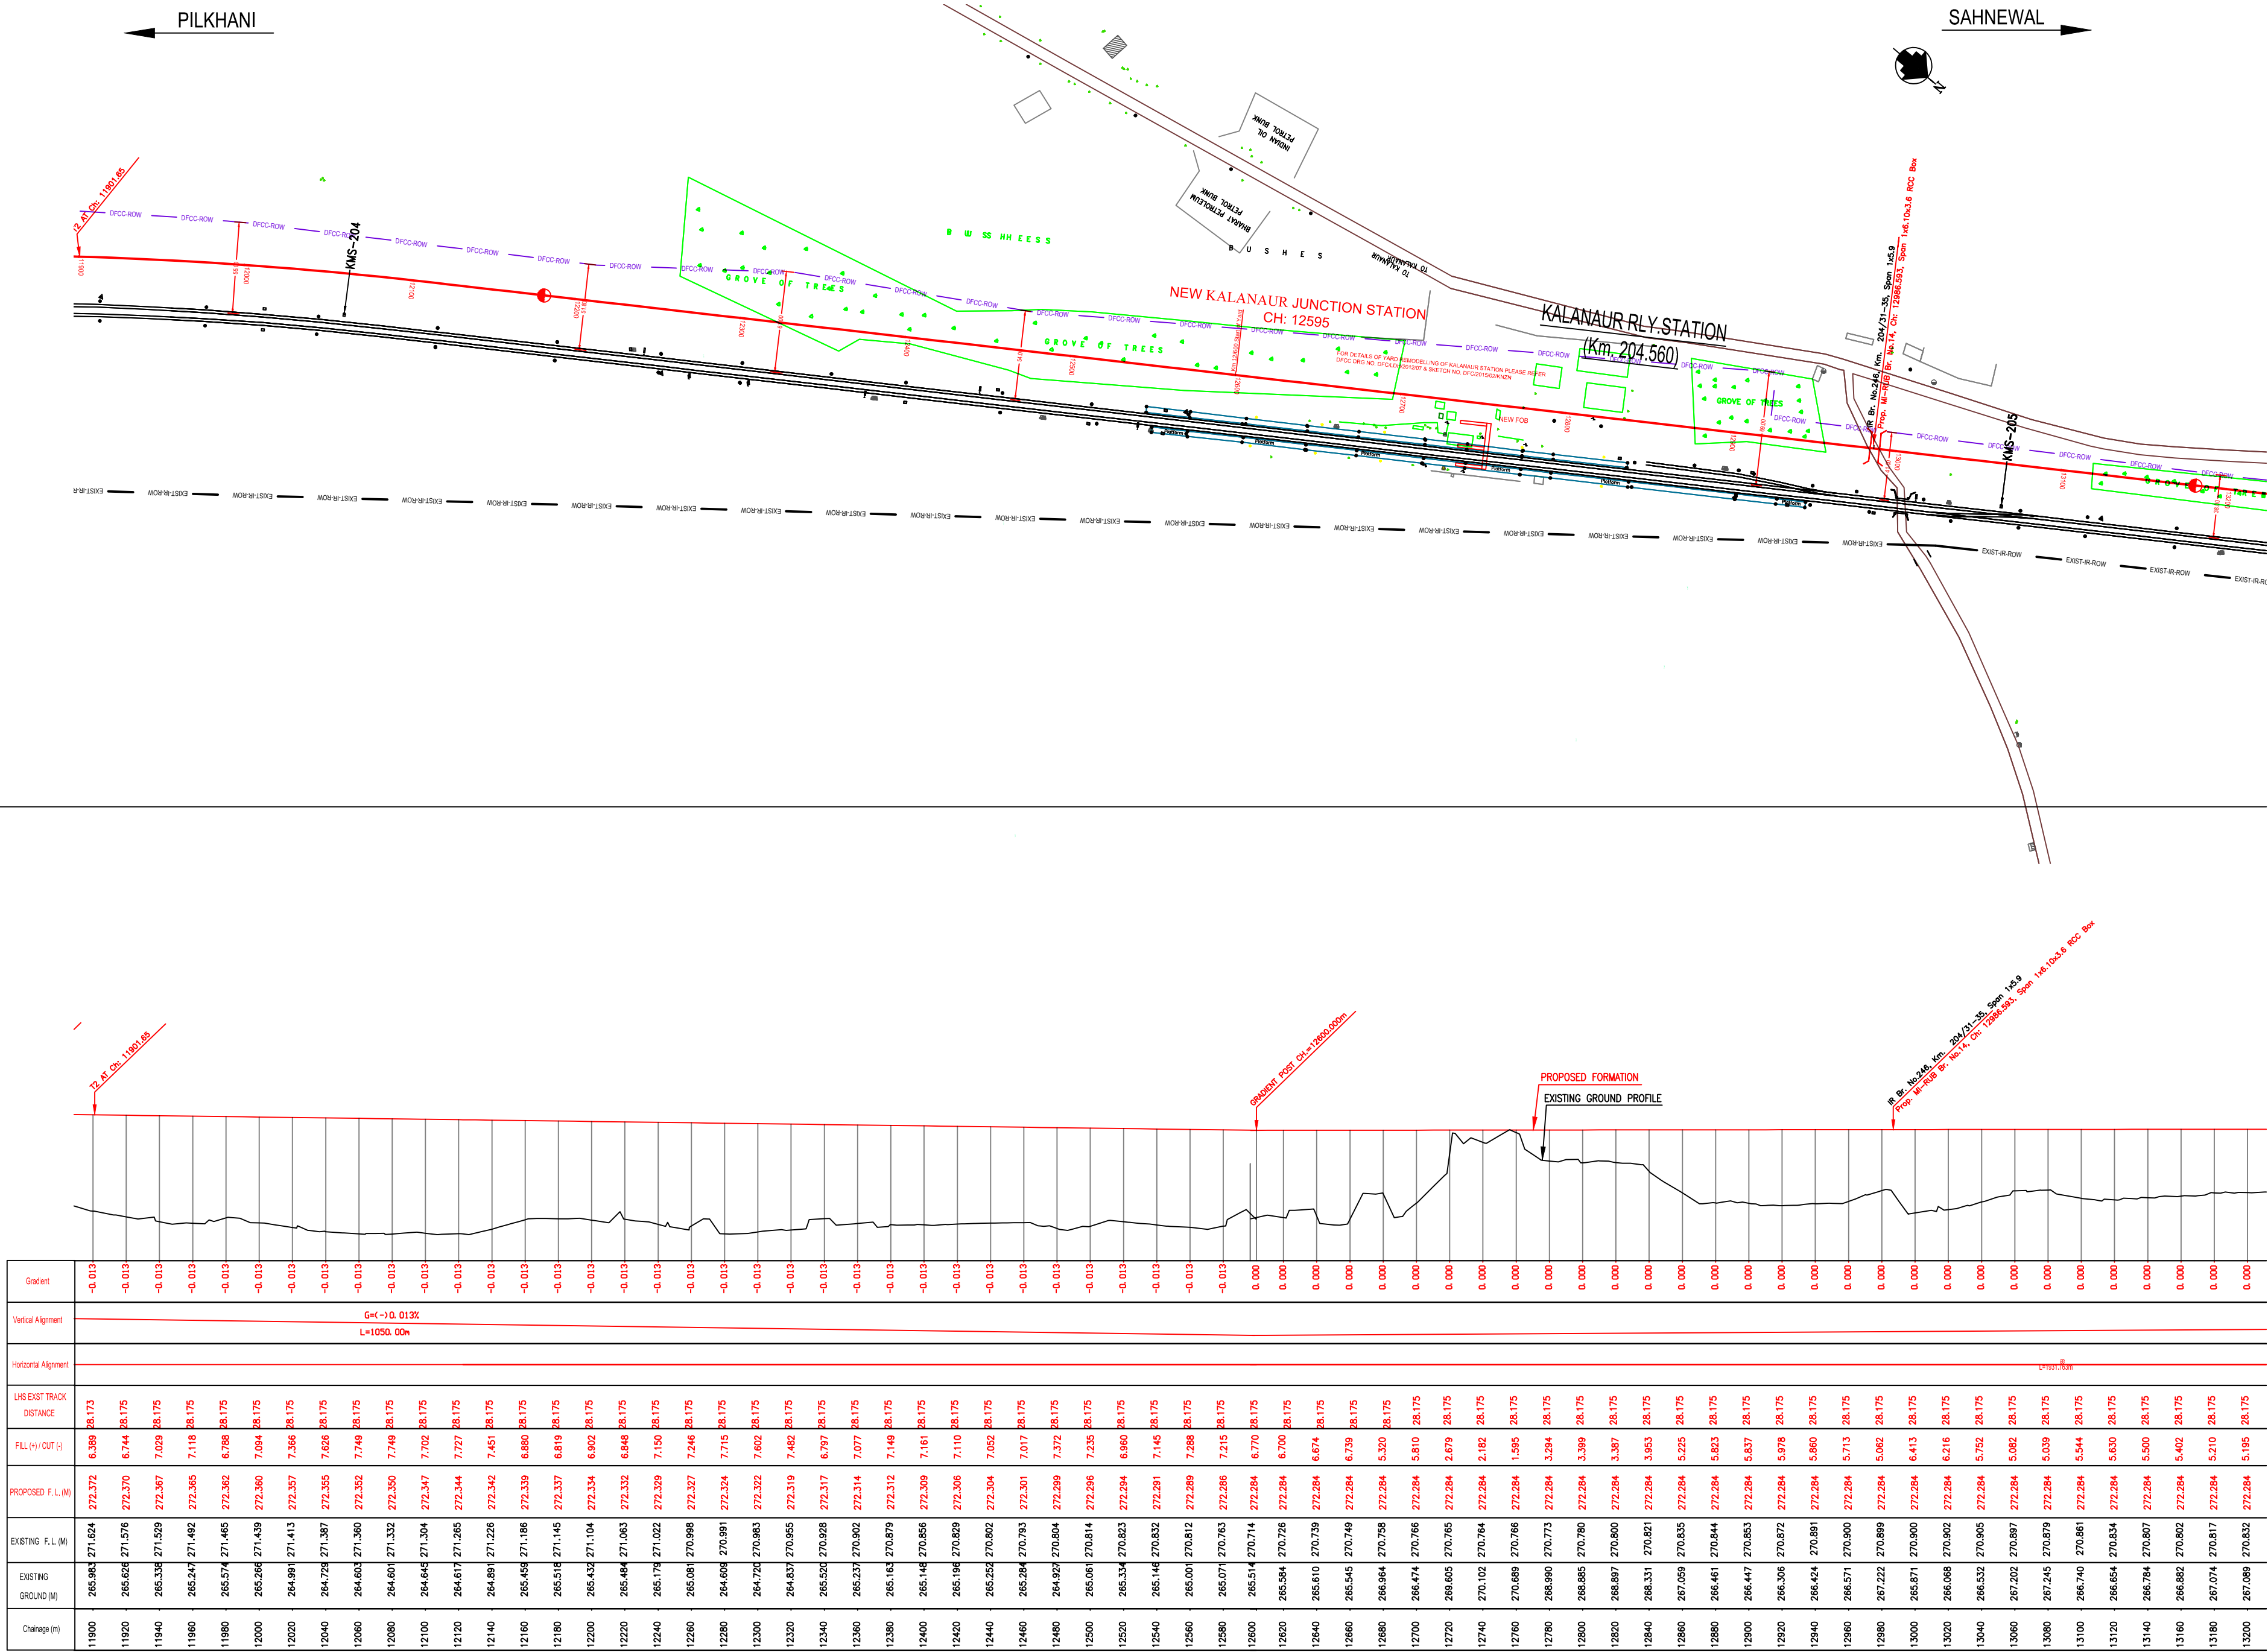

NOTE:-
MINIMUM HEIGHT OF EMBANKMENT SHALL
BE PROVIDED AS PER RELEVANT PARA OF
PART 2 OF BID DOCUMENT.

LEGEND

EXIST. IR TRACK	
PROP. DFCC TRACK	
EXIST. LAND BOUNDARY	
DFC LAND BOUNDARY	
PROPOSED BRIDGE	
PROP. STRUCTURE	
EXIST. STRUCTURE	
RIVER/NALA	
WELL	
TREE/TREE CLUSTER	
COMPOUND WALL	
WORK TO BE DISMANTLED	
HIGH TENSION LINE	
POND	
TELEPHONE POLE	
ELECTRIC LINE	
OHE TOWER	
HAND PUMP	
GPS PILLAR	
RAILWAY SIGNAL	
OHE MAST	
RELIGIOUS STRUCTURE	
PIPE LINE CORRIDOR	
ROAD	

INDICATIVE DRAWING

DEDICATED FREIGHT CORRIDOR
CORPORATION OF INDIA LTD.
(A GOVERNMENT OF INDIA ENTERPRISE)

PROJECT

SAHNEWAL TO PILKHANI
From Km 360.200 to Km 187.500

CONTRACT PACKAGE - 301

TITLE

PLAN AND PROFILE (Ch 12000 to Ch 13200)

SCALE

SURVEY BY

CONSULTING


Engineers Group Ltd.
E-12, 1st Floor, Cyber City
Mahindra Towers, Gurgaon-122002

DRAWING NO.

GENERAL CONSULTANT


AECOM

AECOM Asia Co. Ltd.
9th Floor, Mahindra Towers C, Cyber City
DLF Phase II Gurgaon 122002, India

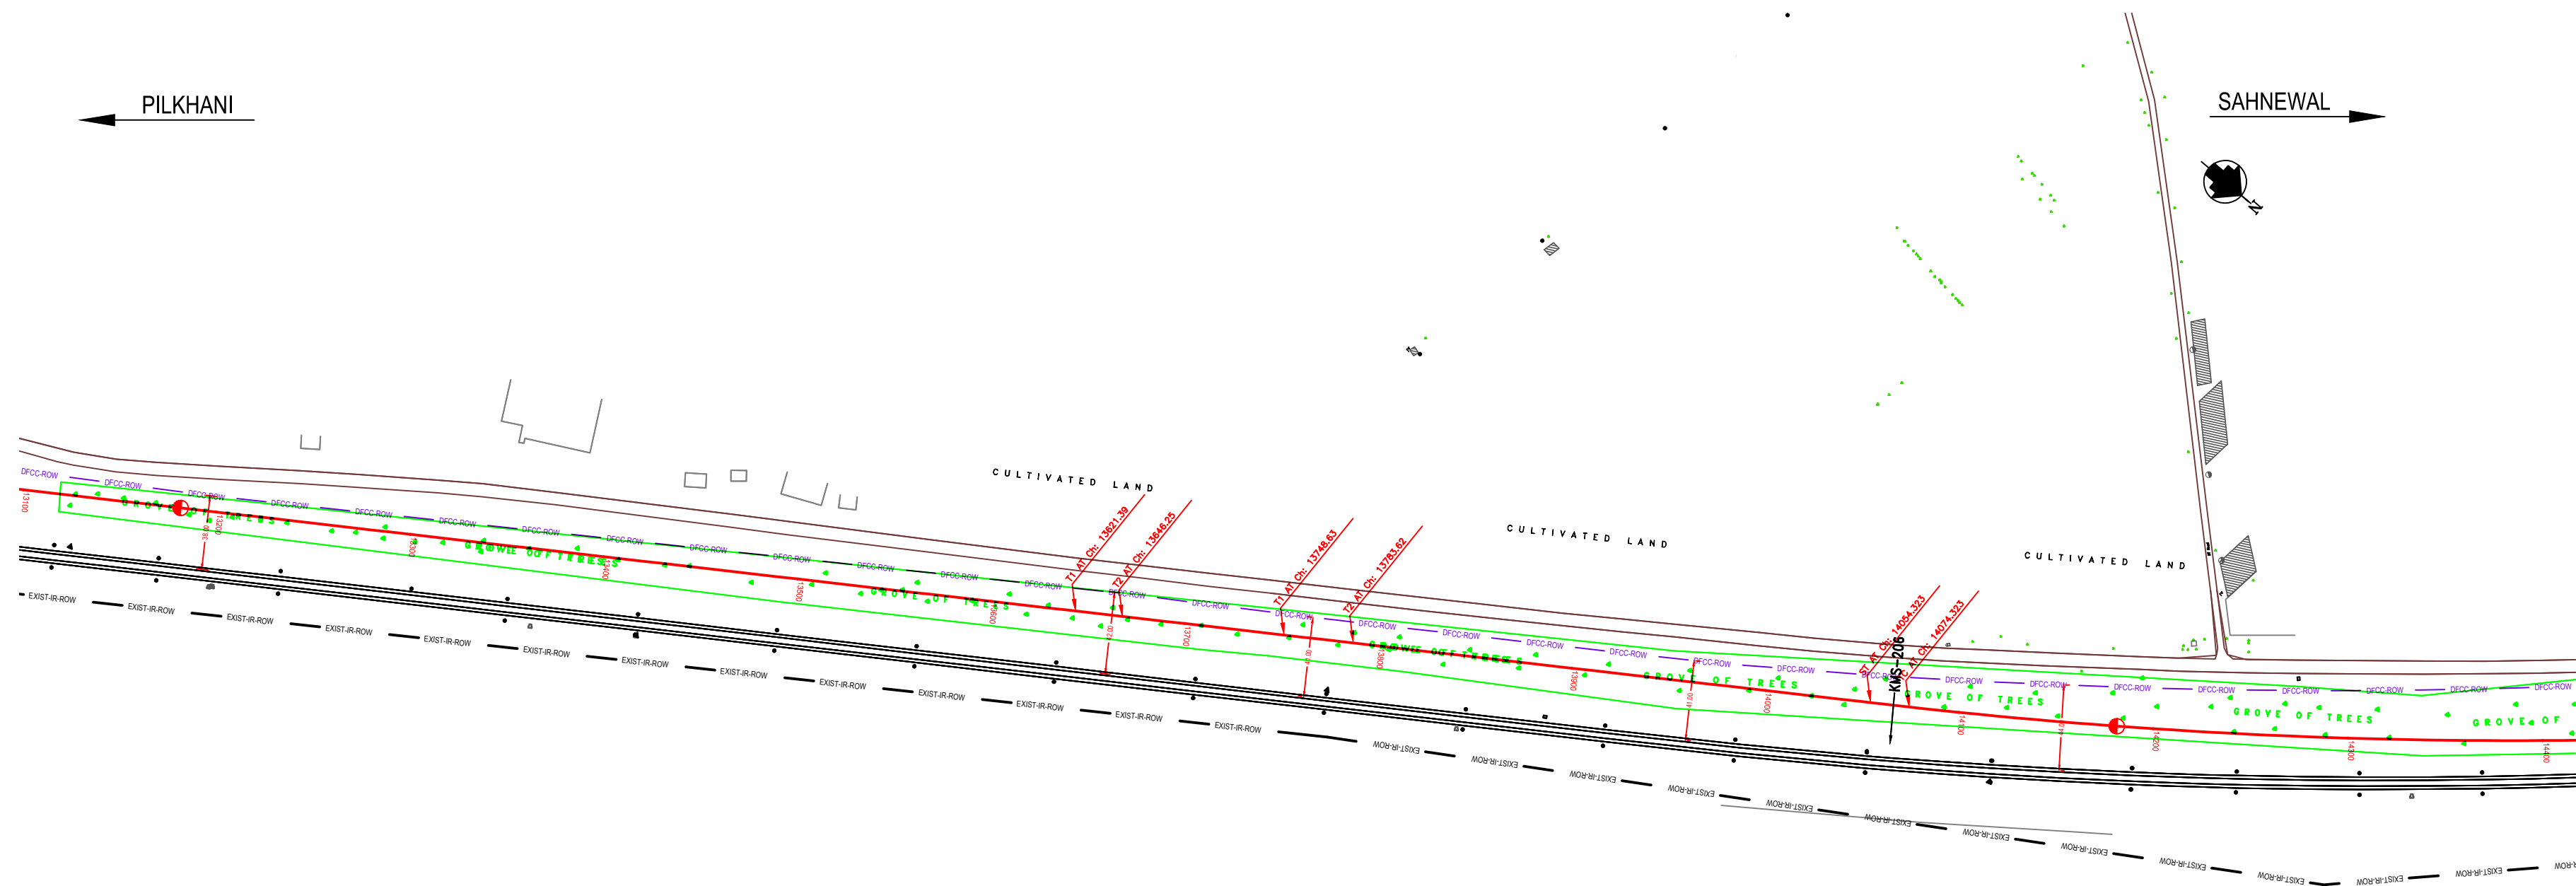


NOTE:-
MINIMUM HEIGHT OF EMBANKMENT SHALL
BE PROVIDED AS PER RELEVANT PARA OF
PART 2 OF BID DOCUMENT.

LEGEND	
EXIST. IR TRACK	
PROP. DFCC TRACK	
EXIST. LAND BOUNDARY	
DFCC LAND BOUNDARY	
PROPOSED BRIDGE	
PROP. STRUCTURE	
EXIST. STRUCTURE	
RIVER/NALA	
WELL	
TREE/TREE CLUSTER	
COMPOUND WALL	
WORK TO BE DISMANTLED	
HIGH TENSION LINE	
POND	
TELEPHONE POLE	
ELECTRIC LINE	
OHE TOWER	
HAND PUMP	
GPS PILLAR	
RAILWAY SIGNAL	
OHE MAST	
RELIGIOUS STRUCTURE	
PIPE LINE CORRIDOR	
ROAD	

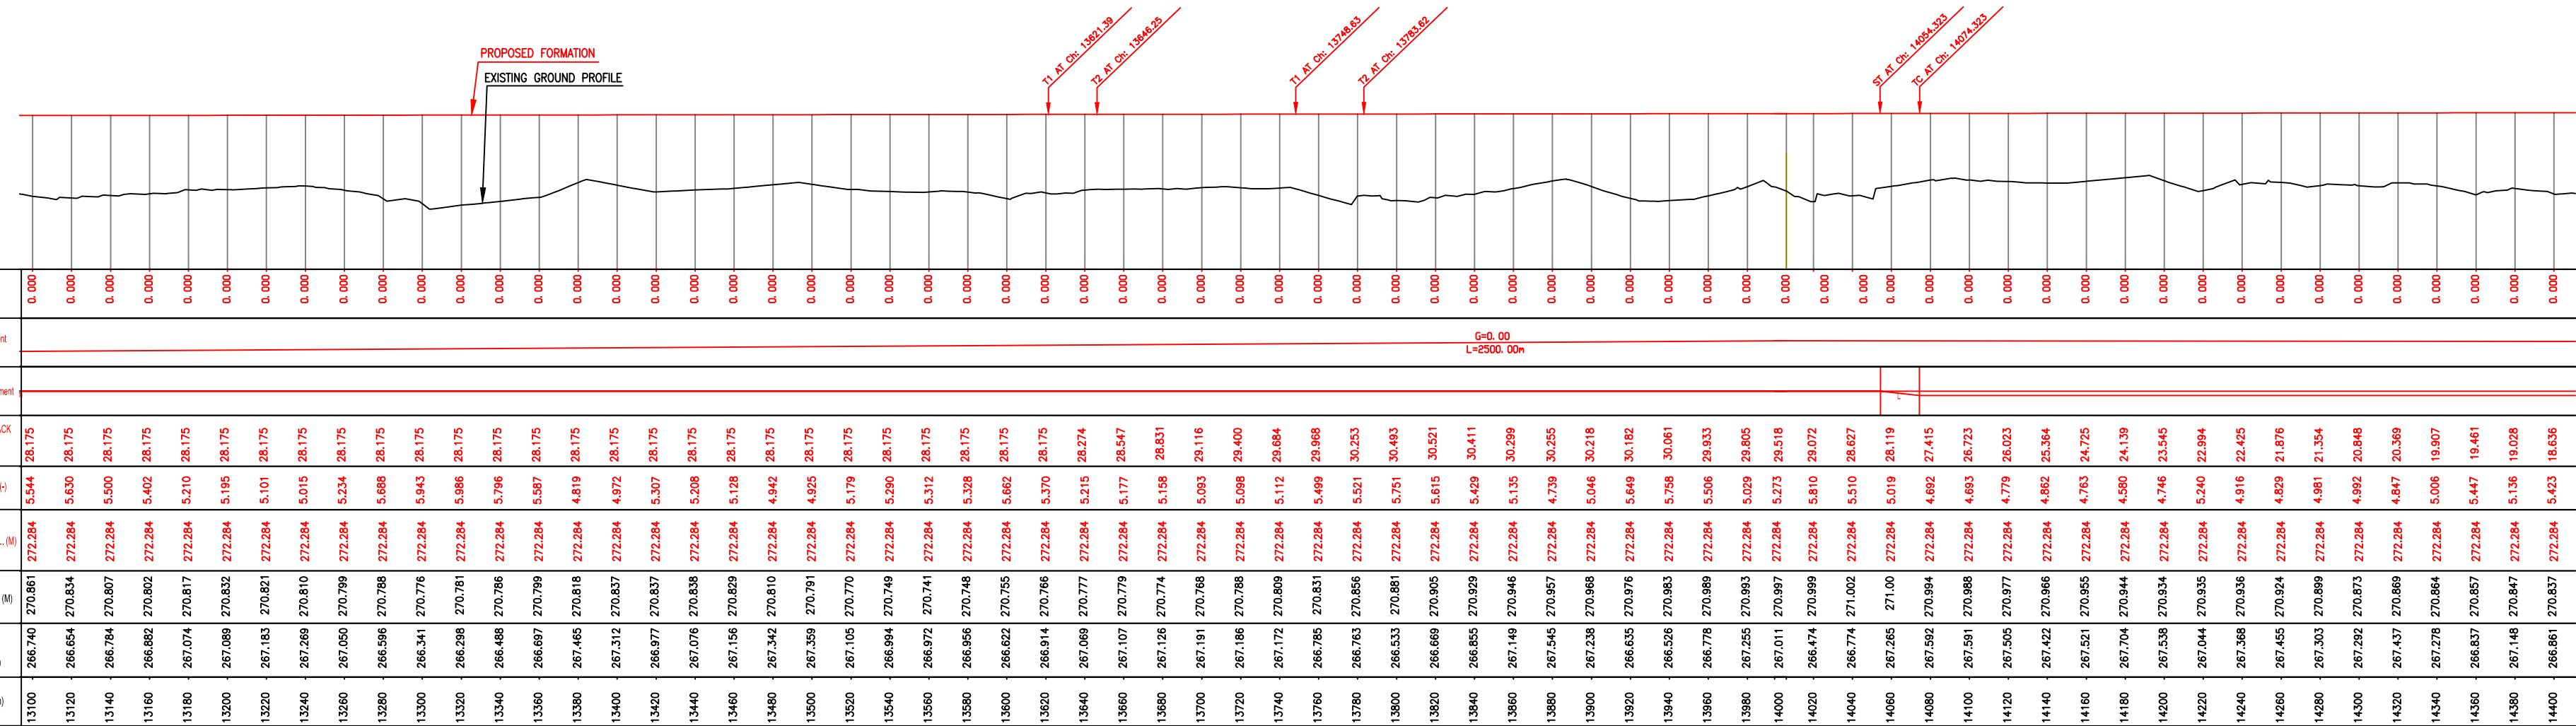


		INDICATIVE DRAWING	
DEDICATED FREIGHT CORRIDOR CORPORATION OF INDIA LTD. (A GOVERNMENT OF INDIA ENTERPRISE)			
EASTERN CORRIDOR			
PROJECT			
SAHNEWAL TO PILKHANI From Km 360.200 to Km 187.500			
CONTRACT PACKAGE - 301			
TITLE			
PLAN AND PROFILE (Ch 13200 to Ch 14400)			
SCALE	DRAWING NO.		
SURVEY BY  Enr/2246/2/02/000 Mahipal Nigam, Jodhpur+17	GENERAL CONSULTANT  AECOM Asian Co. Ltd. 8TH FLOOR, INFINITY TOWER C DLF CYBER CITY DLF PHASE II GURGAON 122002, INDIA		

SAHNEWAL

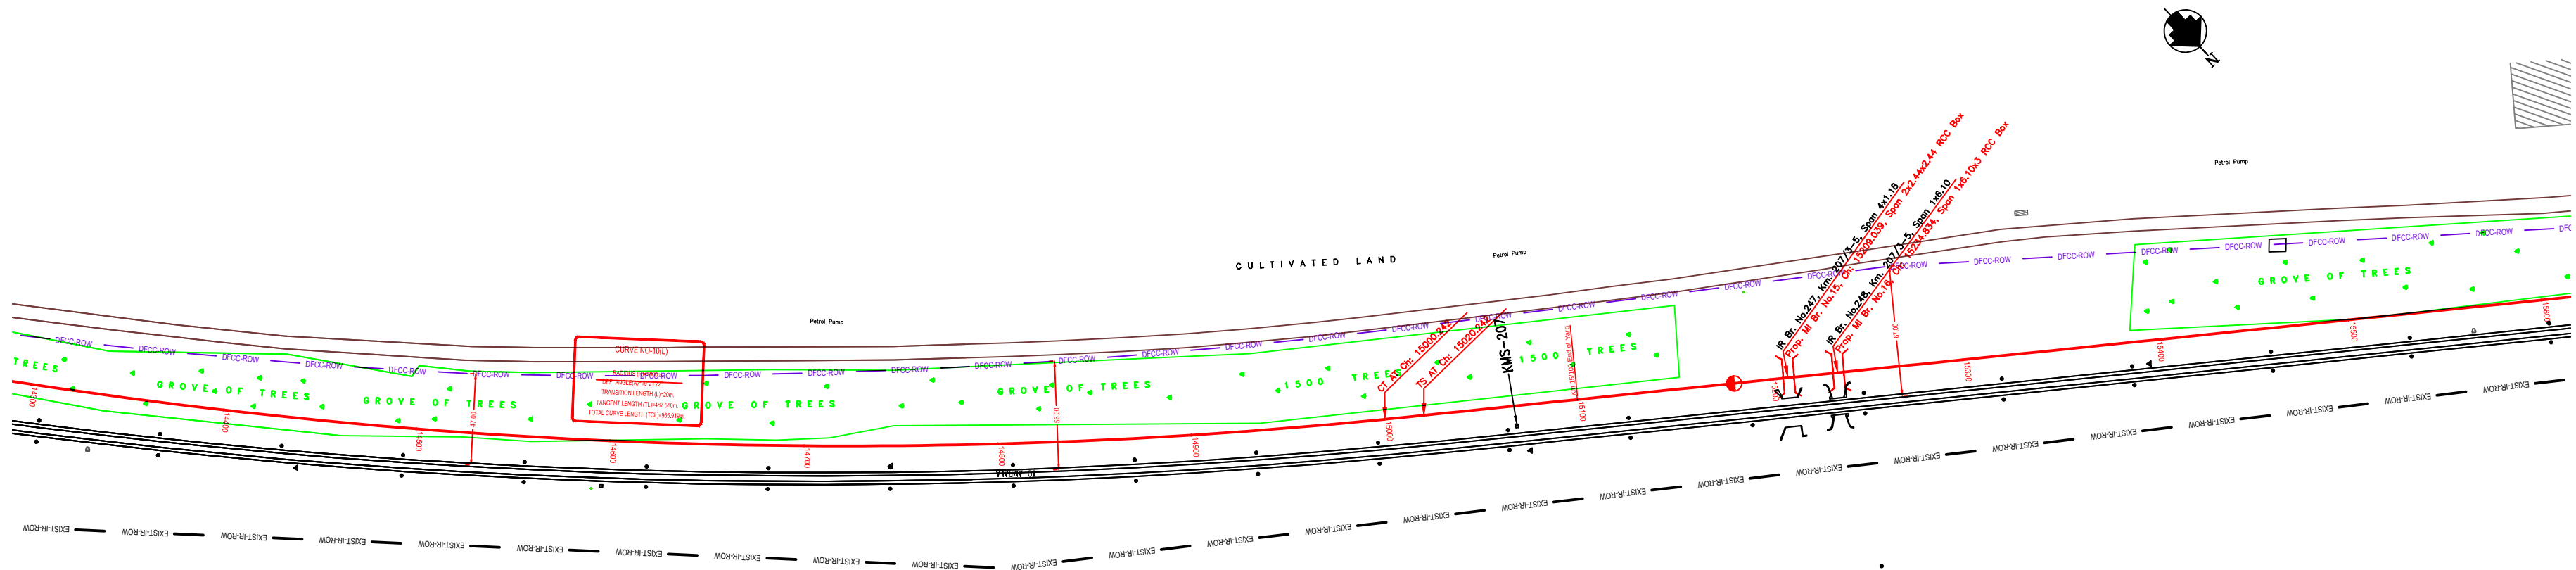

LEGEND

EXIST. IR TRACK	
PROP. DFCC TRACK	
EXIST. LAND BOUNDARY	
DFC LAND BOUNDARY	
PROPOSED BRIDGE	
PROP. STRUCTURE	
EXIST. STRUCTURE	
RIVER/NALA	
WELL	
TREE/TREE CLUSTER	
COMPOUND WALL	
WORK TO BE DISMANTLED	
HIGH TENSION LINE	
POND	
TELEPHONE POLE	
ELECTRIC LINE	
OHE TOWER	
HAND PUMP	
GPS PILLAR	
RAILWAY SIGNAL	
OHE MAST	
RELIGIOUS STRUCTURE	
PIPE LINE CORRIDOR	
ROAD	

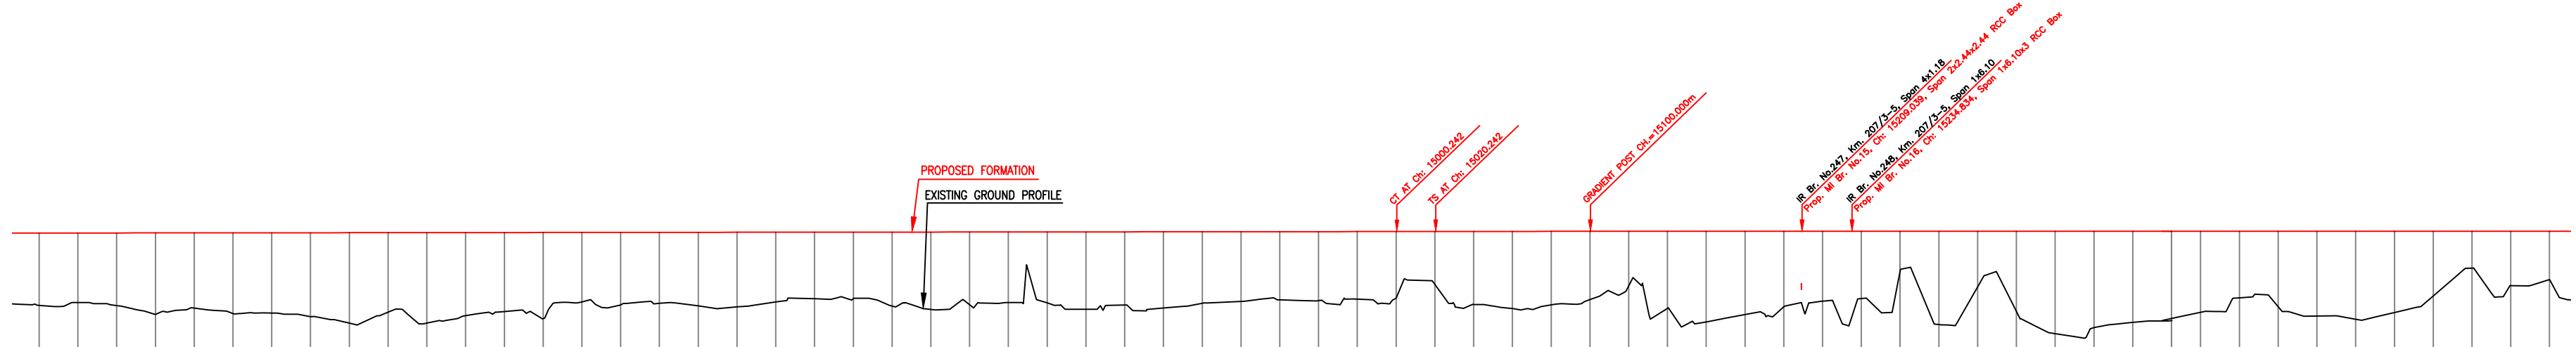[illegible]

INDICATIVE DRAWING



**DEDICATED FREIGHT CORRIDOR
CORPORATION OF INDIA LTD.**
 (A GOVERNMENT OF INDIA ENTERPRISE)

EASTERN CORRIDOR

PROJECT


SAHNEWAL TO PILKHANI
From Km 360.200 to Km 187.500

CONTRACT PACKAGE - 301

TITLE
PLAN AND PROFILE (Ch 14400 to Ch 15600)

SCALE	DRAWING NO.
SURVEY BY  CONSULTING Engineers Group Ltd. E+12,Mojj Colony, Mahyva Nagar, Jaipur-17	GENERAL CONSULTANT AECOM AECOM Asia Co. Ltd. 9TH FLOOR, INFINITY TOWER C DLF CYBER CITY DLF PHASE II GURGAON 122002, INDIA


SAHNEWAL

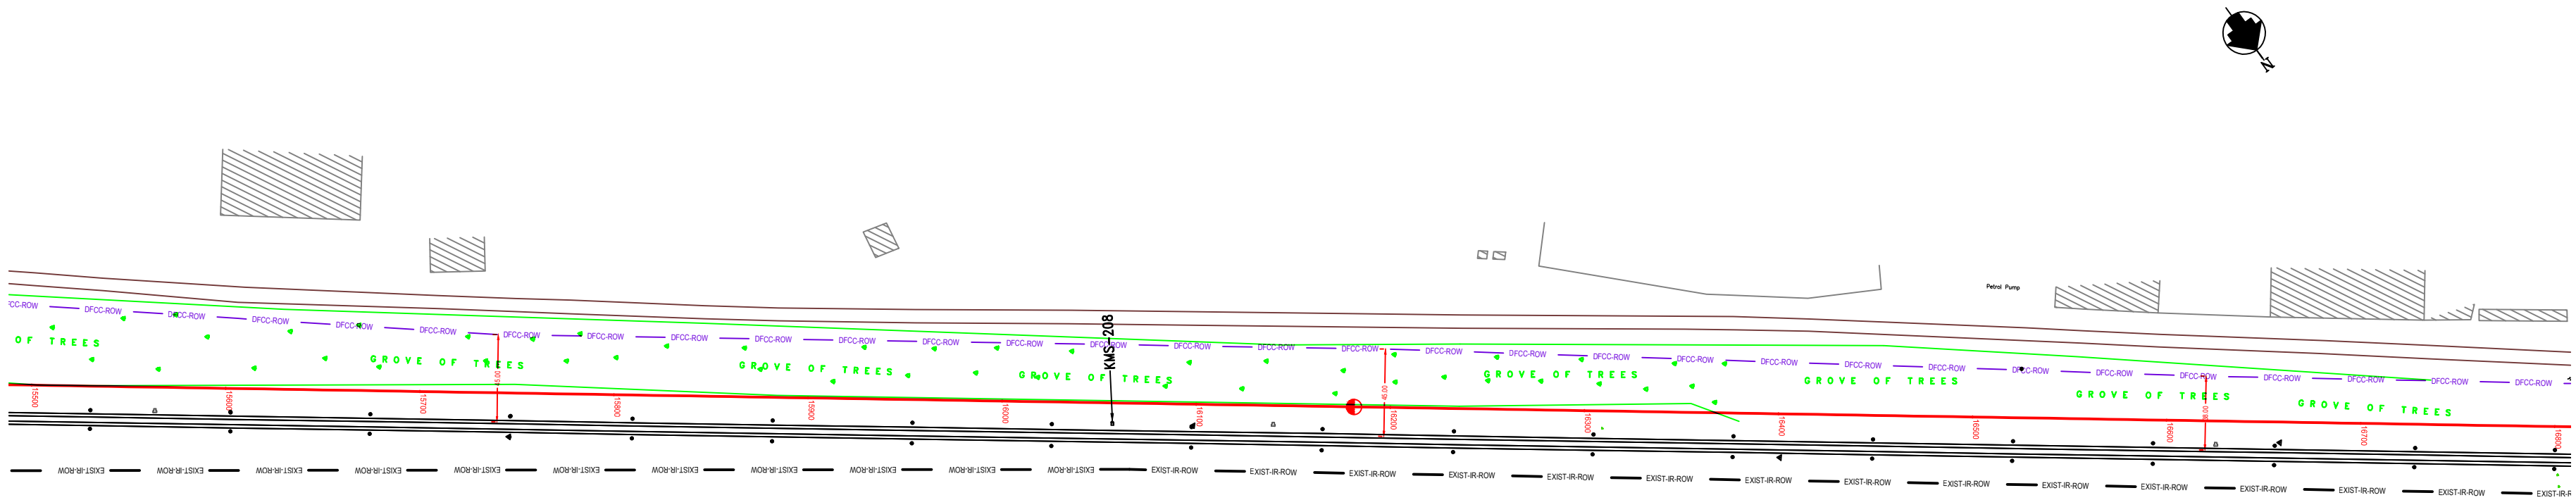

NOTE:-
MINIMUM HEIGHT OF EMBANKMENT SHALL
BE PROVIDED AS PER RELEVANT PARA OF
PART 2 OF BID DOCUMENT.

LEGEND

EXIST. IR TRACK	
PROP. DFCC TRACK	
EXIST. LAND BOUNDARY	
DFC LAND BOUNDARY	
PROPOSED BRIDGE	
PROP. STRUCTURE	
EXIST. STRUCTURE	
RIVER/NALA	
WELL	
TREE/TREE CLUSTER	
COMPOUND WALL	
WORK TO BE DISMANTLED	
HIGH TENSION LINE	
POND	
TELEPHONE POLE	
ELECTRIC LINE	
OHE TOWER	
HAND PUMP	
GPS PILLAR	
RAILWAY SIGNAL	
OHE MAST	
RELIGIOUS STRUCTURE	
PIPE LINE CORRIDOR	
ROAD	

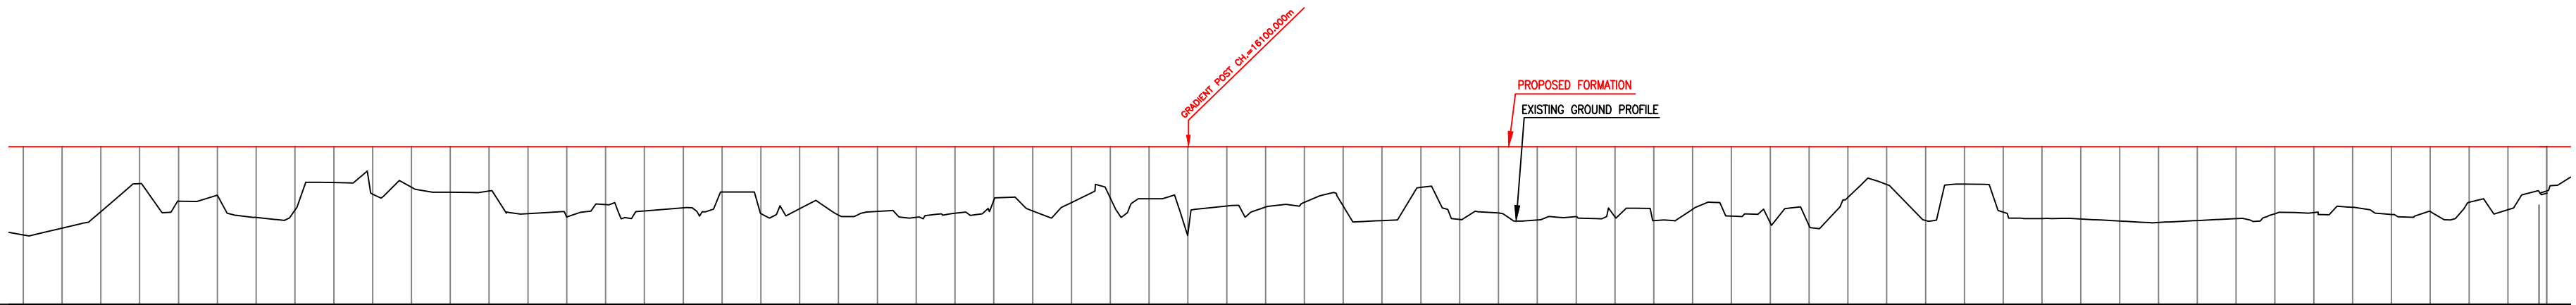[illegible]


INDICATIVE DRAWING

PILKHANI

SAHNEWAL




NOTE:-
MINIMUM HEIGHT OF EMBANKMENT SHALL
BE PROVIDED AS PER RELEVANT PARA OF
PART 2 OF BID DOCUMENT.

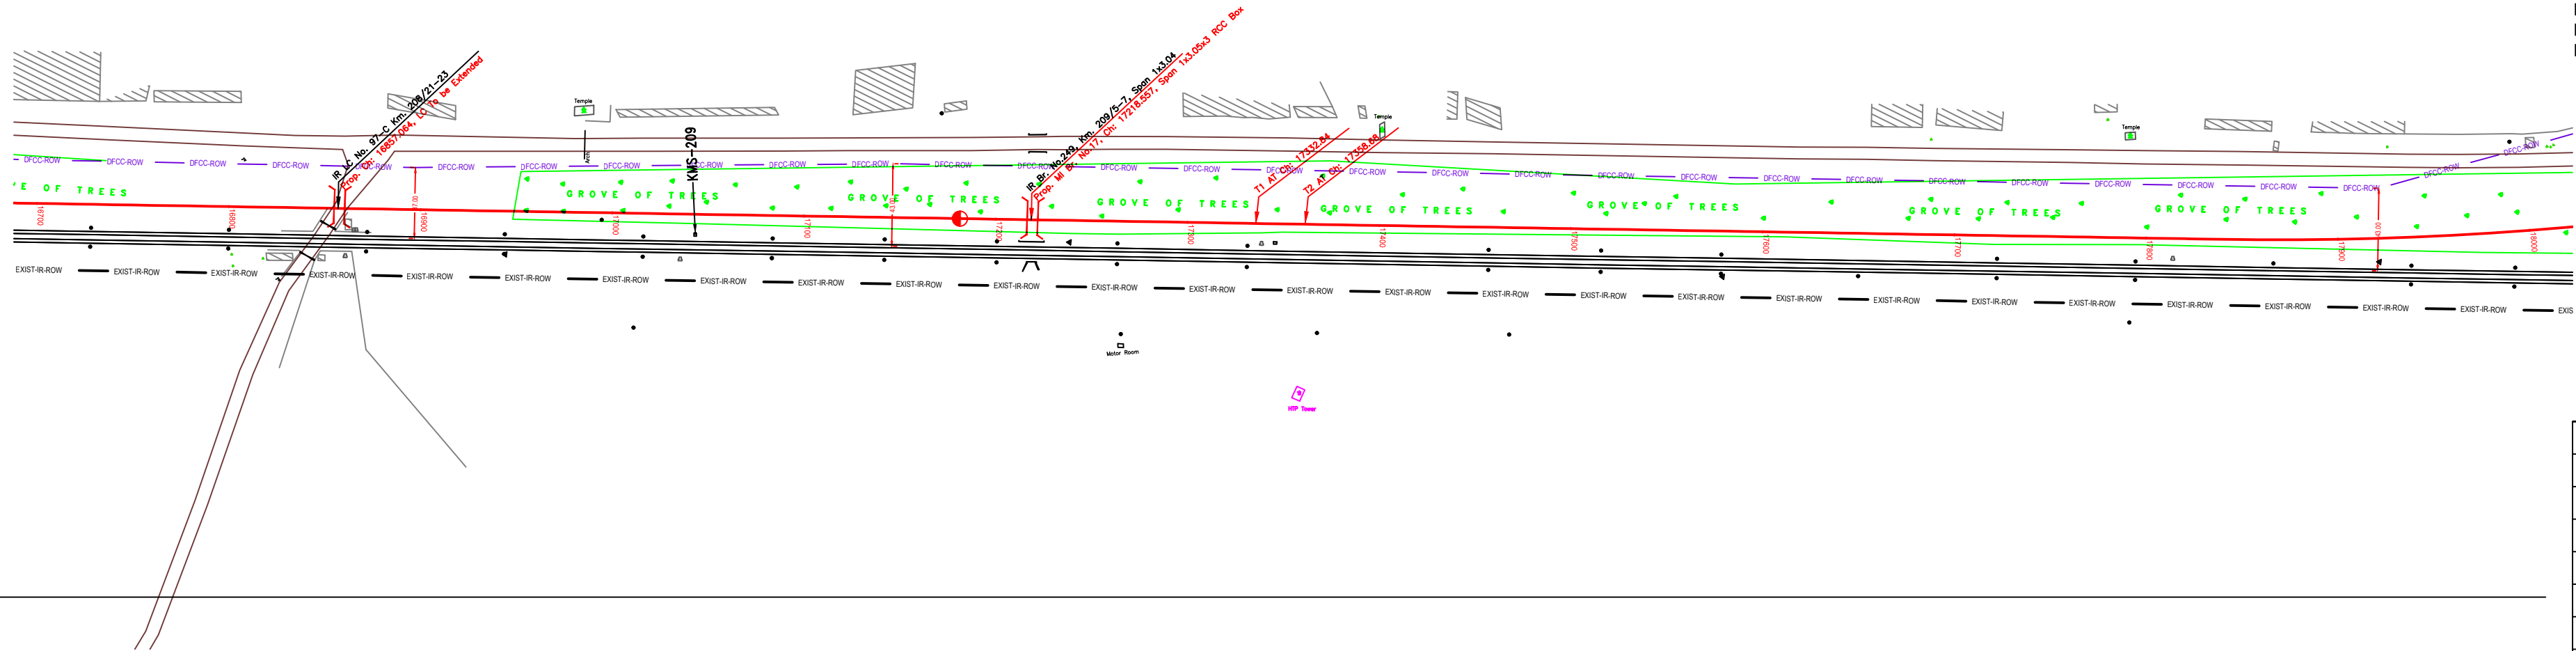

LEGEND

EXIST. IR TRACK	
PROP. DFCC TRACK	
EXIST. LAND BOUNDARY	
DFC LAND BOUNDARY	
PROPOSED BRIDGE	
PROP. STRUCTURE	
EXIST. STRUCTURE	
RIVER/NALA	
WELL	
TREE/TREE CLUSTER	
COMPOUND WALL	
WORK TO BE DISMANTLED	
HIGH TENSION LINE	
POND	
TELEPHONE POLE	
ELECTRIC LINE	
OHE TOWER	
HAND PUMP	
GPS PILLAR	
RAILWAY SIGNAL	
OHE MAST	
RELIGIOUS STRUCTURE	
PIPE LINE CORRIDOR	
ROAD	

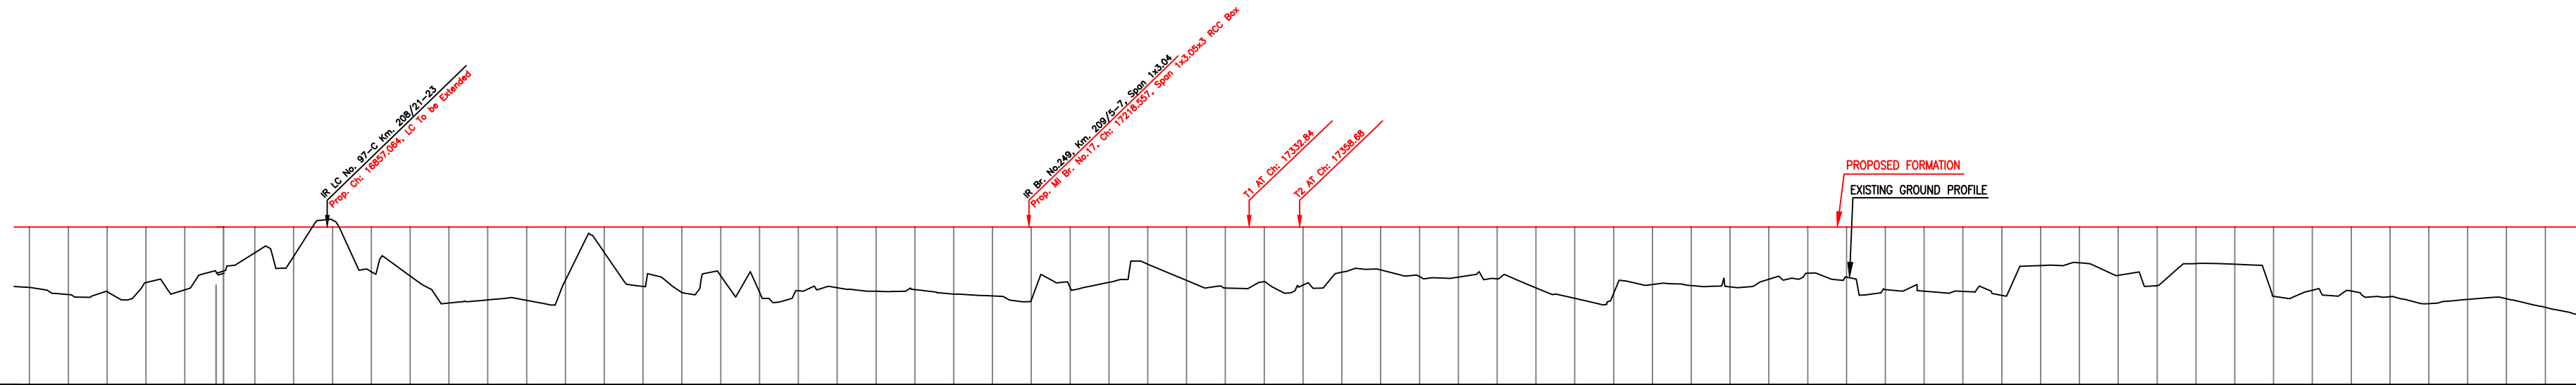[illegible]

INDICATIVE DRAWING



EASTERN CORRIDOR


PROJECT

SAHNEWAL TO PILKHANI
From Km 360.200 to Km 187.500

CONTRACT PACKAGE - 301

TITLE	
PLAN AND PROFILE (Ch 16800 to Ch 18000)	

SCALE	DRAWING NO.
SURVEY BY CONSULTING Engineers Group Ltd. E+12,Maji Colony, Malviya Nagar, Jaipur-17	GENERAL CONSULTANT AECOM AECOM Asia Co. Ltd. 9TH FLOOR, INFINITY TOWER C DLF CYBER CITY DLF PHASE II GURGAON 122002, INDIA

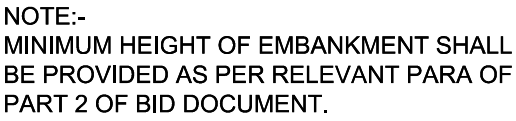

Gradient	0.00	0.00	-----

INDICATIVE DRAWING



EASTERN CORRIDOR


PROJECT

SAHNEWAL TO PILKHANI
From Km 360.200 to Km 187.500


CONTRACT PACKAGE - 301

TITLE
PLAN AND PROFILE (Ch 18000 to Ch 19200)

SCALE	DRAWING NO.
SURVEY BY  CONSULTING Engineers Group Ltd. E+12,Moj Colony, Mahyva Nagar, Jalpur-17	GENERAL CONSULTANT  AECOM Asia Co. Ltd. 9TH FLOOR, INFINITY TOWER C DLF CYBER CITY DLF PHASE II GURGAON 122002, INDIA

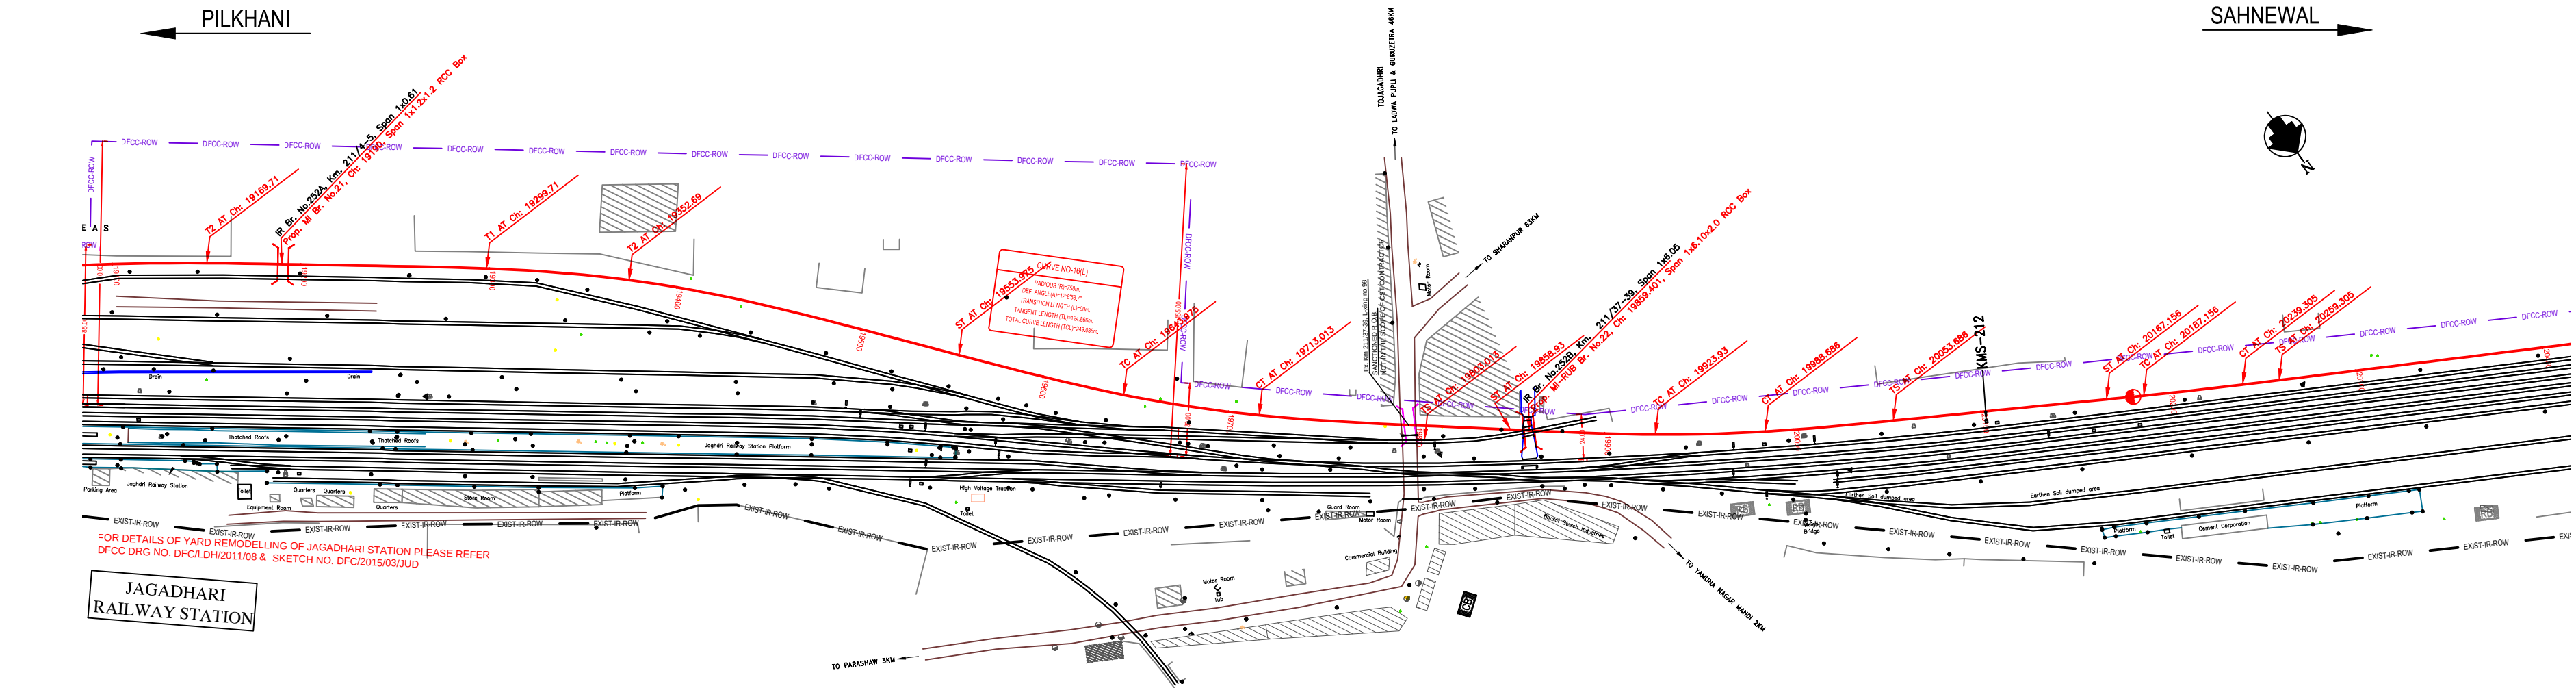


NOTE:-
MINIMUM HEIGHT OF EMBANKMENT SHALL
BE PROVIDED AS PER RELEVANT PARA OF
PART 2 OF BID DOCUMENT.

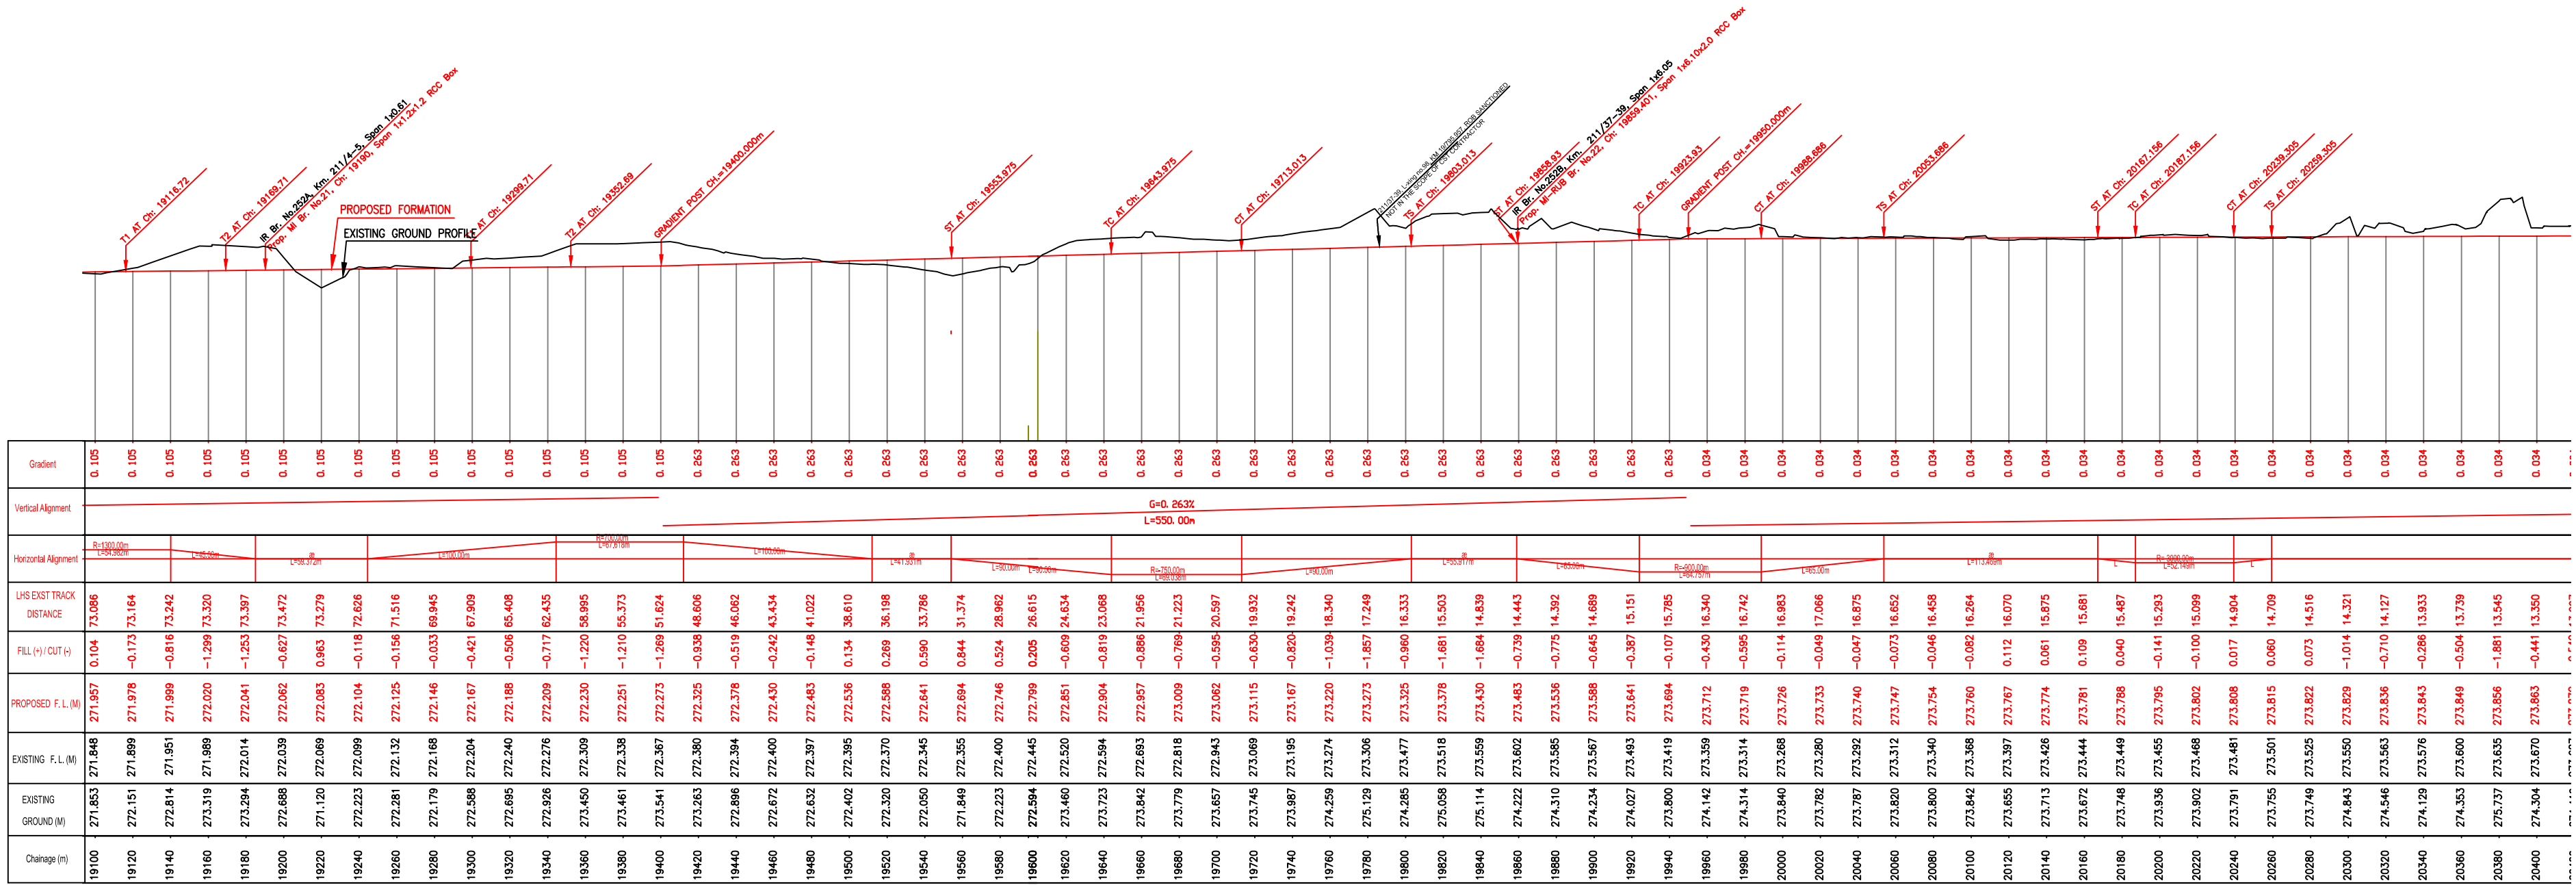



LEGEND	
EXIST. IR TRACK	==
PROP. DFCC TRACK	---
EXIST. LAND BOUNDARY	--- EXIST-IR-ROW ---
DFC LAND BOUNDARY	--- DFC-ROW ---
PROPOSED BRIDGE	}}
PROP. STRUCTURE	▨
EXIST. STRUCTURE	▨
RIVER/NALA	---
WELL	○
TREE/TREE CLUSTER	🌳
COMPOUND WALL	---
WORK TO BE DISMANTLED	---
HIGH TENSION LINE	⊠
POND	⬮
TELEPHONE POLE	⋈
ELECTRIC LINE	⋈
OHE TOWER	🏗️
HAND PUMP	🚰
GPS PILLAR	📍
RAILWAY SIGNAL	🚦
OHE MAST	🏗️
RELIGIOUS STRUCTURE	🕌
PIPE LINE CORRIDOR	---
ROAD	---


INDICATIVE DRAWING

 DEDICATED FREIGHT CORRIDOR CORPORATION OF INDIA LTD. (A GOVERNMENT OF INDIA ENTERPRISE)	
EASTERN CORRIDOR	
PROJECT SAHNEWAL TO PILKHANI From Km 360.200 to Km 187.500	
CONTRACT PACKAGE - 301	
TITLE PLAN AND PROFILE (Ch 19200 to Ch 20400)	
SCALE SURVEY BY CONSULTING Engineers Group Ltd. E-112, 1st Floor, Cyber City, Mahindra Nagar, Gurgaon-122002	DRAWING NO. GENERAL CONSULTANT AECOM AECOM Asia Co. Ltd. 9th Floor, Infinity Tower C, DLF Cyber City DLF Phase II Gurgaon 122002, India


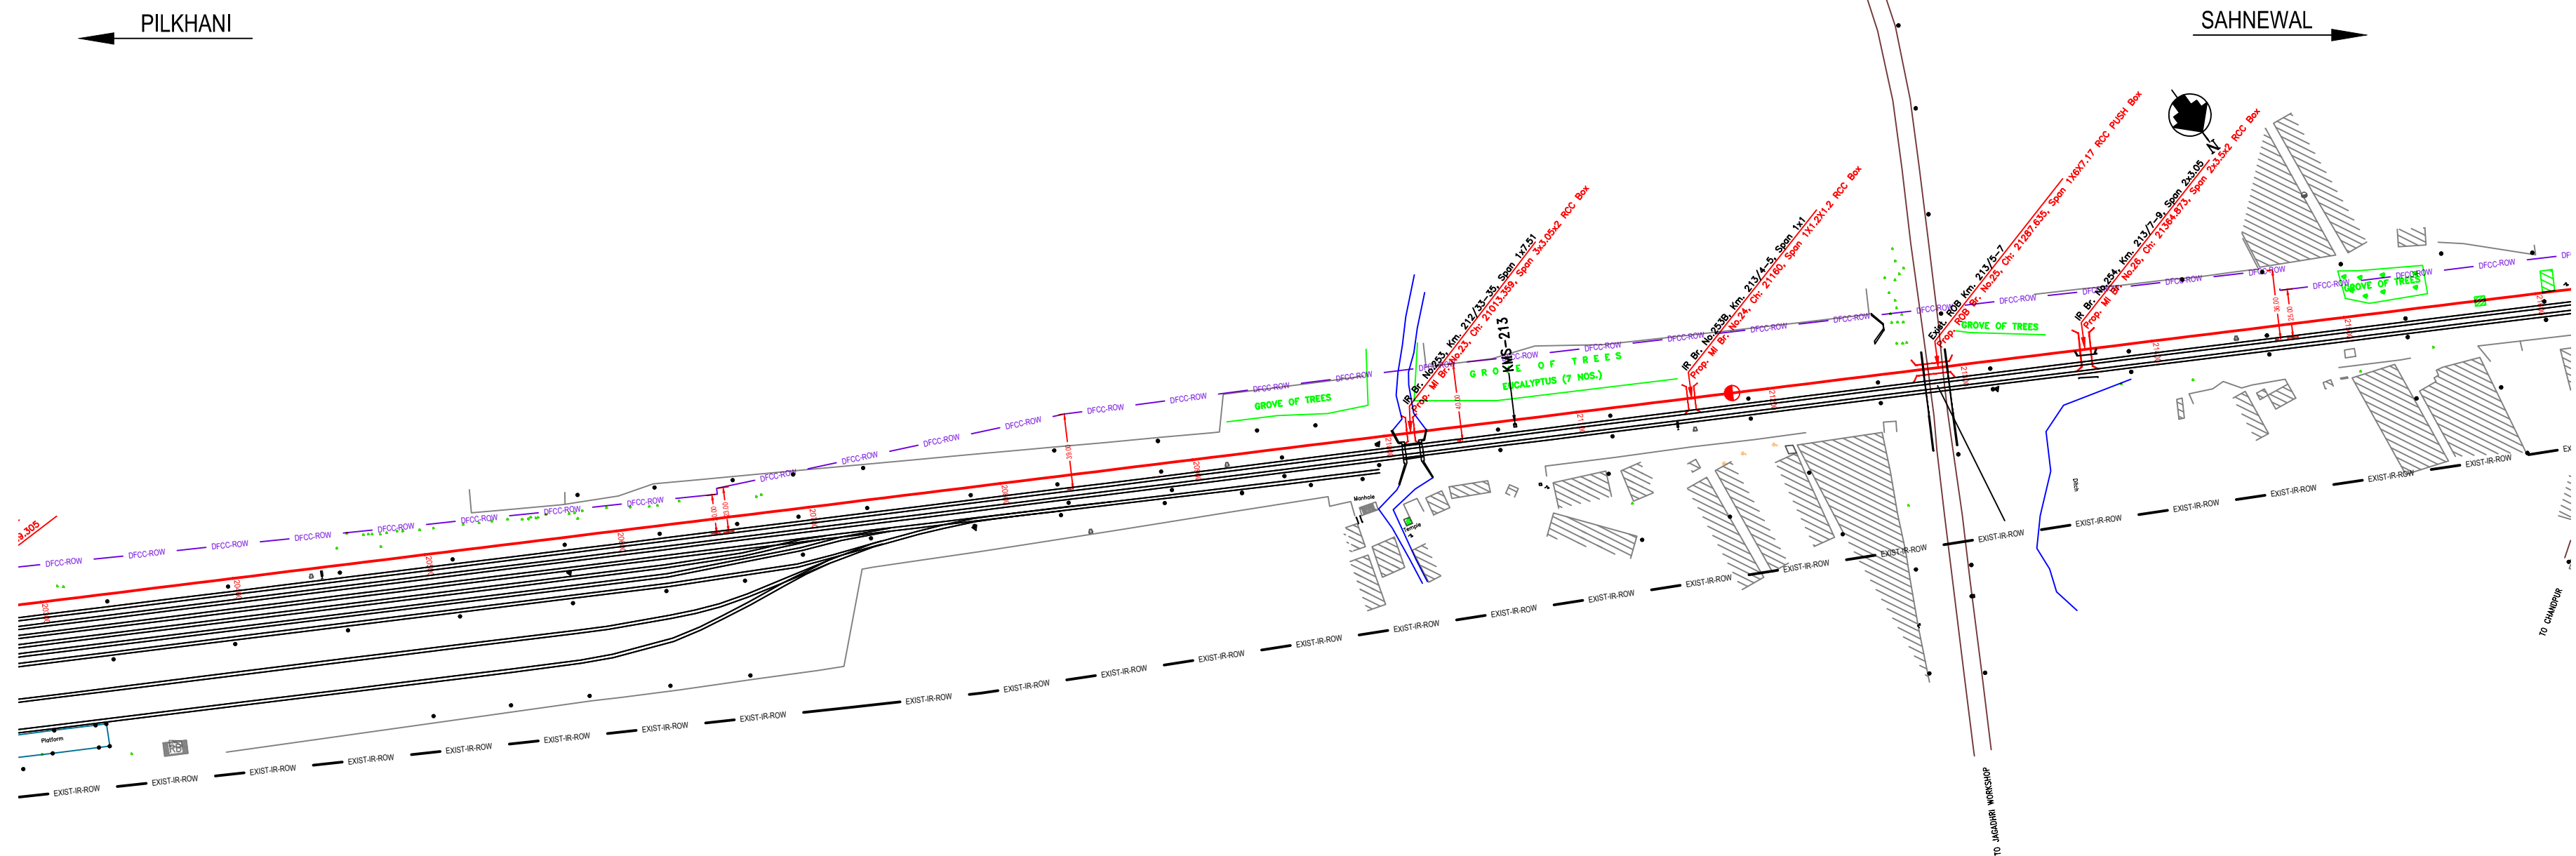


NOTE:-
MINIMUM HEIGHT OF EMBANKMENT SHALL
BE PROVIDED AS PER RELEVANT PARA OF
PART 2 OF BID DOCUMENT.

 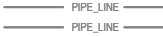LEGEND	
EXIST. IR TRACK	
PROP. DFCC TRACK	
EXIST. LAND BOUNDARY	
DFC LAND BOUNDARY	
PROPOSED BRIDGE	
PROP. STRUCTURE	
EXIST. STRUCTURE	
RIVER/NALA	
WELL	
TREE/TREE CLUSTER	
COMPOUND WALL	
WORK TO BE DISMANTLED	
HIGH TENSION LINE	
POND	
TELEPHONE POLE	
ELECTRIC LINE	
OHE TOWER	
HAND PUMP	
GPS PILLAR	
RAILWAY SIGNAL	
OHE MAST	
RELIGIOUS STRUCTURE	
PIPE LINE CORRIDOR	
ROAD	

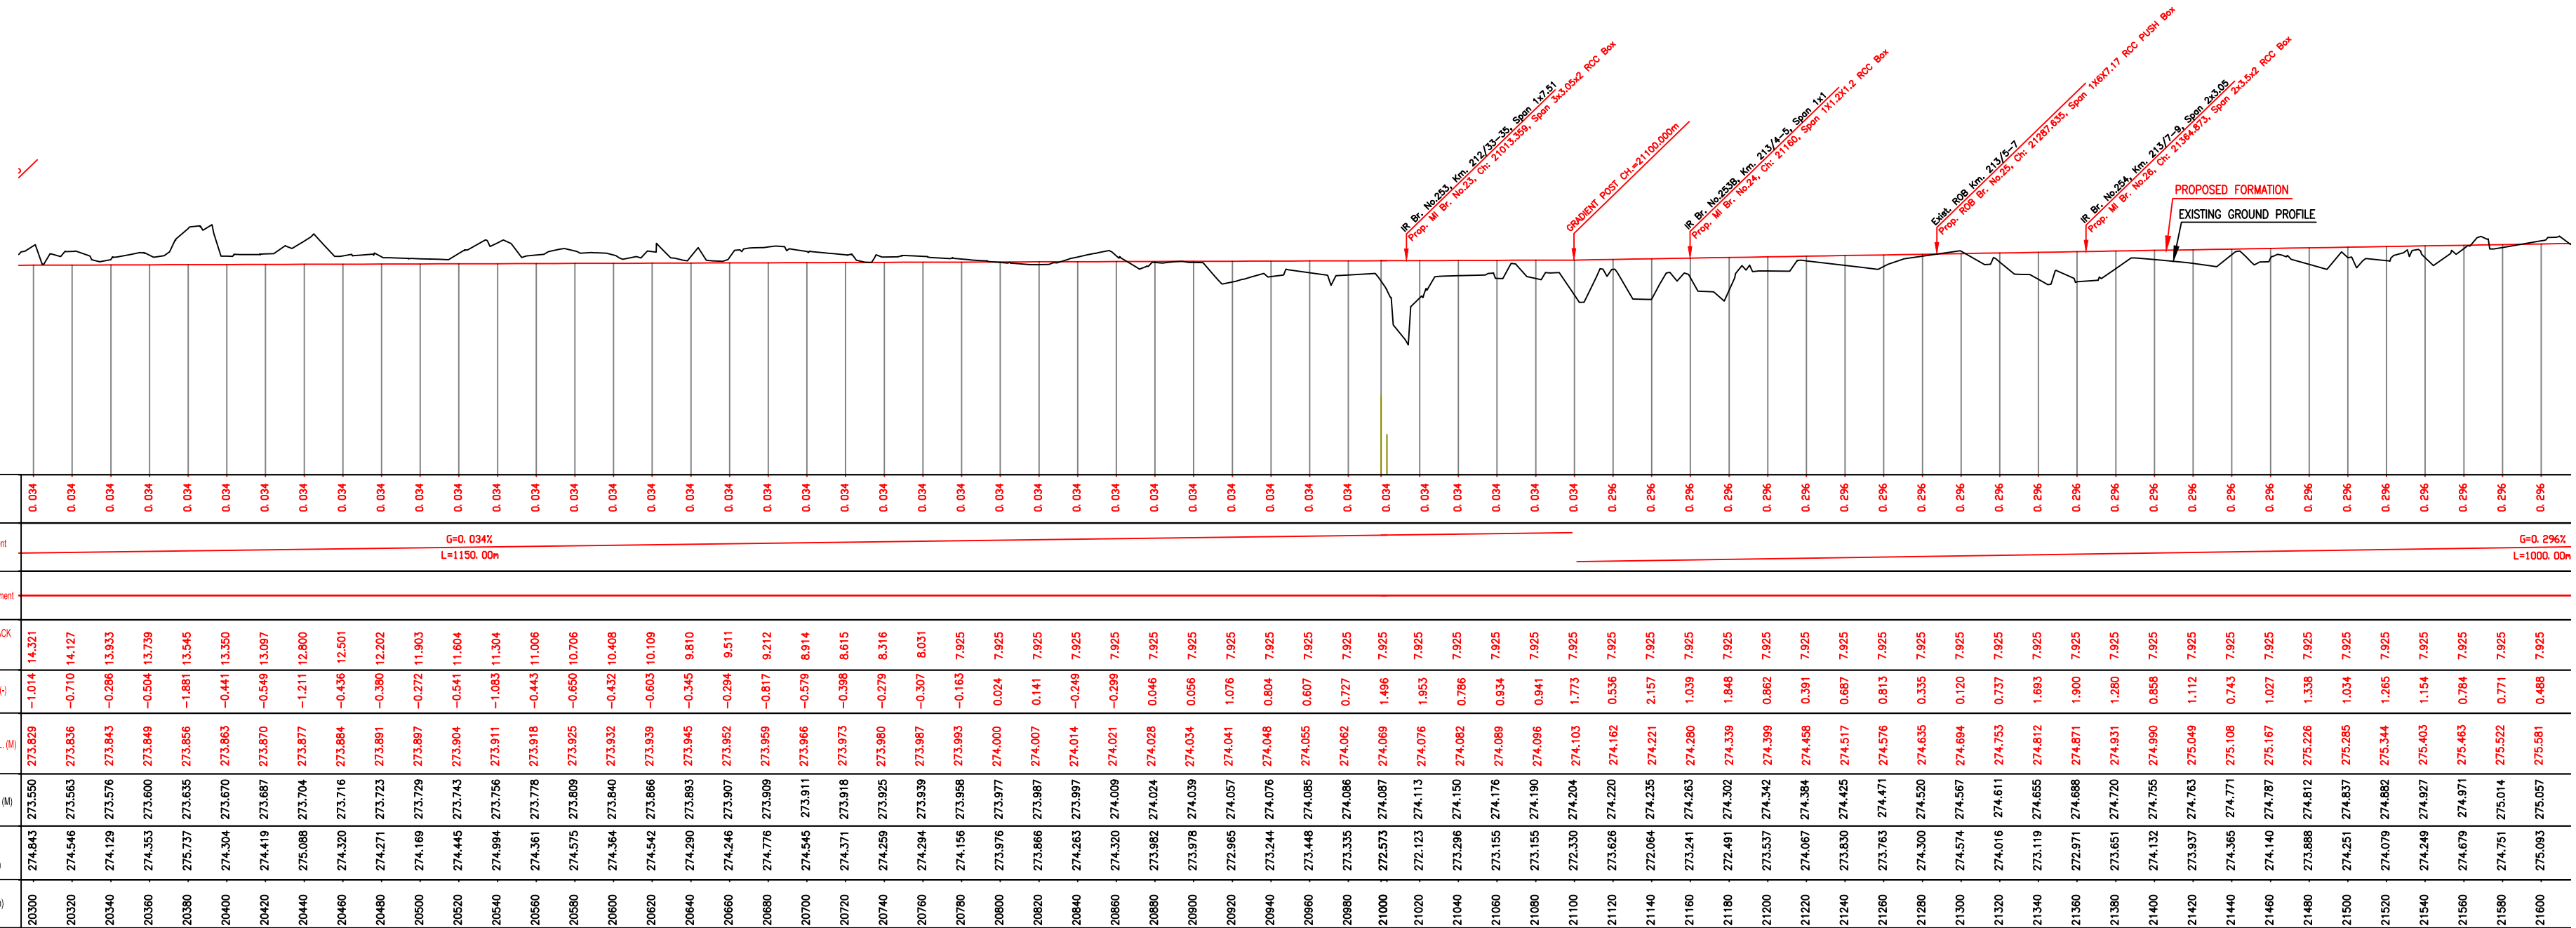

INDICATIVE DRAWING

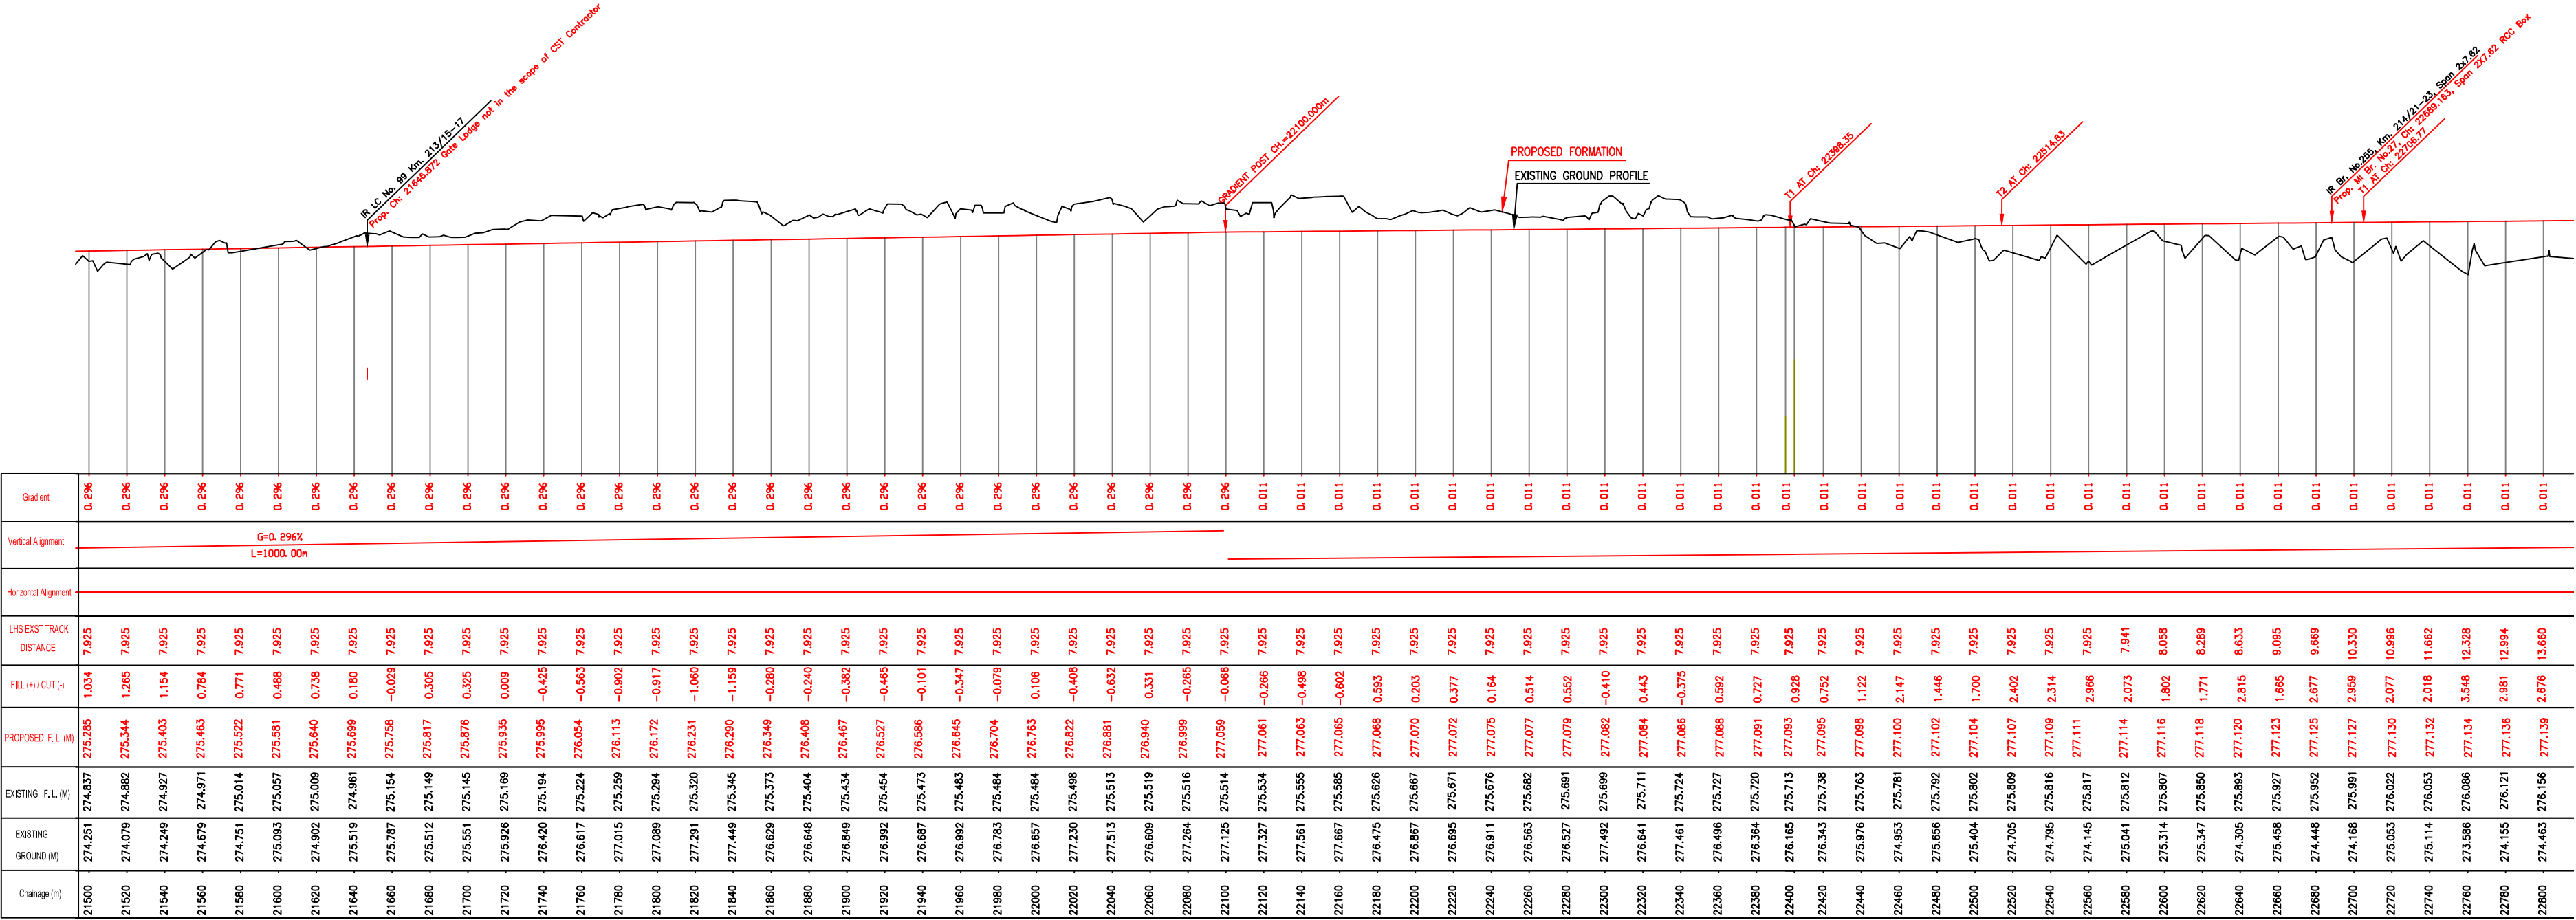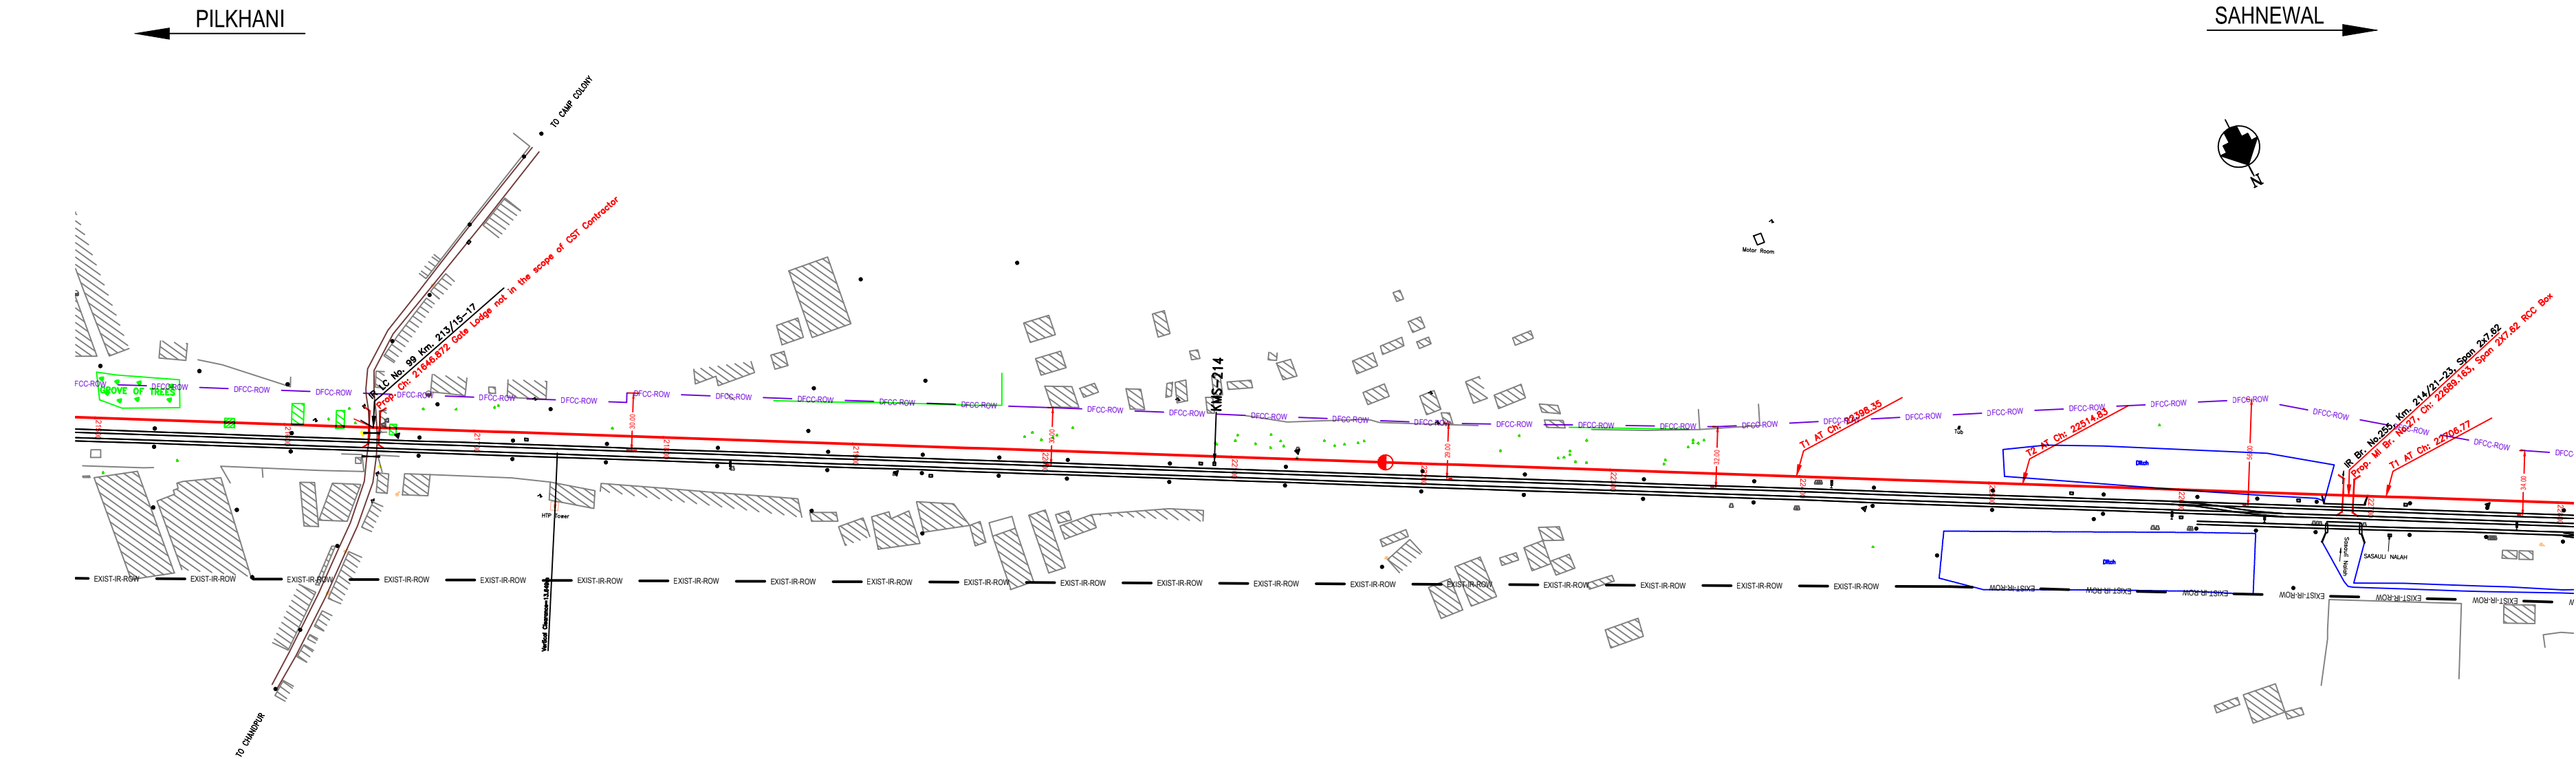

NOTE:-
MINIMUM HEIGHT OF EMBANKMENT SHALL
BE PROVIDED AS PER RELEVANT PARA OF
PART 2 OF BID DOCUMENT.

LEGEND

EXIST. IR TRACK	
PROP. DFCC TRACK	
EXIST. LAND BOUNDARY	
DFC LAND BOUNDARY	
PROPOSED BRIDGE	
PROP. STRUCTURE	
EXIST. STRUCTURE	
RIVER/NALA	
WELL	
TREE/TREE CLUSTER	
COMPOUND WALL	
WORK TO BE DISMANTLED	
HIGH TENSION LINE	
POND	
TELEPHONE POLE	
ELECTRIC LINE	
OHE TOWER	
HAND PUMP	
GPS PILLAR	
RAILWAY SIGNAL	
OHE MAST	
RELIGIOUS STRUCTURE	
PIPE LINE CORRIDOR	
ROAD	

INDICATIVE DRAWING

DEDICATED FREIGHT CORRIDOR
CORPORATION OF INDIA LTD.
(A GOVERNMENT OF INDIA ENTERPRISE)

PROJECT

SAHNEWAL TO PILKHANI
From Km 360.200 to Km 187.500

CONTRACT PACKAGE - 301

TITLE

PLAN AND PROFILE (Ch 21600 to Ch 22800)

SCALE

SURVEY BY

CONSULTING

Engineers Group Ltd.


E-12, 1st Floor, Mahindra Towers, 2nd Floor, Cyber City, Gurgaon, Haryana, India



DRAWING NO.

GENERAL CONSULTANT

AECOM Asia Co. Ltd.


9th Floor, Infinity Tower C, DLF Cyber City, DLF Phase II, Gurgaon, Haryana, India

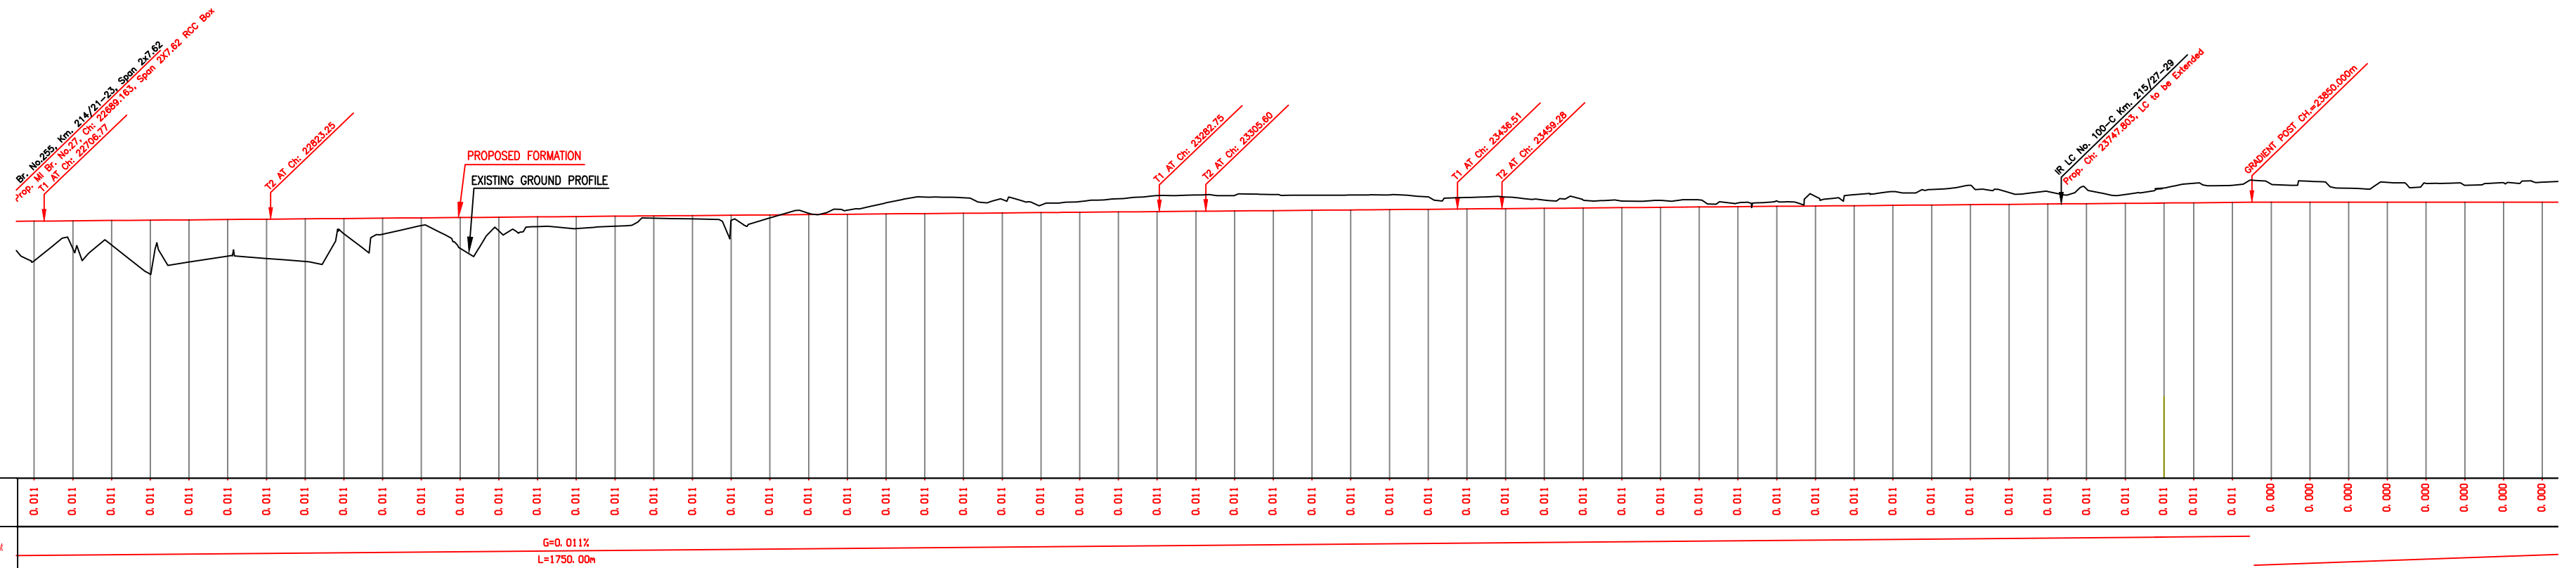[illegible]

  LEGEND	
EXIST. IR TRACK	
PROP. DFCC TRACK	
EXIST. LAND BOUNDARY	 EXIST-IR-ROW
DFC LAND BOUNDARY	 DFC-ROW
PROPOSED BRIDGE	
PROP. STRUCTURE	
EXIST. STRUCTURE	
RIVER/NALA	
WELL	
TREE/TREE CLUSTER	
COMPOUND WALL	
WORK TO BE DISMANTLED	
HIGH TENSION LINE	
POND	
TELEPHONE POLE	
ELECTRIC LINE	
OHE TOWER	
HAND PUMP	
GPS PILLAR	
RAILWAY SIGNAL	
OHE MAST	
RELIGIOUS STRUCTURE	
PIPE LINE CORRIDOR	
ROAD	

INDICATIVE DRAWING


		DEDICATED FREIGHT CORRIDOR CORPORATION OF INDIA LTD.	
		(A GOVERNMENT OF INDIA ENTERPRISE)	
EASTERN CORRIDOR			
PROJECT			
SAHANEWAL TO PILKHANI From Km 360.200 to Km 187.500			
CONTRACT PACKAGE - 301			
TITLE			
PLAN AND PROFILE (Ch 22800 to Ch 24000)			
SCALE	DRAWING NO.	GENERAL CONSULTANT	
SURVEY BY 			
	AECOM Asia Co. Ltd., 8TH FLOOR, INFINITY TOWER C DLF CYBER CITY 2ND PHASE II GURGAON 122002, INDIA		

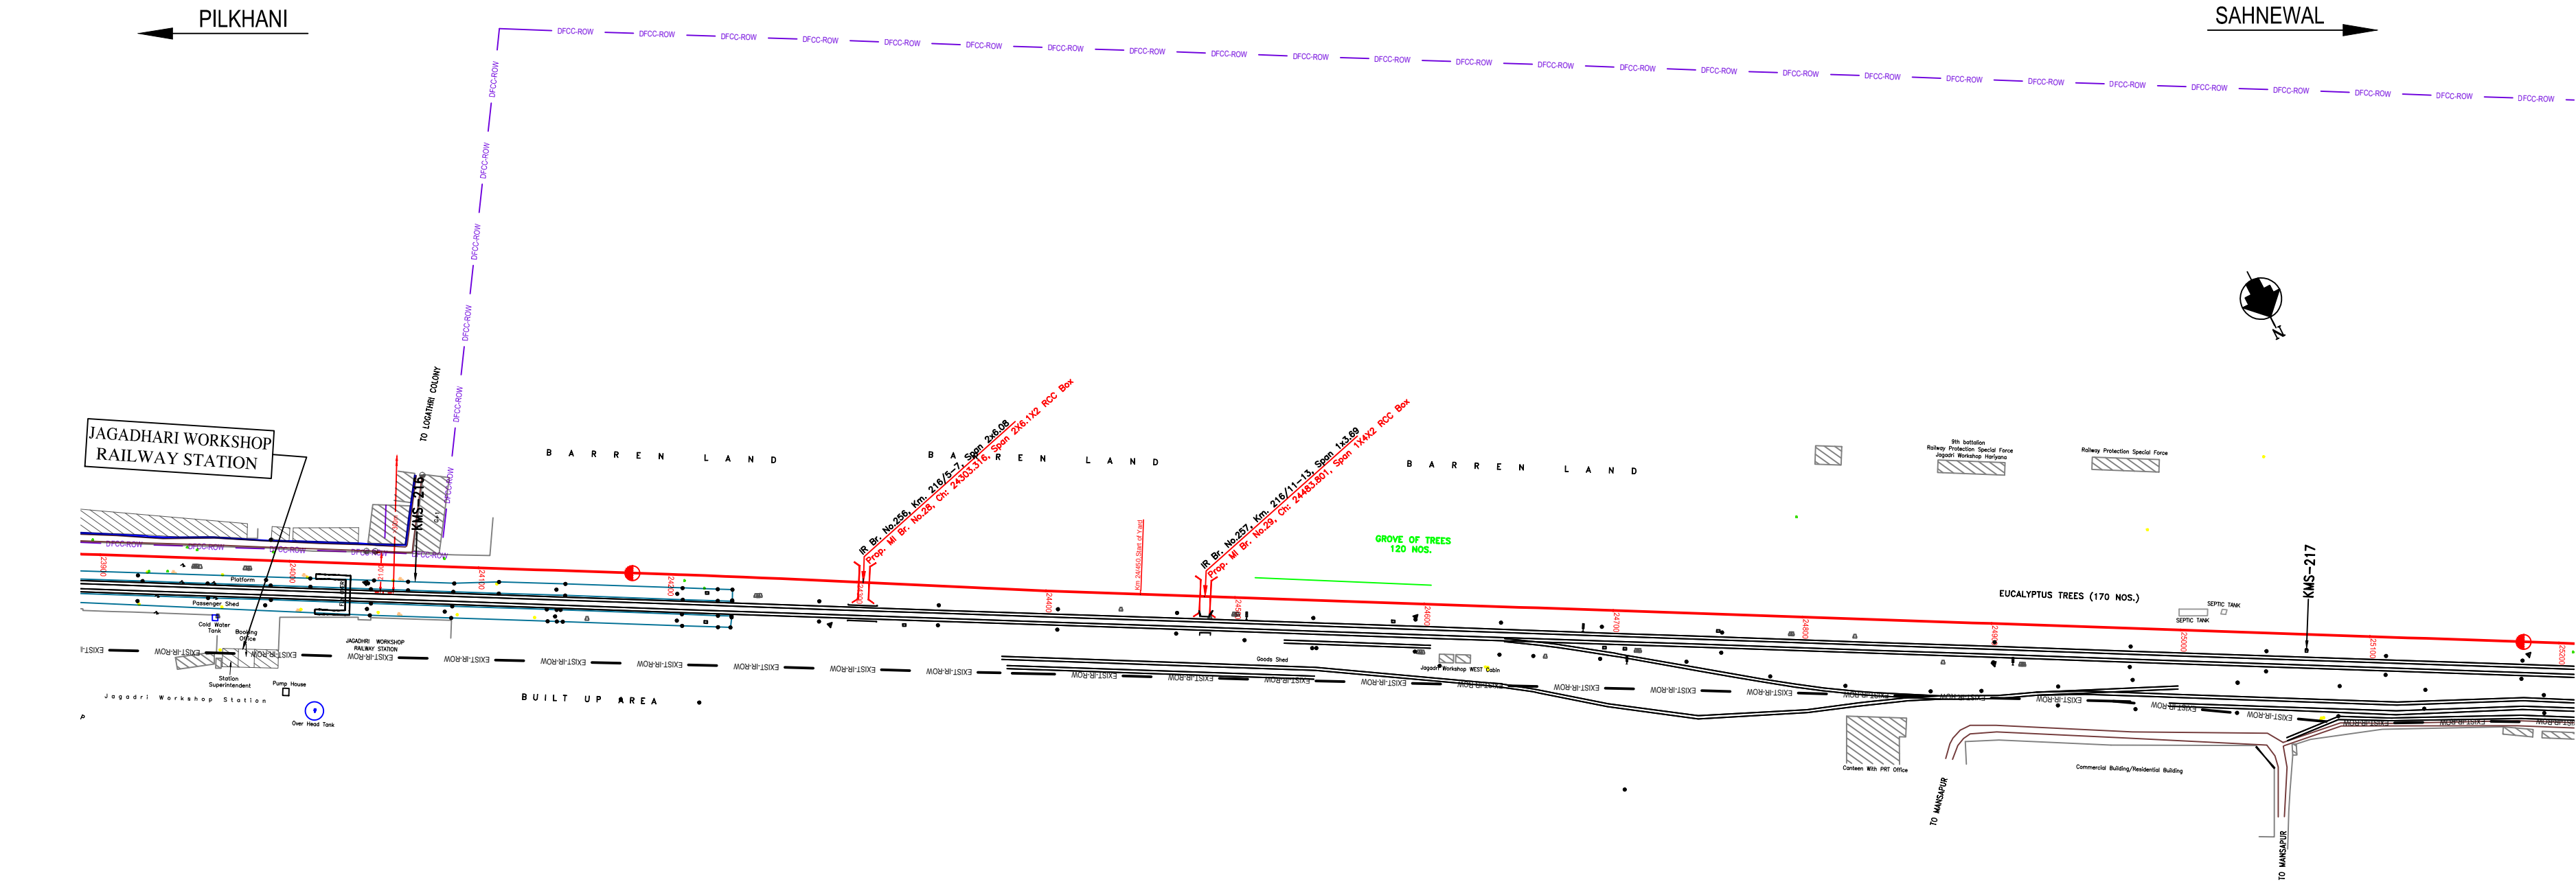

NOTE:-
MINIMUM HEIGHT OF EMBANKMENT SHALL
BE PROVIDED AS PER RELEVANT PARA OF
PART 2 OF BID DOCUMENT.


LEGEND

EXIST. IR TRACK	
PROP. DFCC TRACK	
EXIST. LAND BOUNDARY	
DFC LAND BOUNDARY	
PROPOSED BRIDGE	
PROP. STRUCTURE	
EXIST. STRUCTURE	
RIVER/NALA	
WELL	
TREE/TREE CLUSTER	
COMPOUND WALL	
WORK TO BE DISMANTLED	
HIGH TENSION LINE	
POND	
TELEPHONE POLE	
ELECTRIC LINE	
OHE TOWER	
HAND PUMP	
GPS PILLAR	
RAILWAY SIGNAL	
OHE MAST	
RELIGIOUS STRUCTURE	
PIPE LINE CORRIDOR	
ROAD	

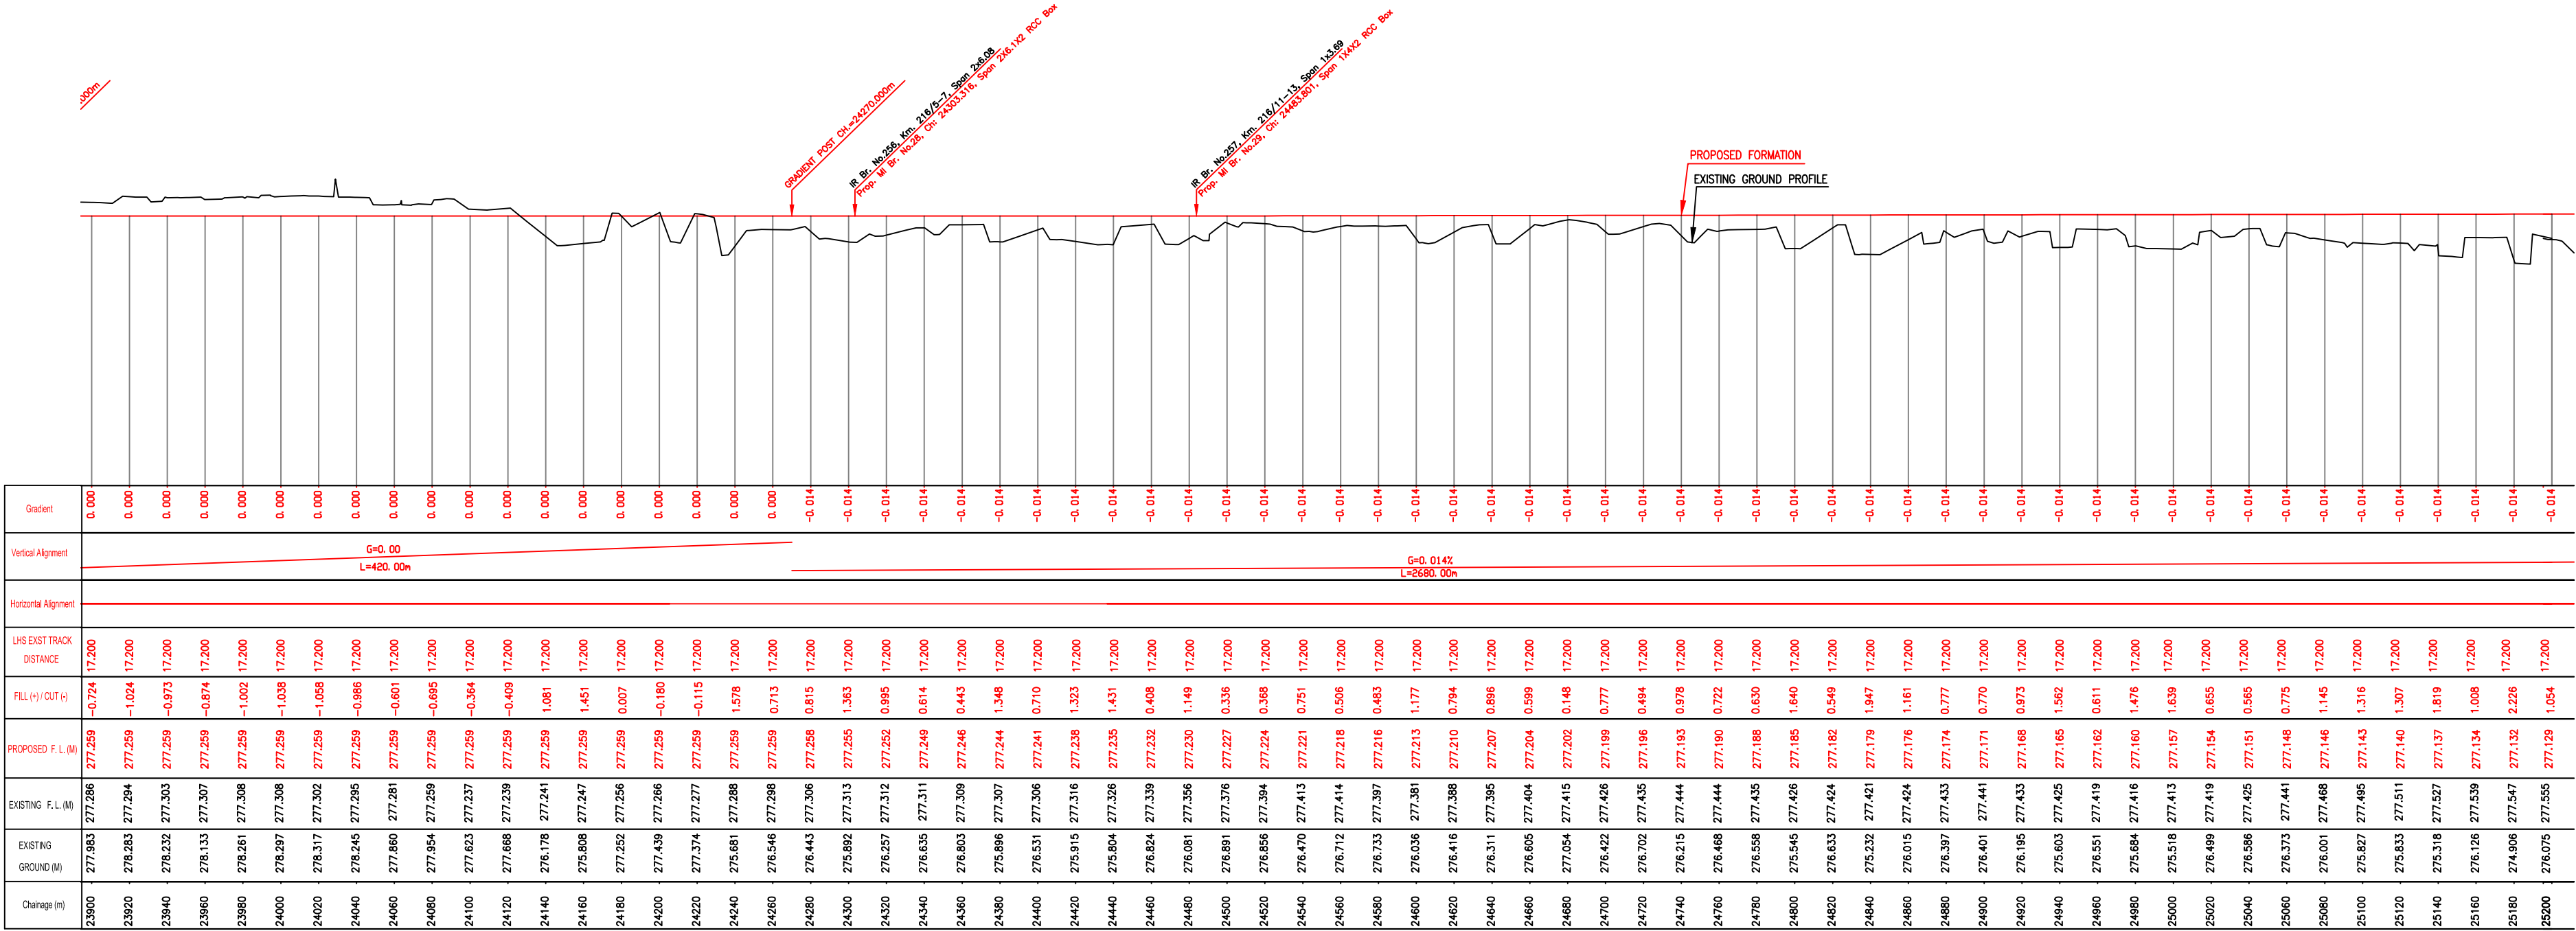


INDICATIVE DRAWING

DEDICATED FREIGHT CORRIDOR CORPORATION OF INDIA LTD. (A GOVERNMENT OF INDIA ENTERPRISE)	
EASTERN CORRIDOR	
PROJECT SAHNEWAL TO PILKHANI From Km 360.200 to Km 187.500	
CONTRACT PACKAGE - 301	
TITLE PLAN AND PROFILE (Ch 24000 to Ch 25200)	
SCALE	DRAWING NO.
SURVEY BY ENGINEERS GROUP LTD. E-112, 1st Floor, Cyber City, Mediapolis, Gurgaon-122002	GENERAL CONSULTANT AECOM AECOM Asia Co. Ltd., 9th Floor, Infinity Tower C, DLF Cyber City DLF PHASE II GURGAON 122002, INDIA

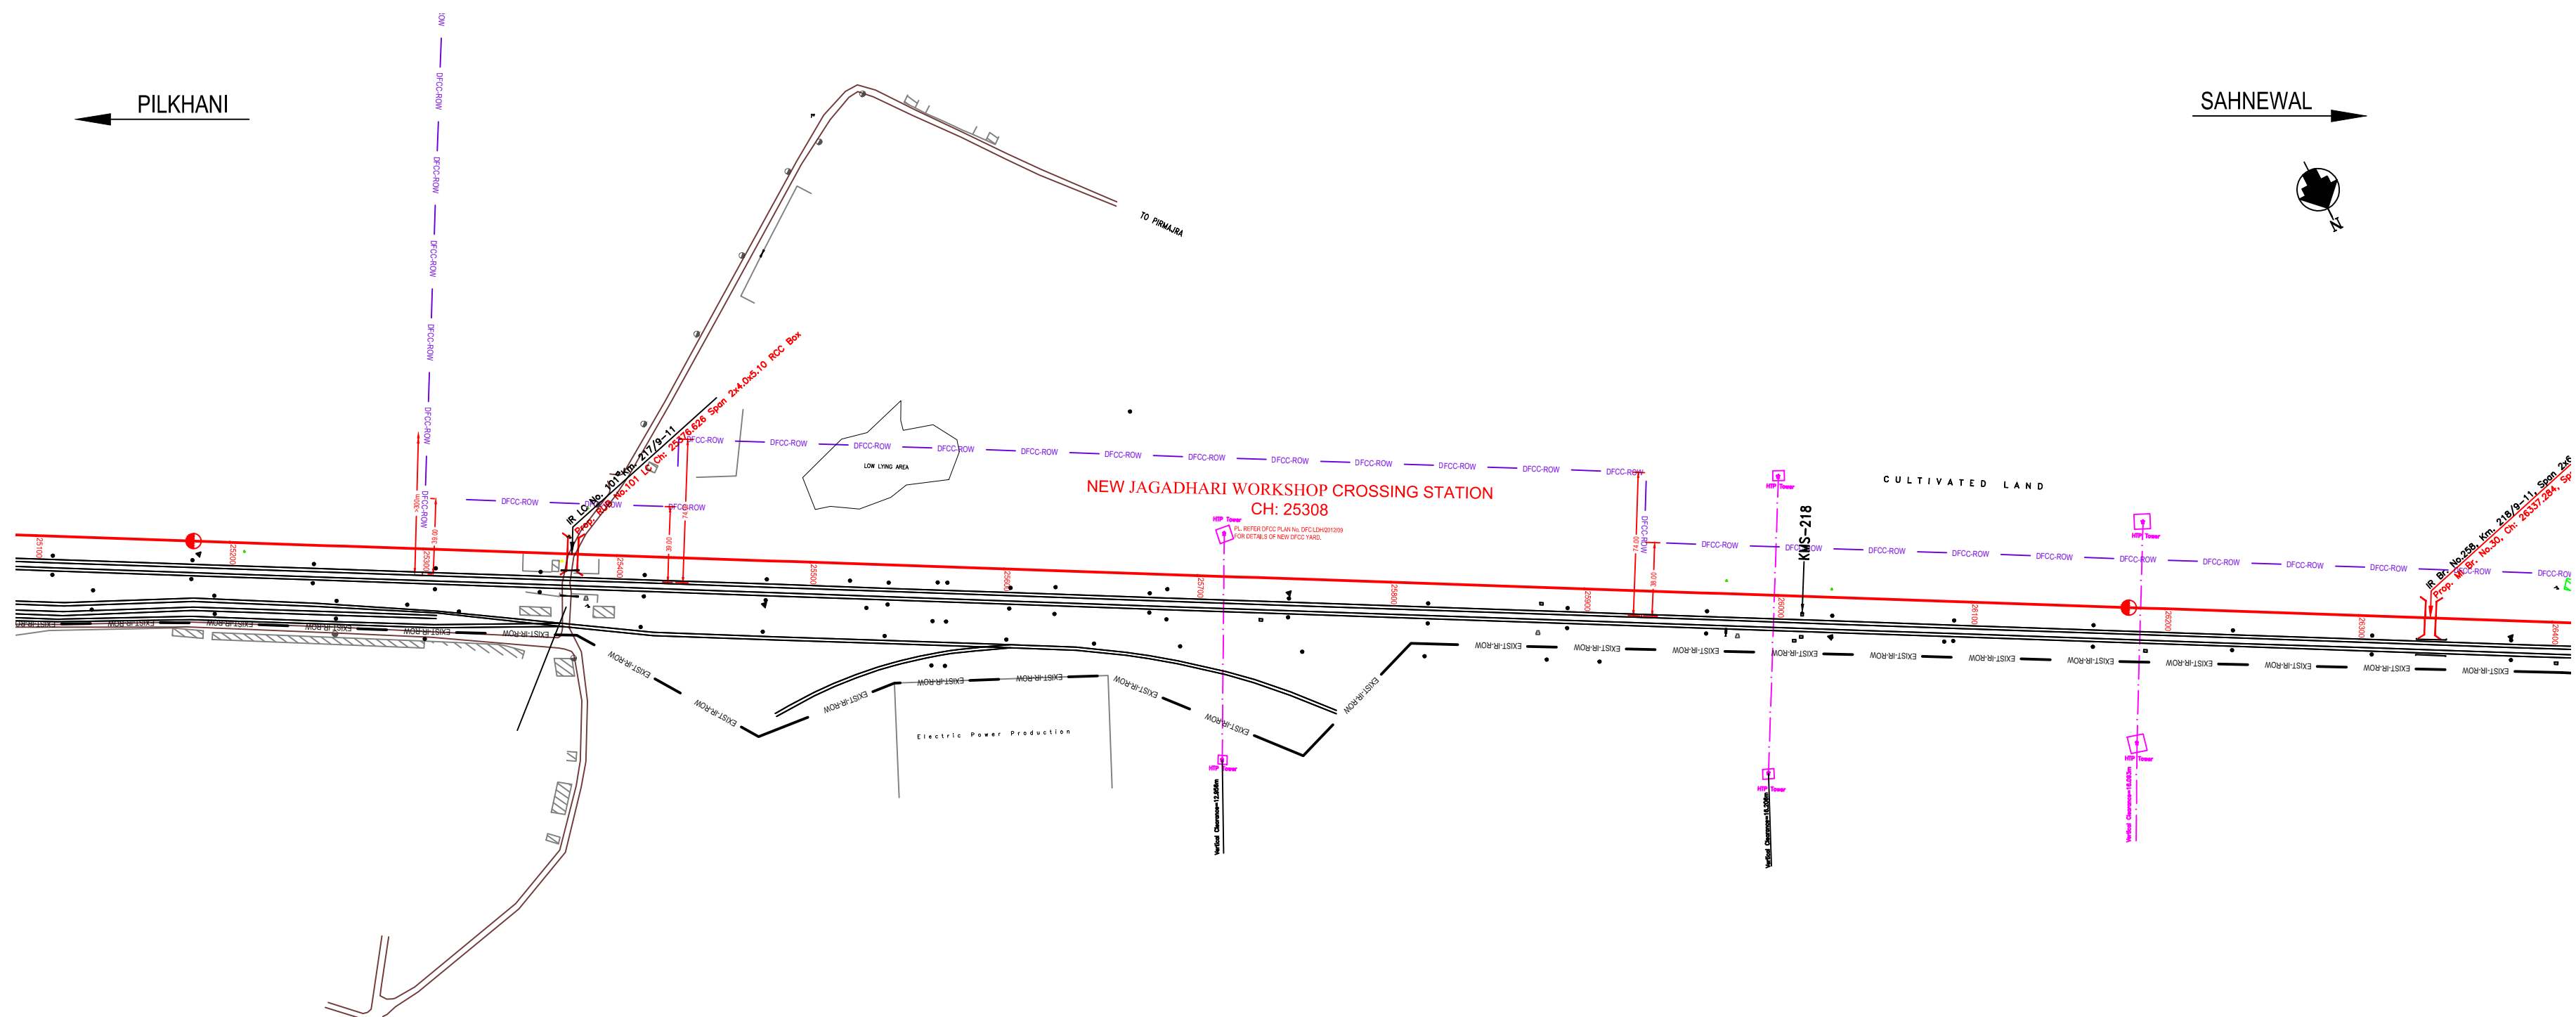


NOTE:-
MINIMUM HEIGHT OF EMBANKMENT SHALL
BE PROVIDED AS PER RELEVANT PARA OF
PART 2 OF BID DOCUMENT.

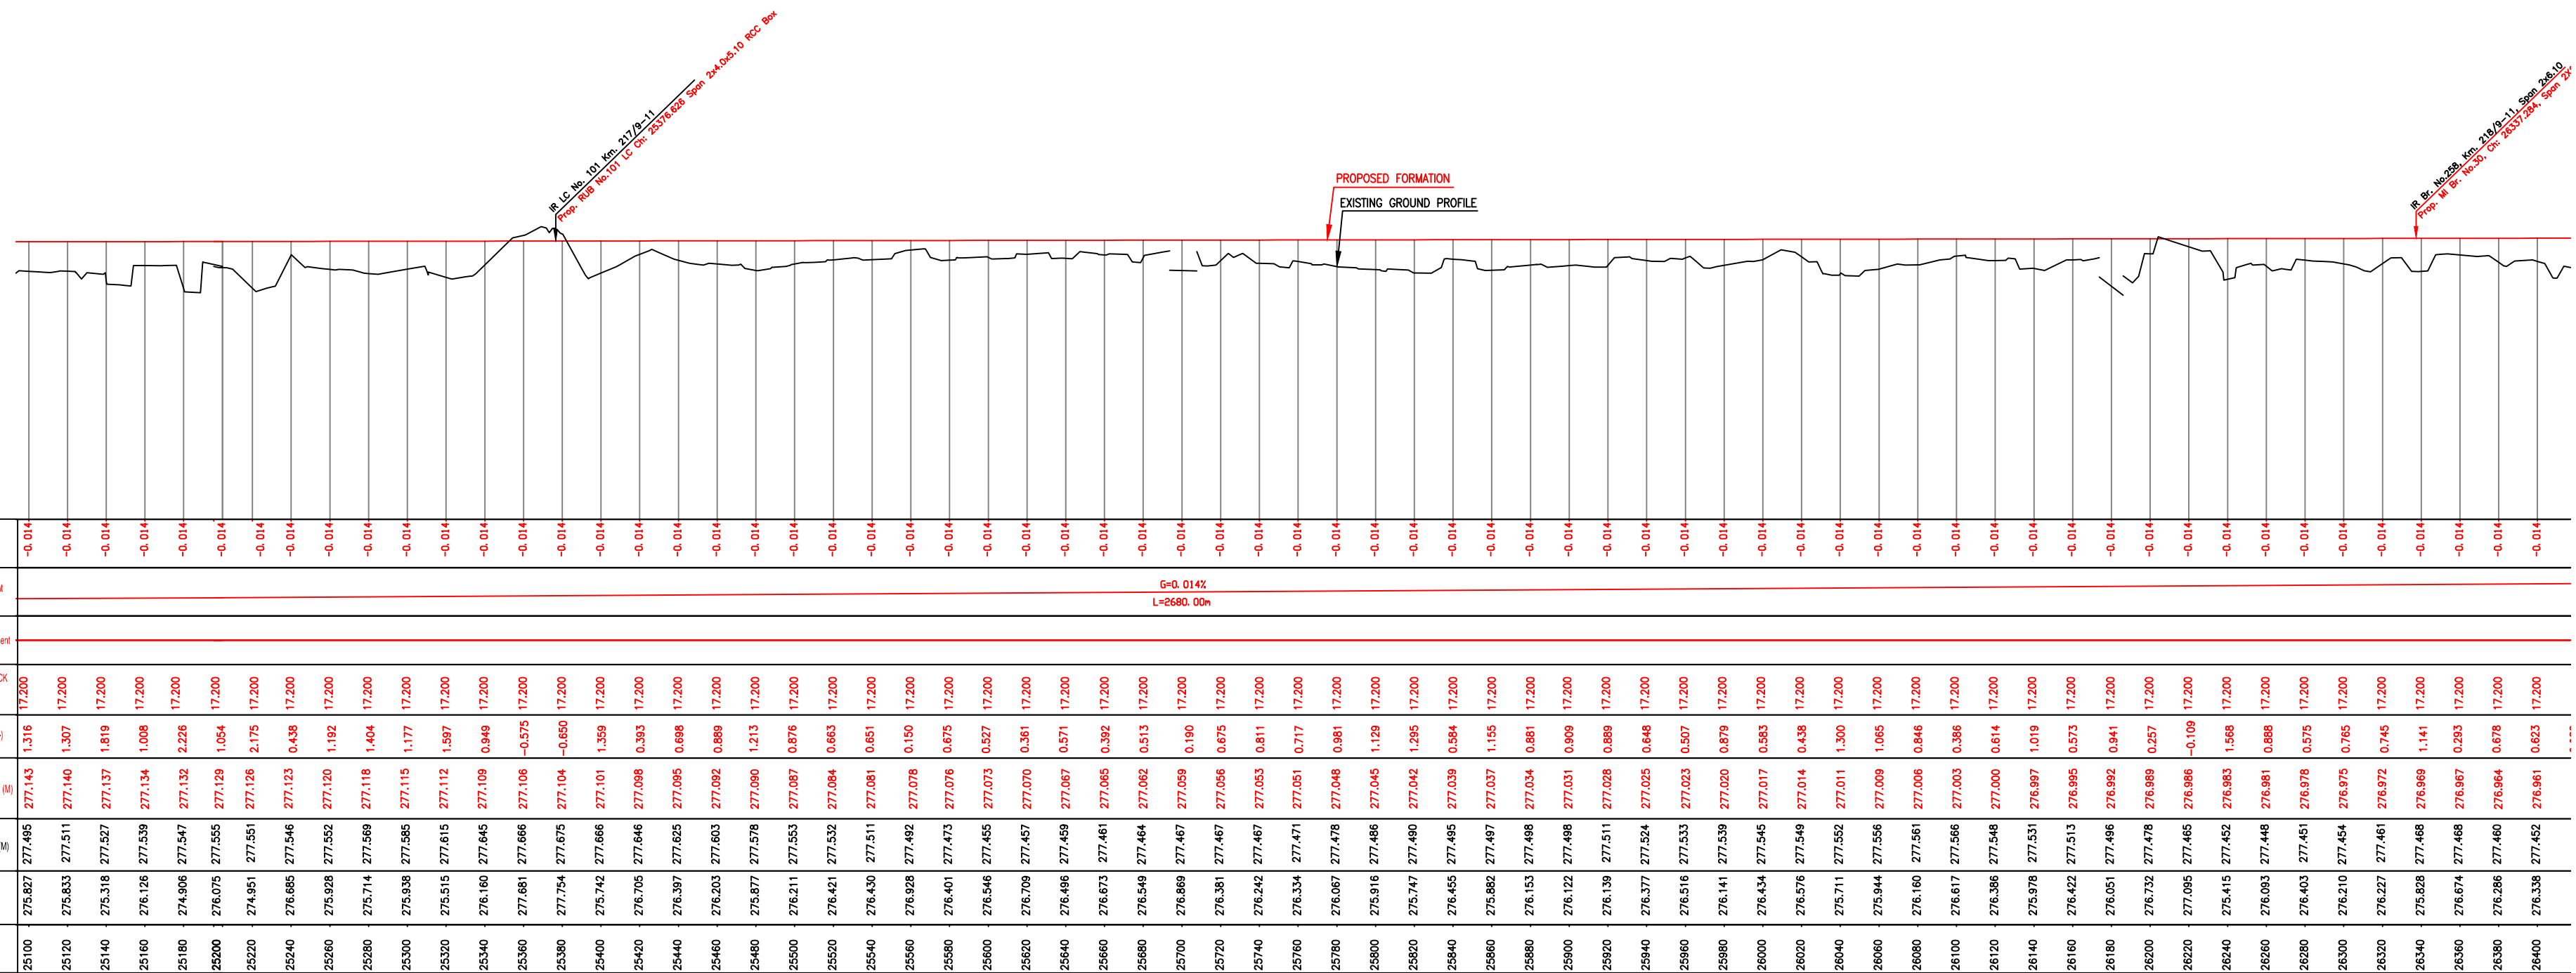


LEGEND	
EXIST. IR TRACK	
PROP. DFCC TRACK	
EXIST. LAND BOUNDARY	
DFC LAND BOUNDARY	
PROPOSED BRIDGE	
PROP. STRUCTURE	
EXIST. STRUCTURE	
RIVER/NALA	
WELL	
TREE/TREE CLUSTER	
COMPOUND WALL	
WORK TO BE DISMANTLED	
HIGH TENSION LINE	
POND	
TELEPHONE POLE	
ELECTRIC LINE	
OHE TOWER	
HAND PUMP	
GPS PILLAR	
RAILWAY SIGNAL	
OHE MAST	
RELIGIOUS STRUCTURE	
PIPE LINE CORRIDOR	
ROAD	

 DEDICATED FREIGHT CORRIDOR CORPORATION OF INDIA LTD. (A GOVERNMENT OF INDIA ENTERPRISE)		INDICATIVE DRAWING	
EASTERN CORRIDOR			
PROJECT			
SAHNEWAL TO PILKHANI From Km 360.200 to Km 187.500			
CONTRACT PACKAGE - 301			
TITLE			
PLAN AND PROFILE (Ch 25200 to Ch 26400)			
SCALE	DRAWING NO.	GENERAL CONSULTANT	
SURVEY BY  CONSULTING Engineers Group Ltd. G-12/26/2/67 Colony, Mayapuri, New Delhi-110 067		 AECOM Asia Co. Ltd. 8TH FLOOR, INFINITY TOWER C DLF CYBER CITY DLF PHASE II GURGAON 122002, INDIA	

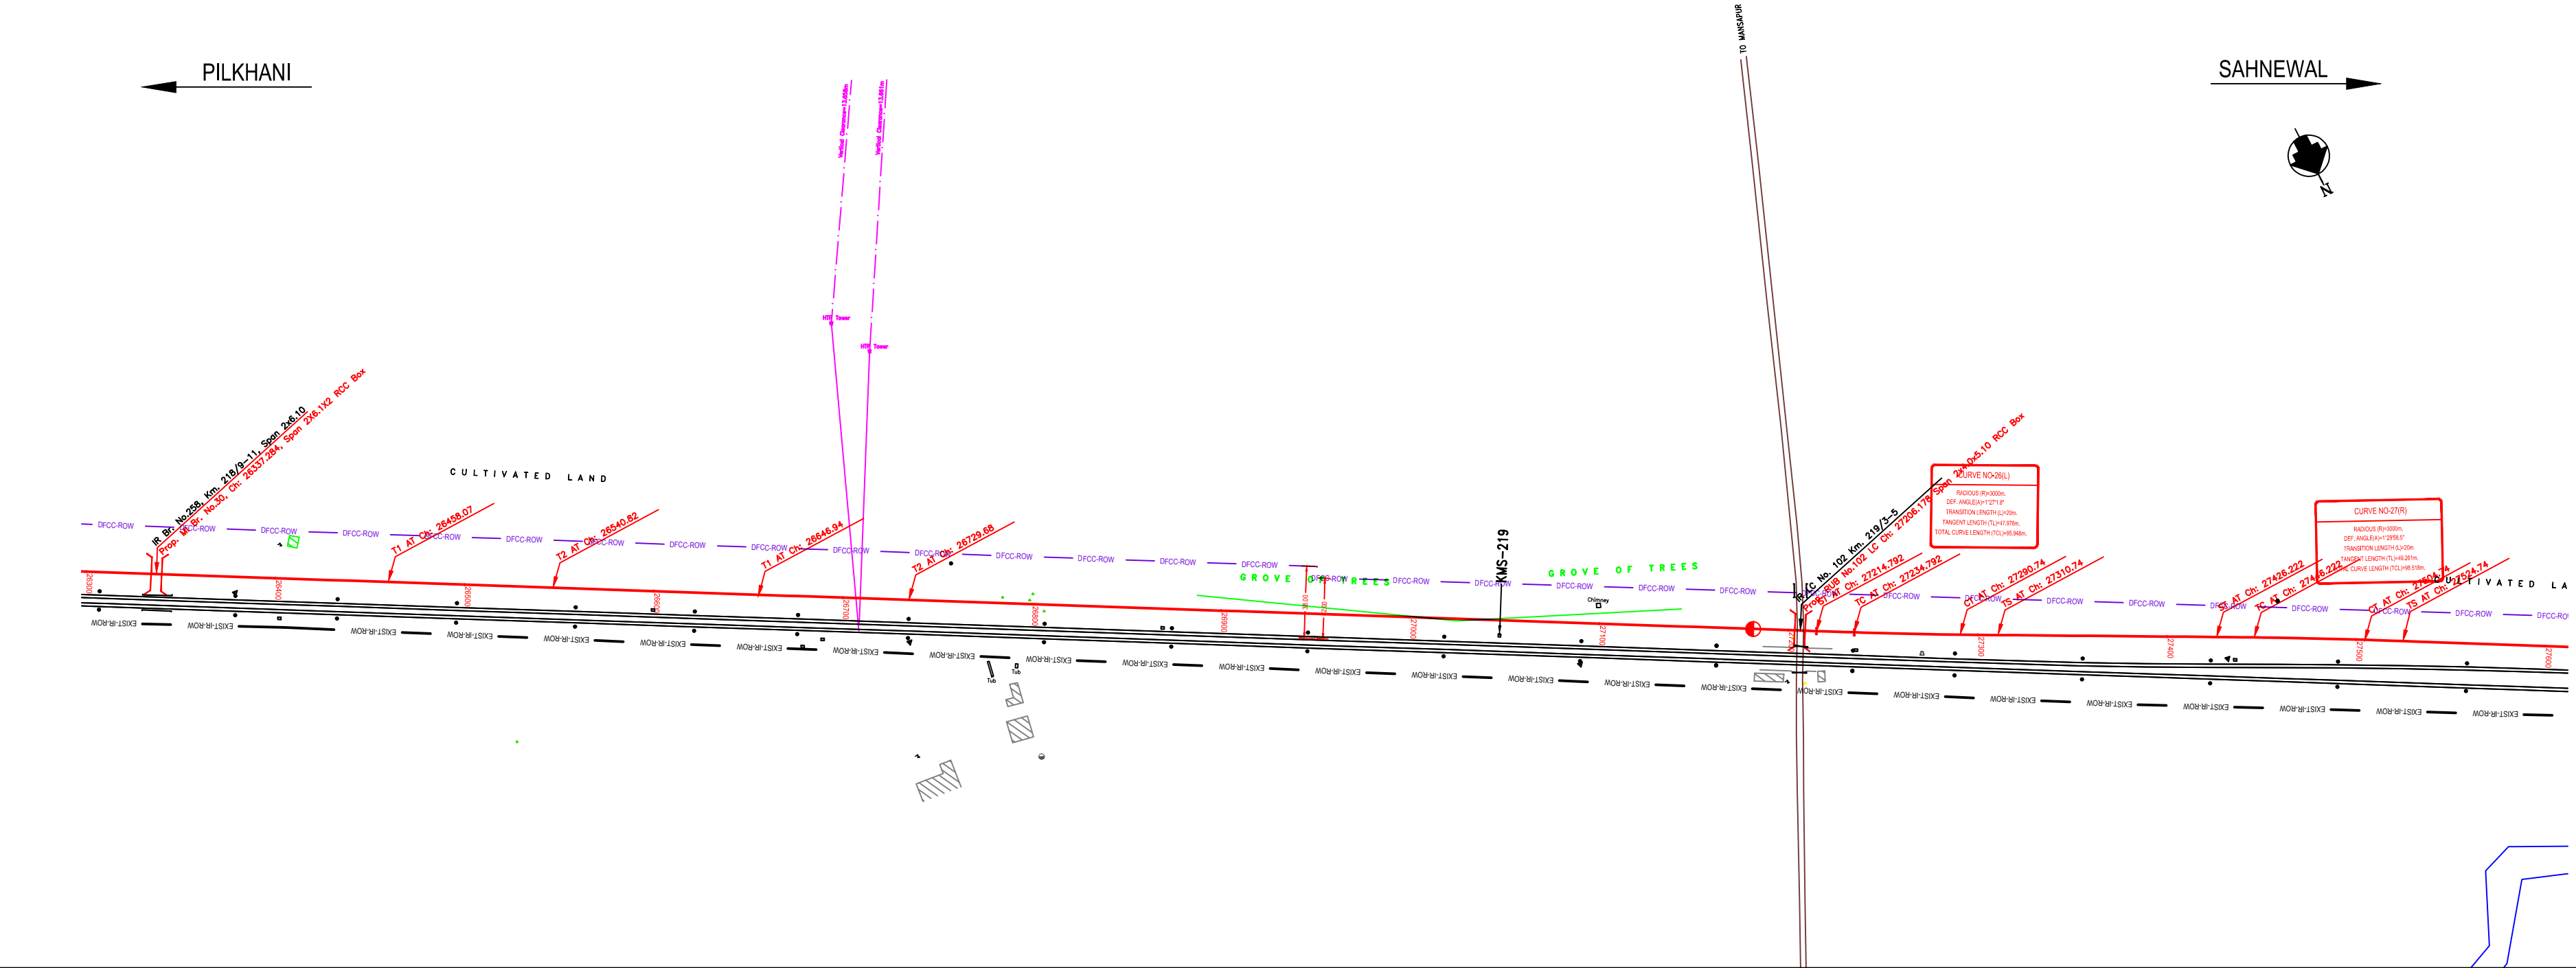

NOTE:-
MINIMUM HEIGHT OF EMBANKMENT SHALL
BE PROVIDED AS PER RELEVANT PARA OF
PART 2 OF BID DOCUMENT.

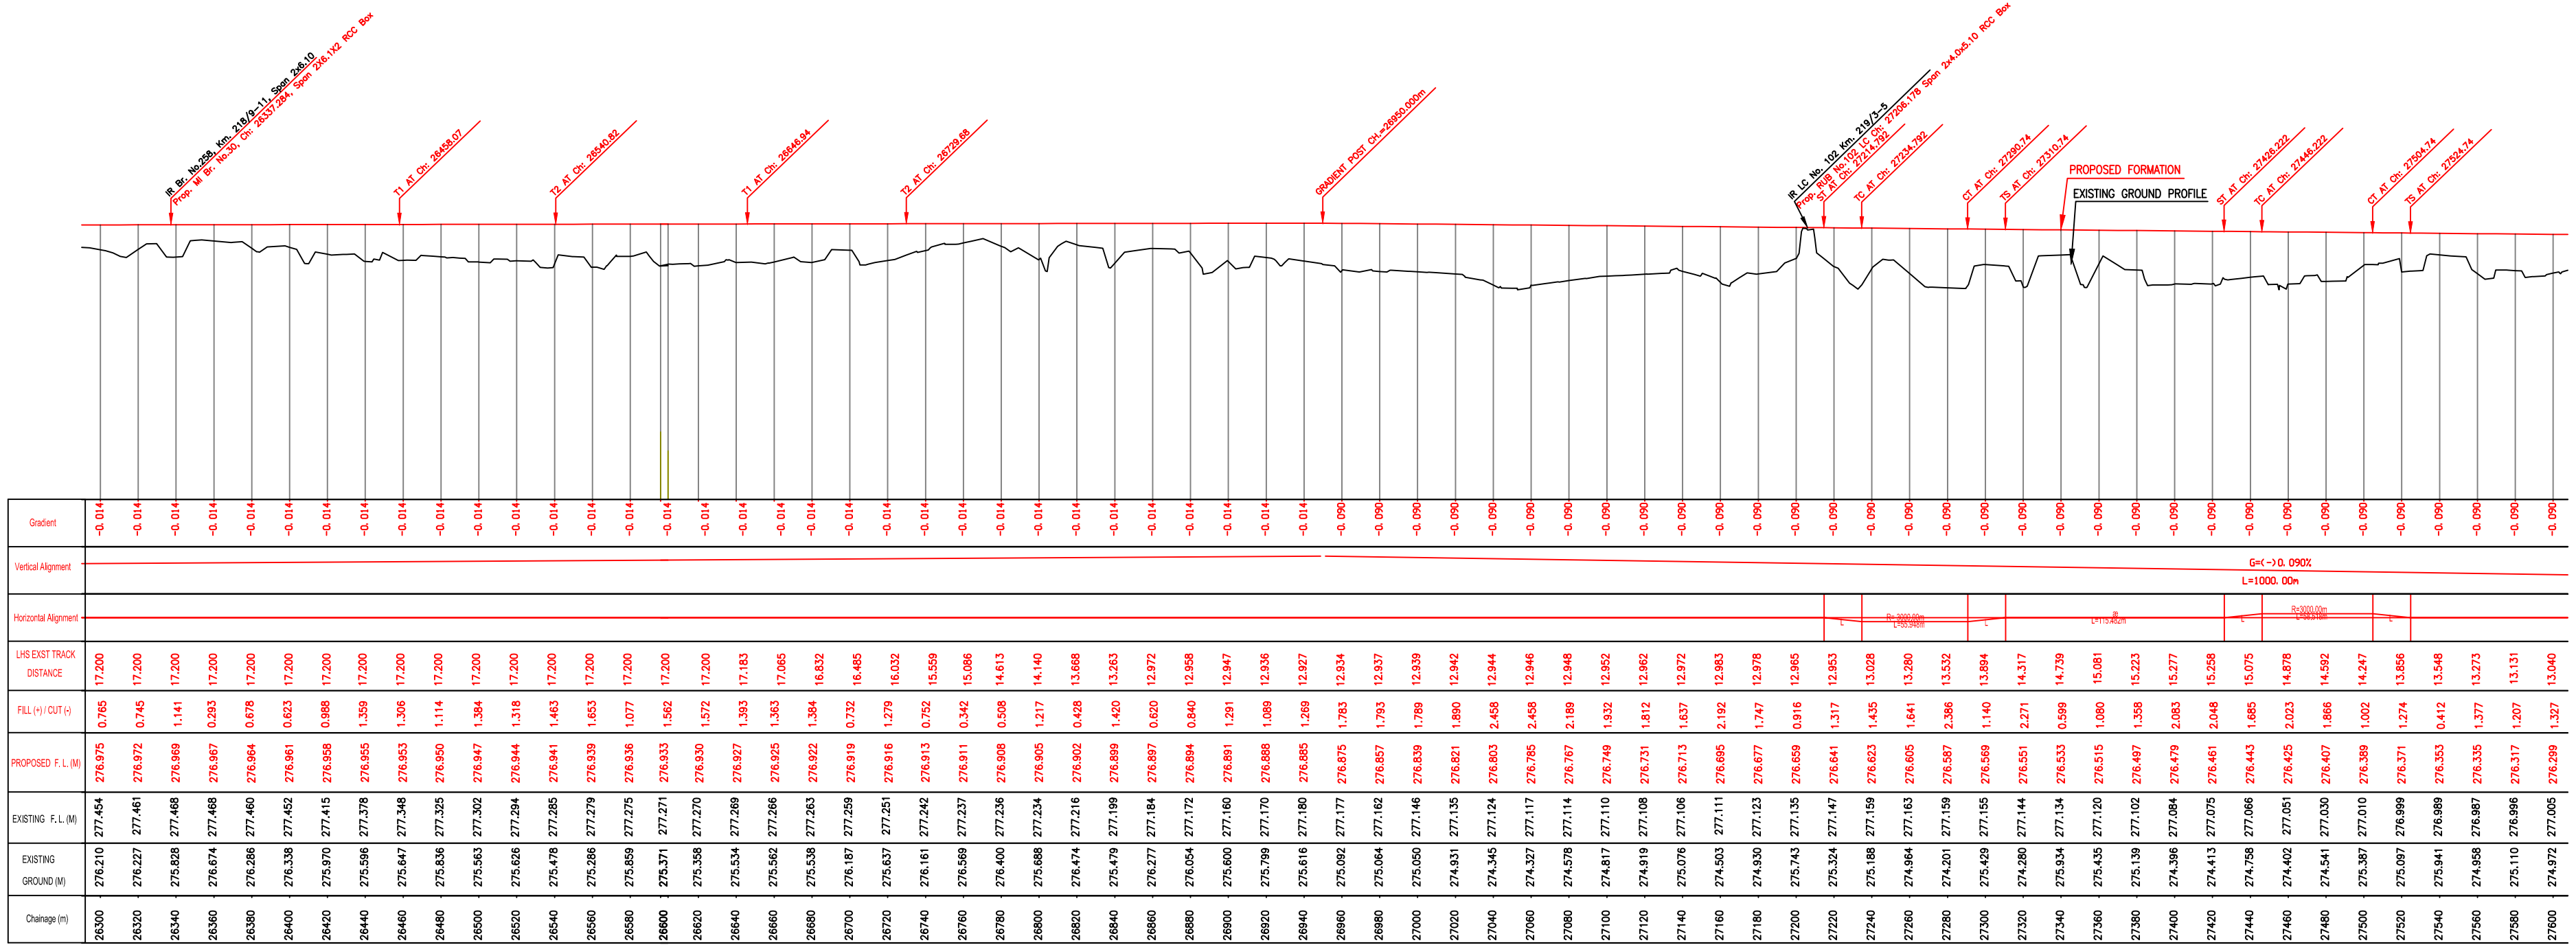

LEGEND	
EXIST. IR TRACK	
PROP. DFCC TRACK	
EXIST. LAND BOUNDARY	
DFC LAND BOUNDARY	
PROPOSED BRIDGE	
PROP. STRUCTURE	
EXIST. STRUCTURE	
RIVER/NALA	
WELL	
TREE/TREE CLUSTER	
COMPOUND WALL	
WORK TO BE DISMANTLED	
HIGH TENSION LINE	
POND	
TELEPHONE POLE	
ELECTRIC LINE	
OHE TOWER	
HAND PUMP	
GPS PILLAR	
RAILWAY SIGNAL	
OHE MAST	
RELIGIOUS STRUCTURE	
PIPE LINE CORRIDOR	
ROAD	

INDICATIVE DRAWING

DEDICATED FREIGHT CORRIDOR
CORPORATION OF INDIA LTD.
(A GOVERNMENT OF INDIA ENTERPRISE)

EASTERN CORRIDOR

PROJECT

SAHNEWAL TO PILKHANI
From Km 360.200 to Km 187.500

CONTRACT PACKAGE - 301

TITLE

PLAN AND PROFILE (Ch 26400 to Ch 27600)

SCALE

SURVEY BY


CONSULTING

Engineers Group Ltd.
E-12, 2nd Floor,
Mehra Nagar, Gurgaon-122002


GENERAL CONSULTANT


AECOM

AECOM Asia Co. Ltd.
9th Floor, Infinity Tower C, DLF Cyber City
DLF Phase II Gurgaon 122002, India

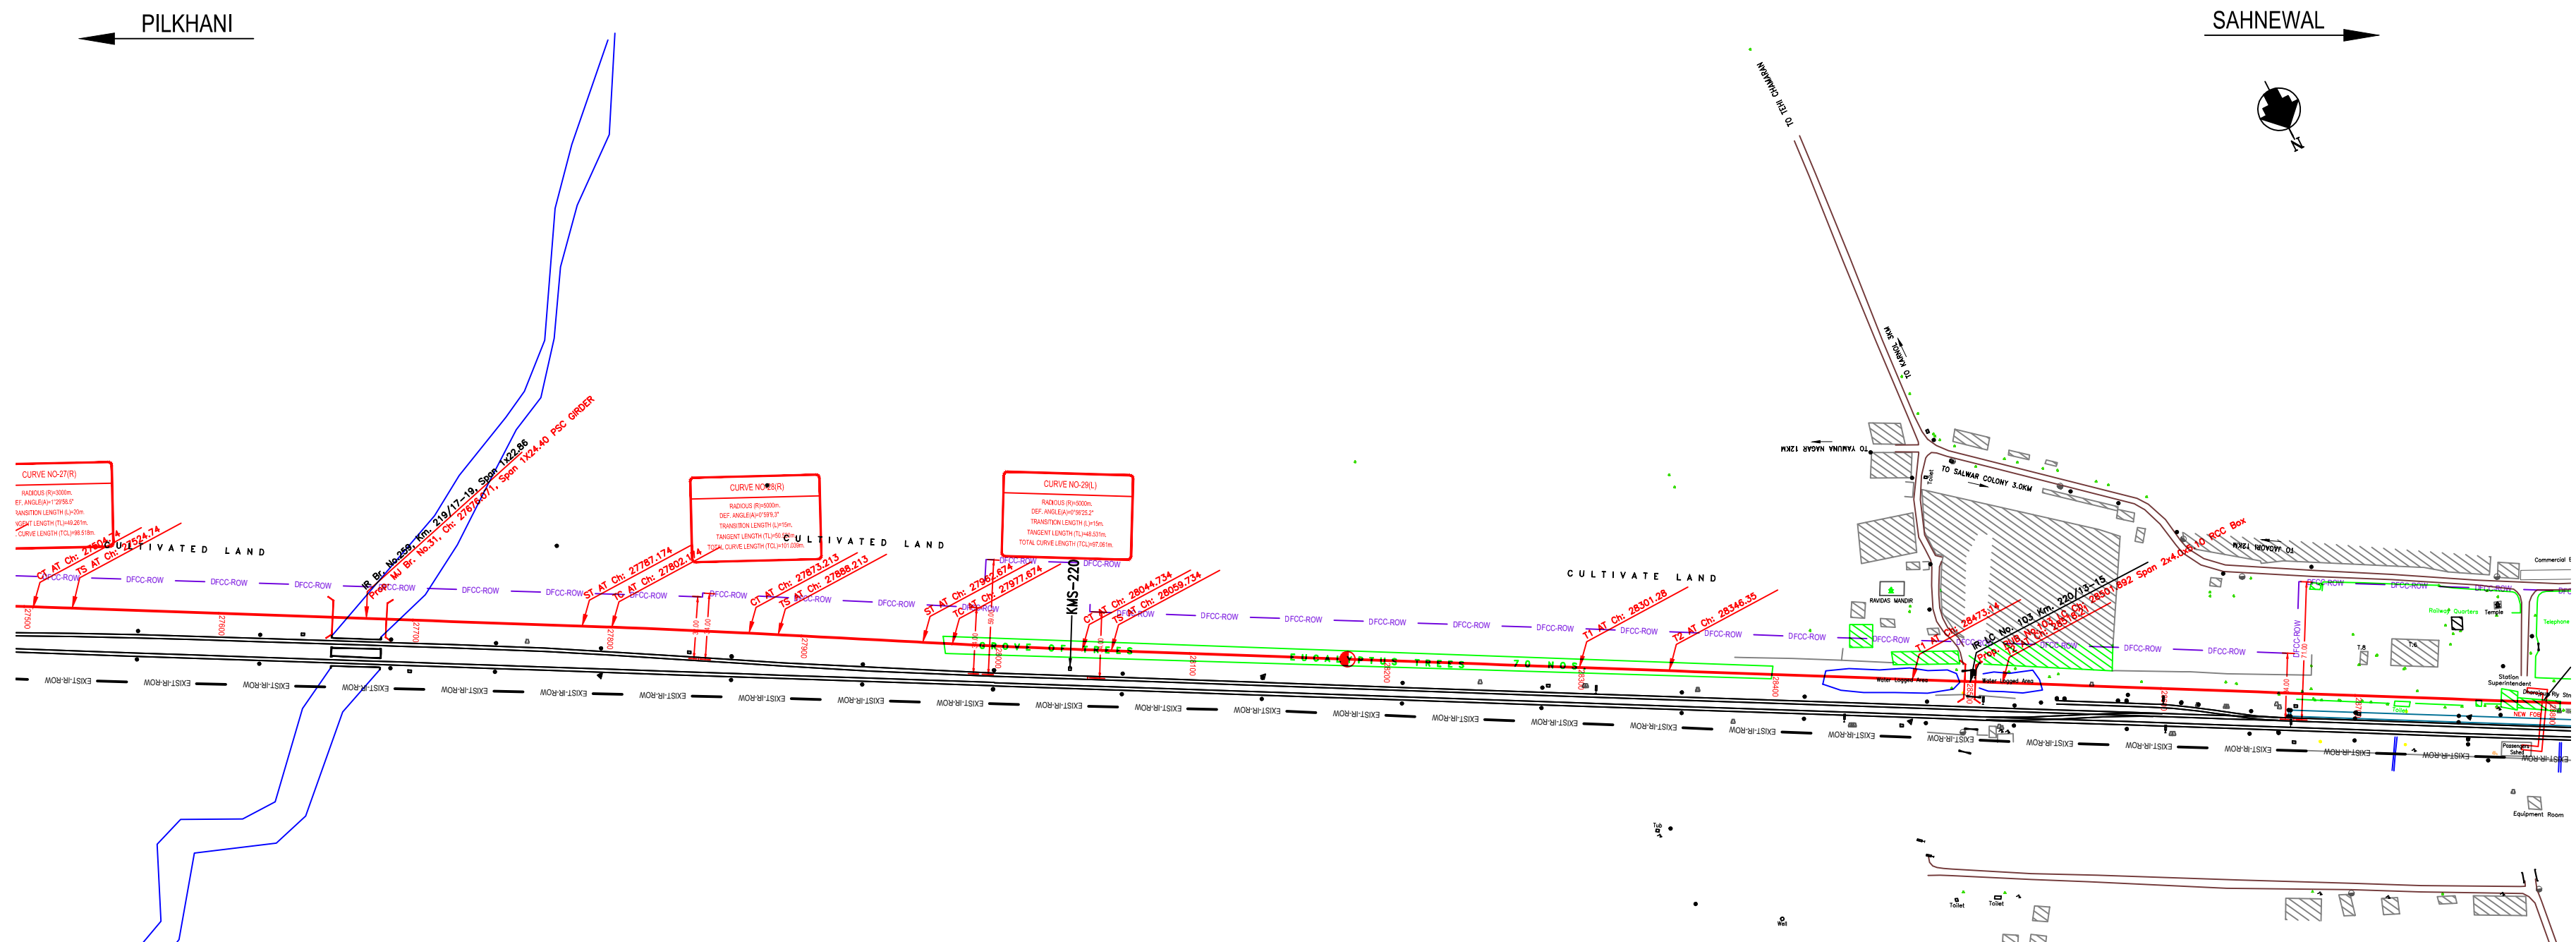

NOTE:-
MINIMUM HEIGHT OF EMBANKMENT SHALL
BE PROVIDED AS PER RELEVANT PARA OF
PART 2 OF BID DOCUMENT.

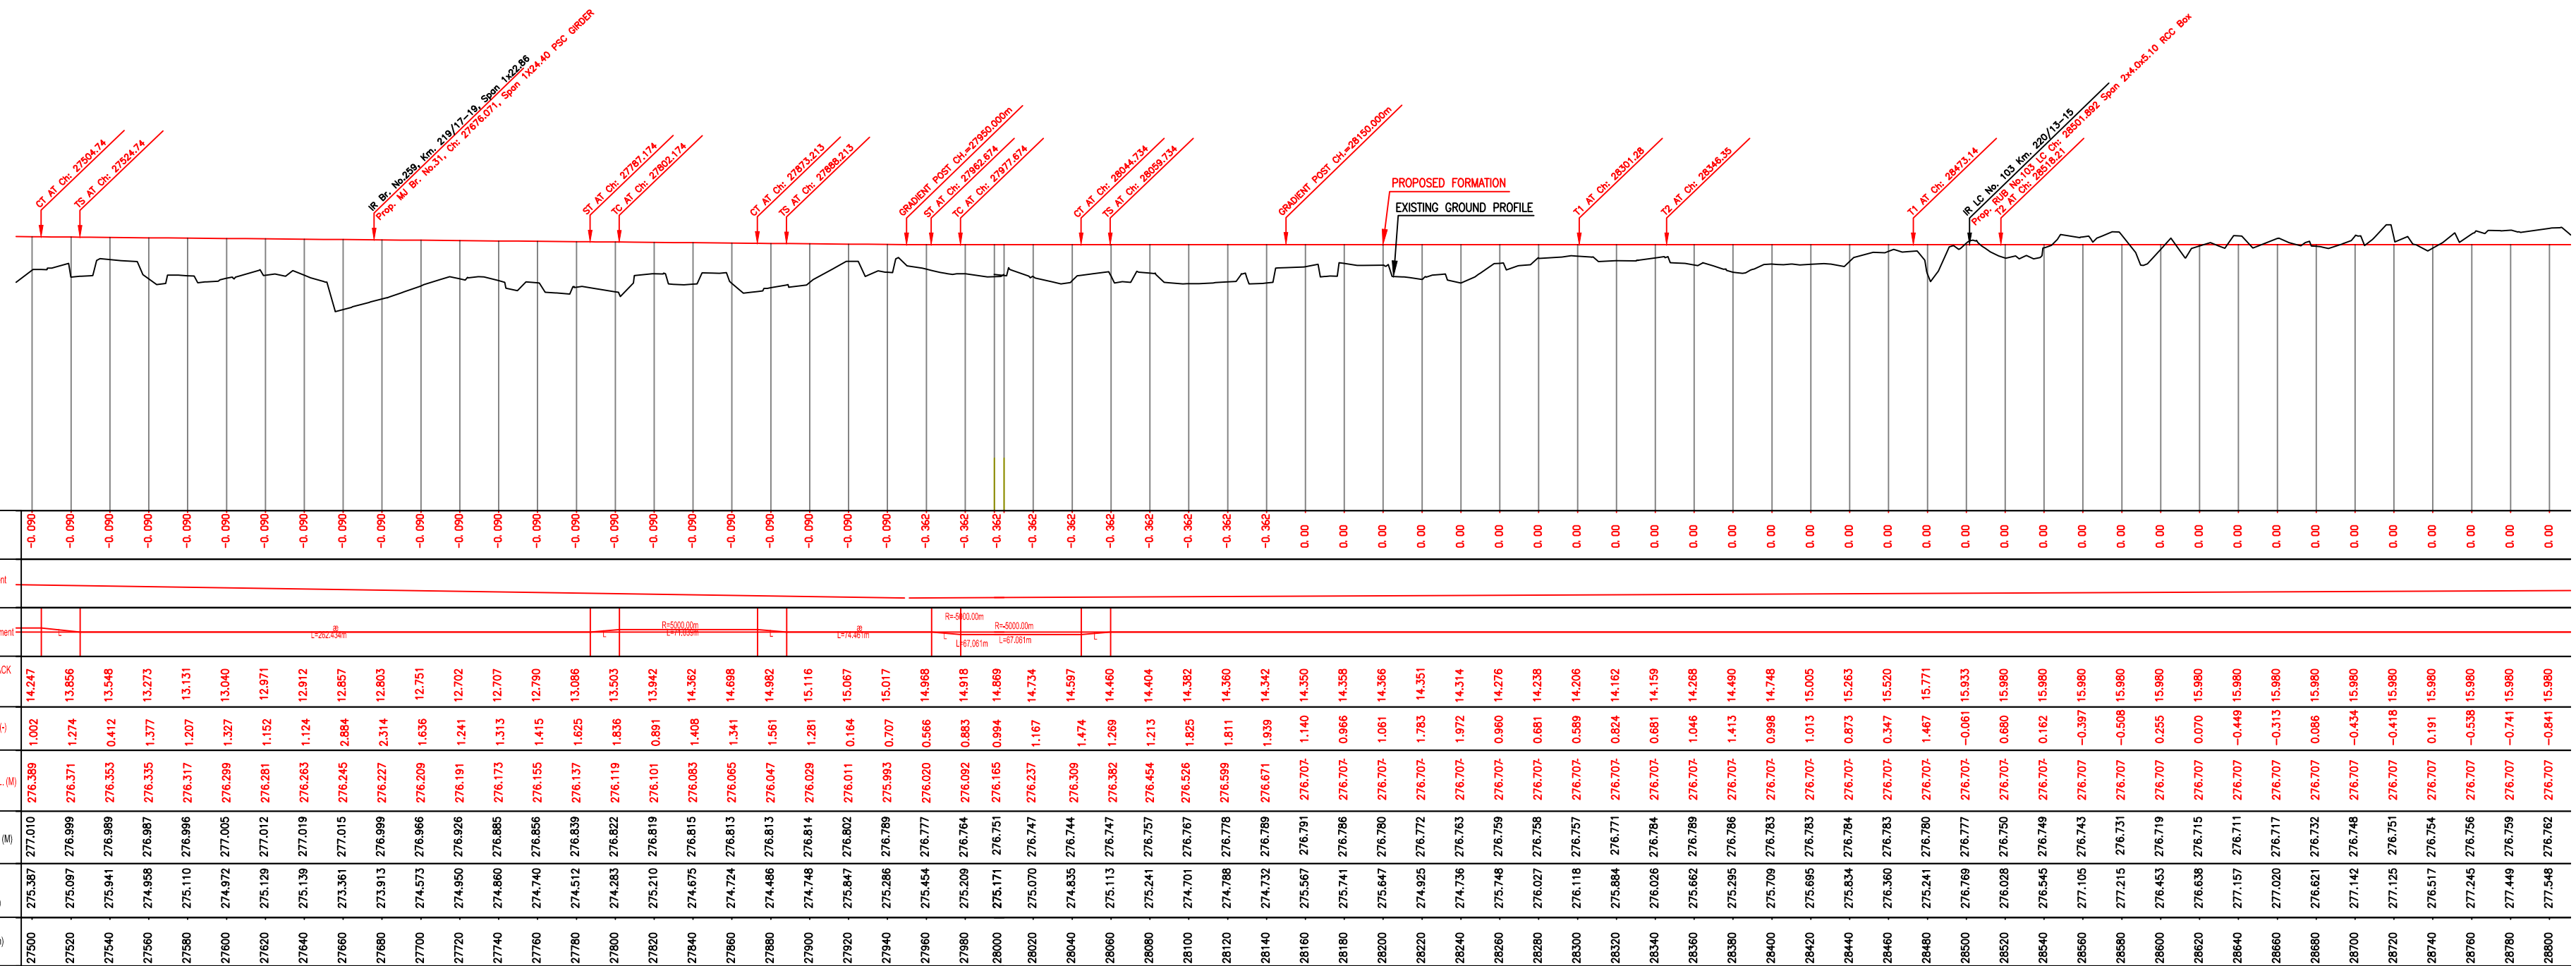

 
LEGEND	
EXIST. IR TRACK	
PROP. DFCC TRACK	
EXIST. LAND BOUNDARY	
DFC LAND BOUNDARY	
PROPOSED BRIDGE	
PROP. STRUCTURE	
EXIST. STRUCTURE	
RIVER/NALA	
WELL	
TREE/TREE CLUSTER	
COMPOUND WALL	
WORK TO BE DISMANTLED	
HIGH TENSION LINE	
POND	
TELEPHONE POLE	
ELECTRIC LINE	
OHE TOWER	
HAND PUMP	
GPS PILLAR	
RAILWAY SIGNAL	
OHE MAST	
RELIGIOUS STRUCTURE	
PIPE LINE CORRIDOR	
ROAD	

INDICATIVE DRAWING




The map shows a railway station area with the following features:


- Orientation:** A large arrow at the top points left, indicating North.
- Railway Line:** A horizontal line with multiple tracks, labeled 'Railway' and 'Passenger Waiting Room'.
- Station Buildings:** A large building labeled 'Station Superintendent's Office' and a smaller building labeled 'Engine Room'.
- Other Buildings:** A building labeled 'Railway Quarters' and a building labeled 'Telephone'.
- Infrastructure:** A 'Connected to' line, a 'Signal' post, and a 'T-8' marker.
- Tracks:** Various tracks are labeled, including 'UP CO. ROW', 'DOWN CO. ROW', and 'Passenger Waiting Room'.
- Other Labels:** 'T-8', 'Signal', 'Engine Room', 'Telephone', 'Connected to', 'Railway Quarters', 'Station Superintendent's Office', 'Passenger Waiting Room', 'UP CO. ROW', 'DOWN CO. ROW', 'Signal', 'T-8', 'Engine Room', 'Telephone', 'Connected to', 'Railway Quarters', 'Station Superintendent's Office', 'Passenger Waiting Room'.

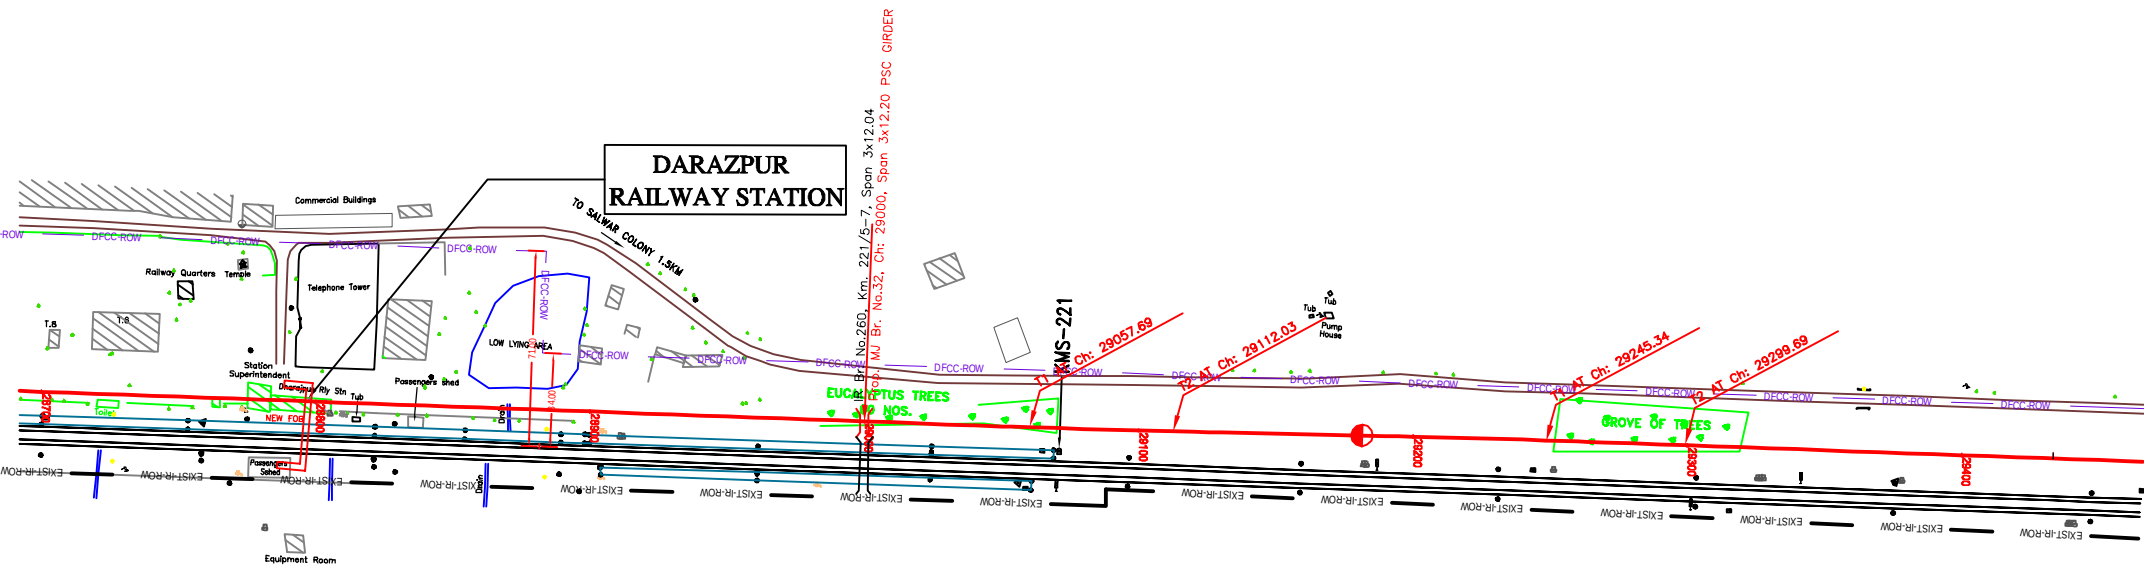

EXIST. IR TRACK	
PROP. DFCC TRACK	
EXIST. LAND BOUNDARY	
DFC LAND BOUNDARY	
PROPOSED BRIDGE	
PROP. STRUCTURE	
EXIST. STRUCTURE	
RIVER/NALA	
WELL	
TREE/TREE CLUSTER	
COMPOUND WALL	
WORK TO BE DISMANTLED	
HIGH TENSION LINE	
POND	
TELEPHONE POLE	
ELECTRIC LINE	
OHE TOWER	
HAND PUMP	
GPS PILLAR	
RAILWAY SIGNAL	
OHE MAST	
RELIGIOUS STRUCTURE	
PIPE LINE CORRIDOR	
ROAD	

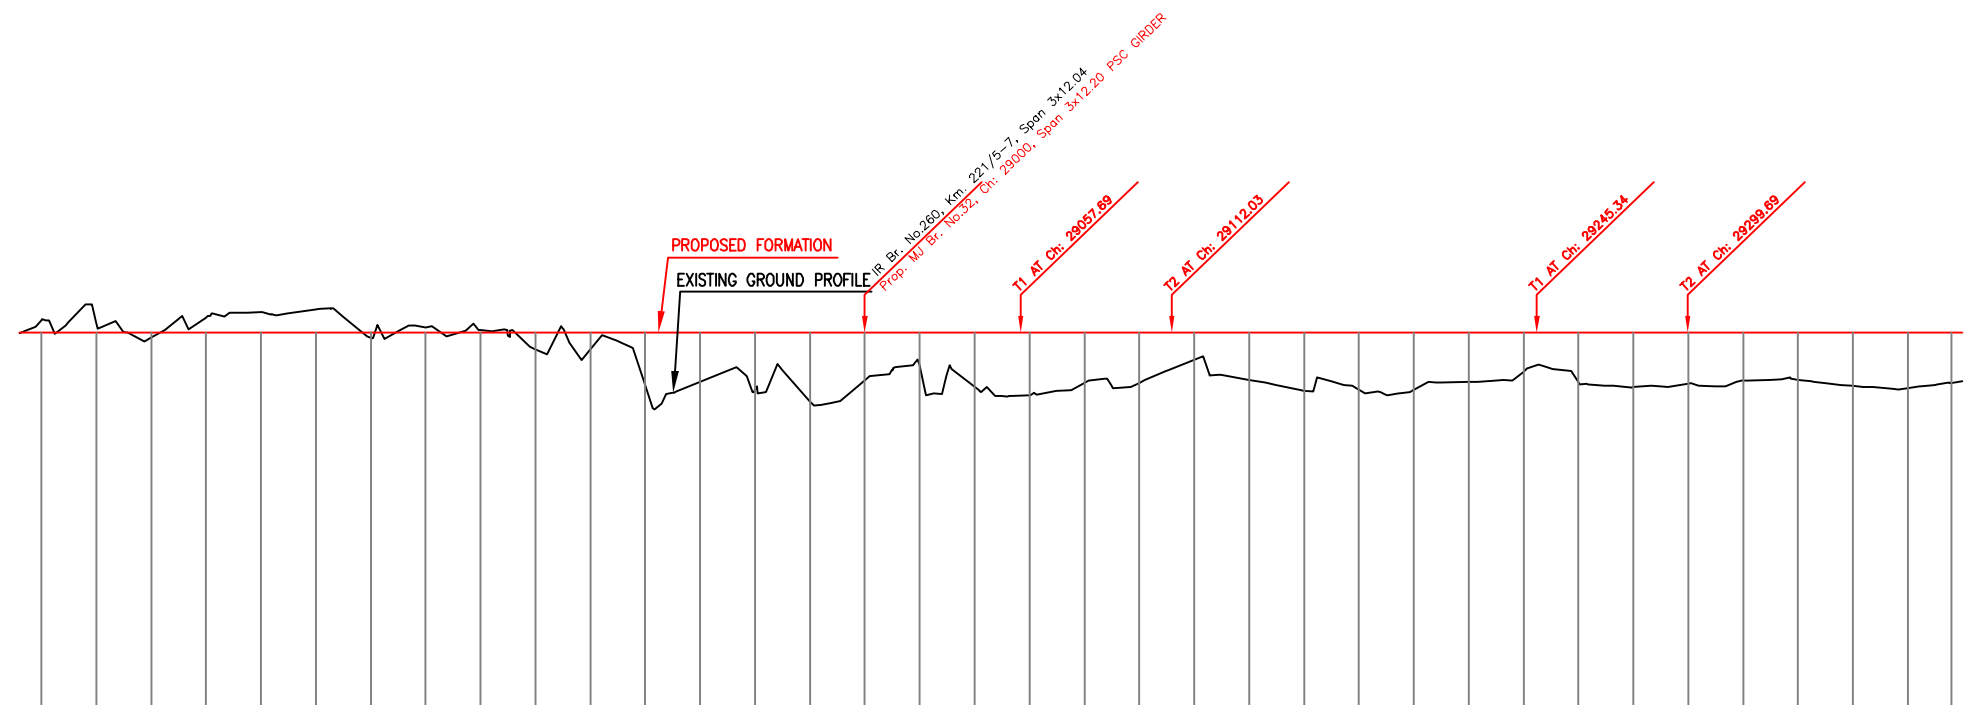
[illegible]

महाराष्ट्र पब्लिक ट्रांजिपोर्ट अथॉरिटी	DEDICATED FREIGHT CORRIDOR CORPORATION OF INDIA LTD. (A GOVERNMENT OF INDIA ENTERPRISE)	
	EASTERN CORRIDOR	
PROJECT	SAHNEWAL TO PILKHANI From Km 360.200 to Km 187.500	
	CONTRACT PACKAGE - 301	
	PLAN AND PROFILE (Ch 28800 to Ch 29400)	
SCALE	DRAWING NO.	
DESIGNED BY CONSULTING Engineering Group Ltd. 121/24/2/1 Gwalior Madhya Pradesh, India-47	GENERAL CONSULTANT AECOM AECOM Asia Co. Ltd. 8TH FLOOR, IMPERIAL TOWER C 04/ CYBER CITY DLF PHASE II GURGAON 122002, INDIA	

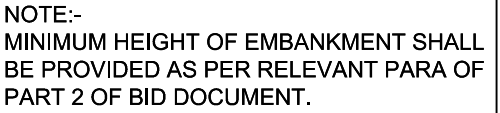

		INDICATIVE DRAWING	
		DEDICATED FREIGHT CORRIDOR CORPORATION OF INDIA LTD. (A GOVERNMENT OF INDIA ENTERPRISE)	
EASTERN CORRIDOR			
SAHNEWAL TO PILKHANI From Km 360.200 to Km 187.500			
CONTRACT PACKAGE - 301			
TITLE			
PLAN AND PROFILE (Ch 29400 to Ch 30600)		DRAWING NO.	
SCALE			
SURVEY BY	GENERAL CONSULTANT		
CONSULTING Engineers Group Ltd. EE-23400 (Ch) Mohini Nagar, Jodhpur-17	AECOM AECOM Asia Co. Ltd. 291 FLOOR, IMPRINT TOWERS 5 DLF CITY CENTER DLF PHASE 8 GURGAON 122002, INDIA		



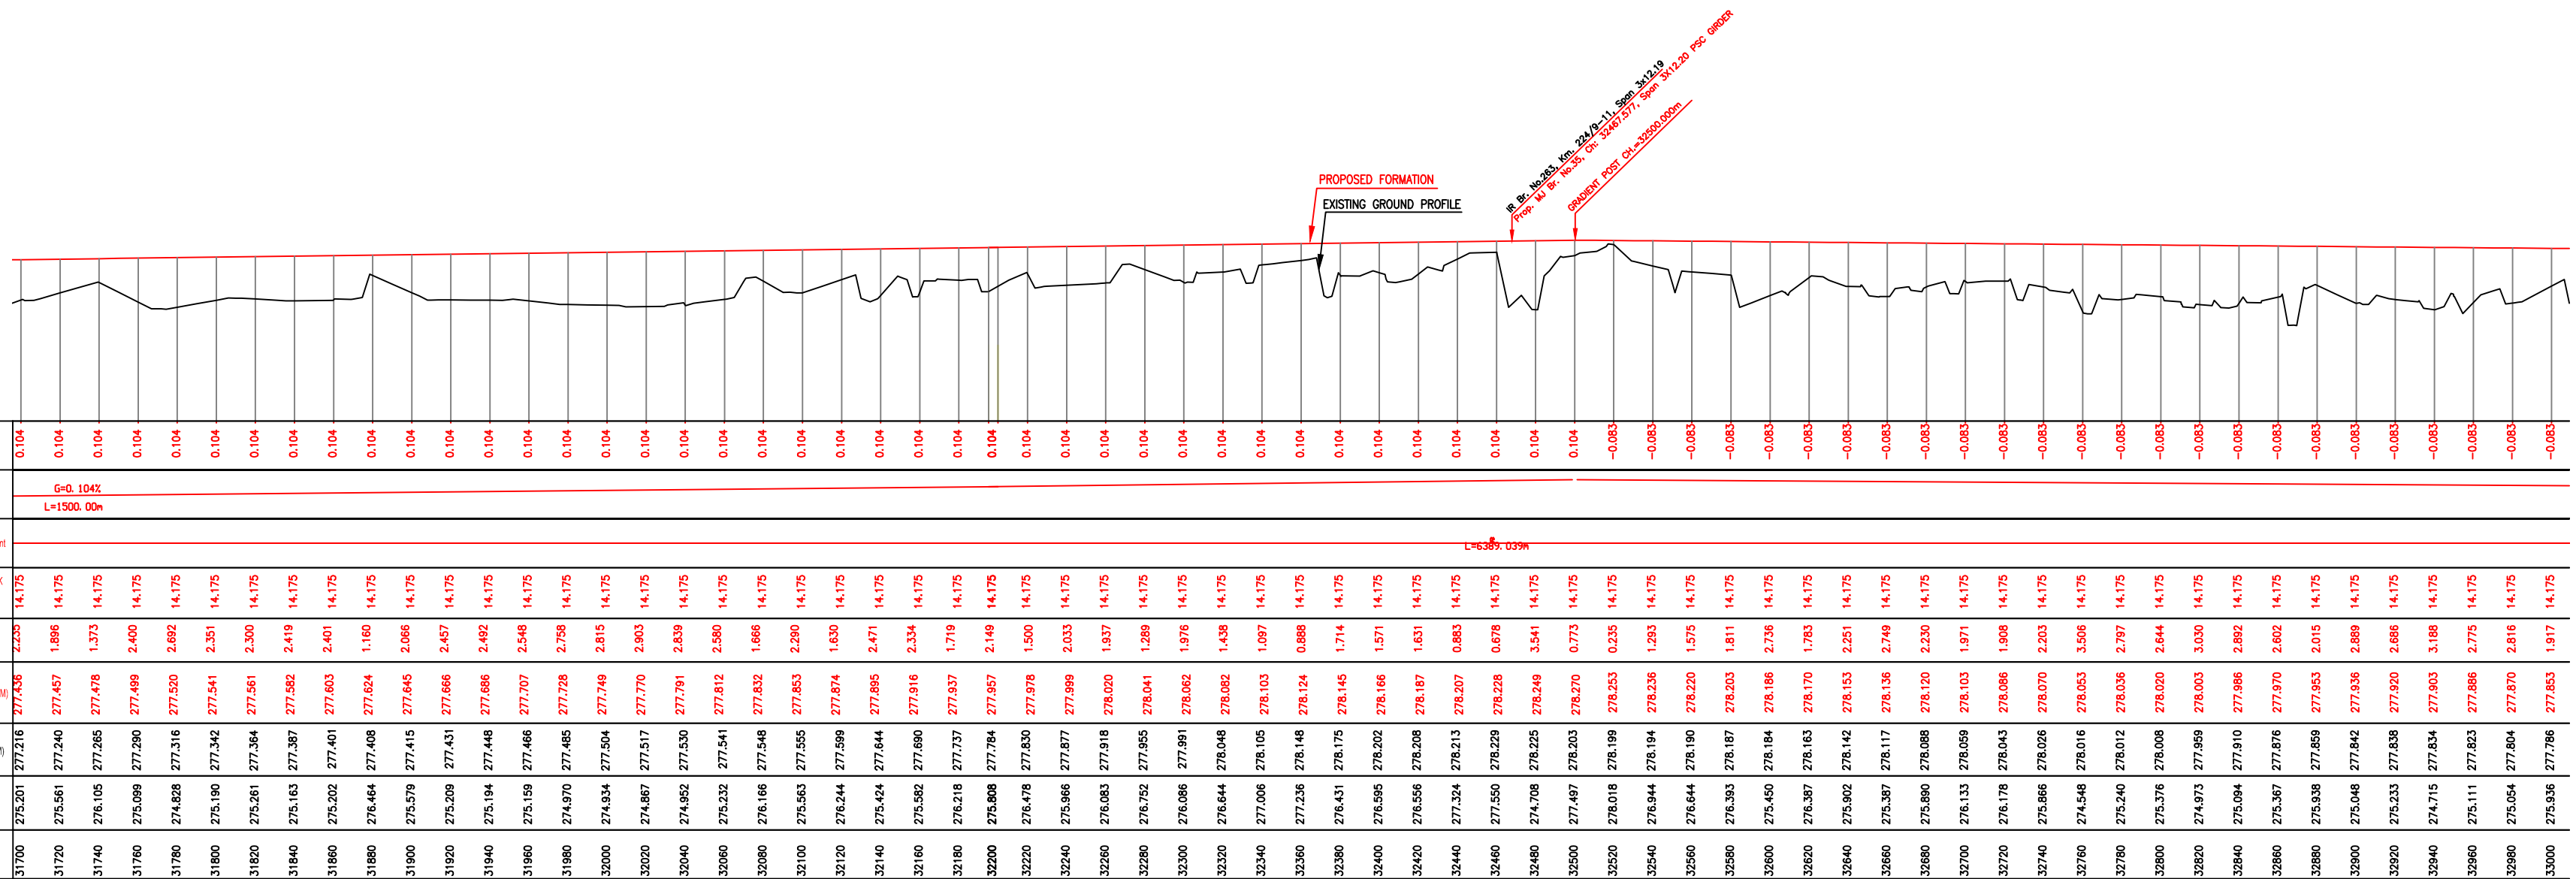

LEGEND	
EXIST. IR TRACK	
PROP. DFCC TRACK	
EXIST. LAND BOUNDARY	
DFC LAND BOUNDARY	
PROPOSED BRIDGE	
PROP. STRUCTURE	
EXIST. STRUCTURE	
RIVER/NALA	
WELL	
TREE/TREE CLUSTER	
COMPOUND WALL	
WORK TO BE DISMANTLED	
HIGH TENSION LINE	
POND	
TELEPHONE POLE	
ELECTRIC LINE	
OHE TOWER	
HAND PUMP	
GPS PILLAR	
RAILWAY SIGNAL	
OHE MAST	
RELIGIOUS STRUCTURE	
PIPE LINE CORRIDOR	
ROAD	

DEDICATED FREIGHT CORRIDOR
CORPORATION OF INDIA LTD.
(A GOVERNMENT OF INDIA ENTERPRISE)

EASTERN CORRIDOR


SAHNEWAL TO PILKHANI
From Km 360.200 to Km 187.500

CONTRACT PACKAGE - 301

TITLE
PLAN AND PROFILE (Ch 31800 to Ch 33000)

SCALE
SURVEY BY
CONSULTING
Engineers Group Ltd.
F-123456 Gurgaon
Mahindra Nagar, Gurgaon-122002

DRAWING NO.
GENERAL CONSULTANT
AECOM
AECOM Asia Co. Ltd.
8TH FLOOR, INFINITY TOWER C DLF CYBER CITY
DLF PHASE II GURGAON 122002, INDIA

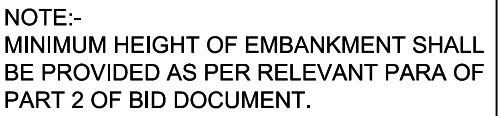


		INDICATIVE DRAWING	
 DEDICATED FREIGHT CORRIDOR CORPORATION OF INDIA LTD. (A GOVERNMENT OF INDIA ENTERPRISE)			
EASTERN CORRIDOR			
SAHNEWAL TO PILKHANI From Km 360.200 to Km 187.500			
CONTRACT PACKAGE - 301			
PLAN AND PROFILE (Ch 339000 to Ch 342000)			
SCALE	DRAWING NO		
PREPARED BY  CONSULTING Engineers Group Ltd. E-152/262 Gurgaon Haryana Nagar, Gurgaon-122002	GENERAL CONSULTANT  ACCOM Asian Co. Ltd. 10/FI FLOOR, JINJARY TOWER 2 B/F CROSS CITY D/FI PHASE II GURGAON 122002, INDIA		






NOTE:-
MINIMUM HEIGHT OF EMBANKMENT SHALL
BE PROVIDED AS PER RELEVANT PARA OF
PART 2 OF BID DOCUMENT.

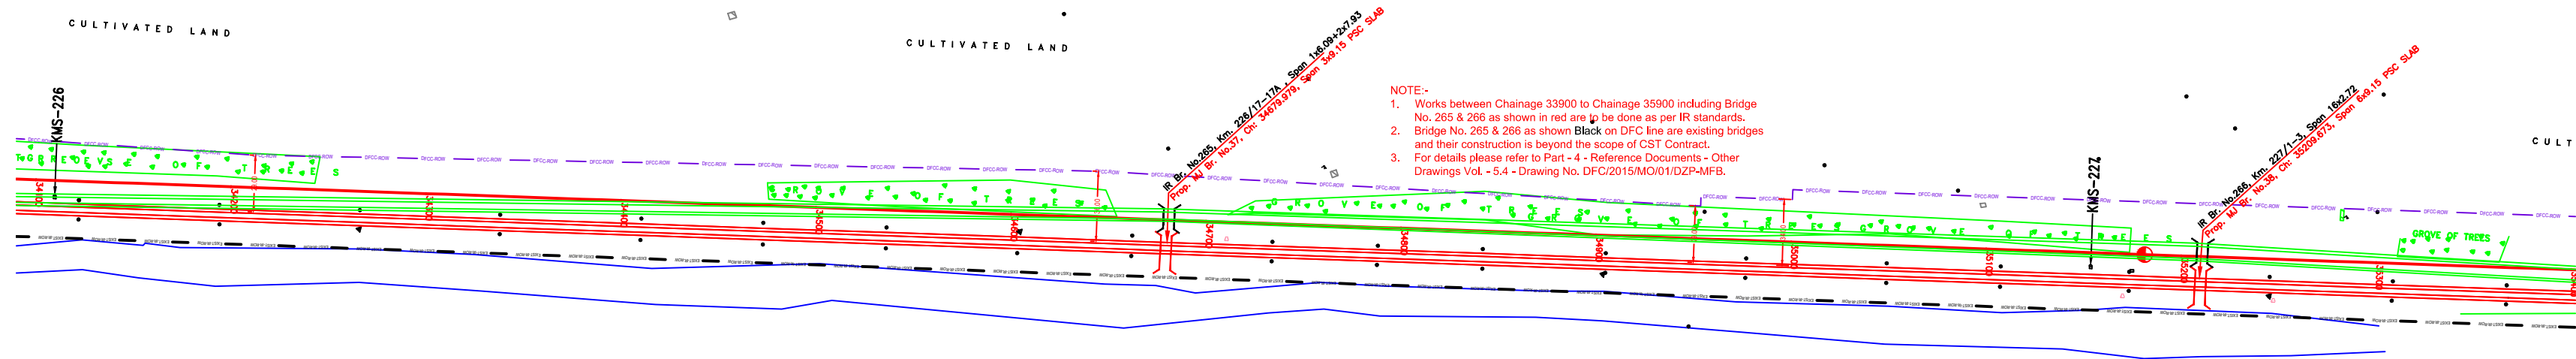


LEGEND

EXIST. IR TRACK	
PROP. DFCC TRACK	
EXIST. LAND BOUNDARY	
DFC LAND BOUNDARY	
PROPOSED BRIDGE	
PROP. STRUCTURE	
EXIST. STRUCTURE	
RIVER/NALA	
WELL	
TREE/TREE CLUSTER	
COMPOUND WALL	
WORK TO BE DISMANTLED	
HIGH TENSION LINE	
POND	
TELEPHONE POLE	
ELECTRIC LINE	
OHE TOWER	
HAND PUMP	
GPS PILLAR	
RAILWAY SIGNAL	
OHE MAST	
RELIGIOUS STRUCTURE	
PIPE LINE CORRIDOR	
ROAD	







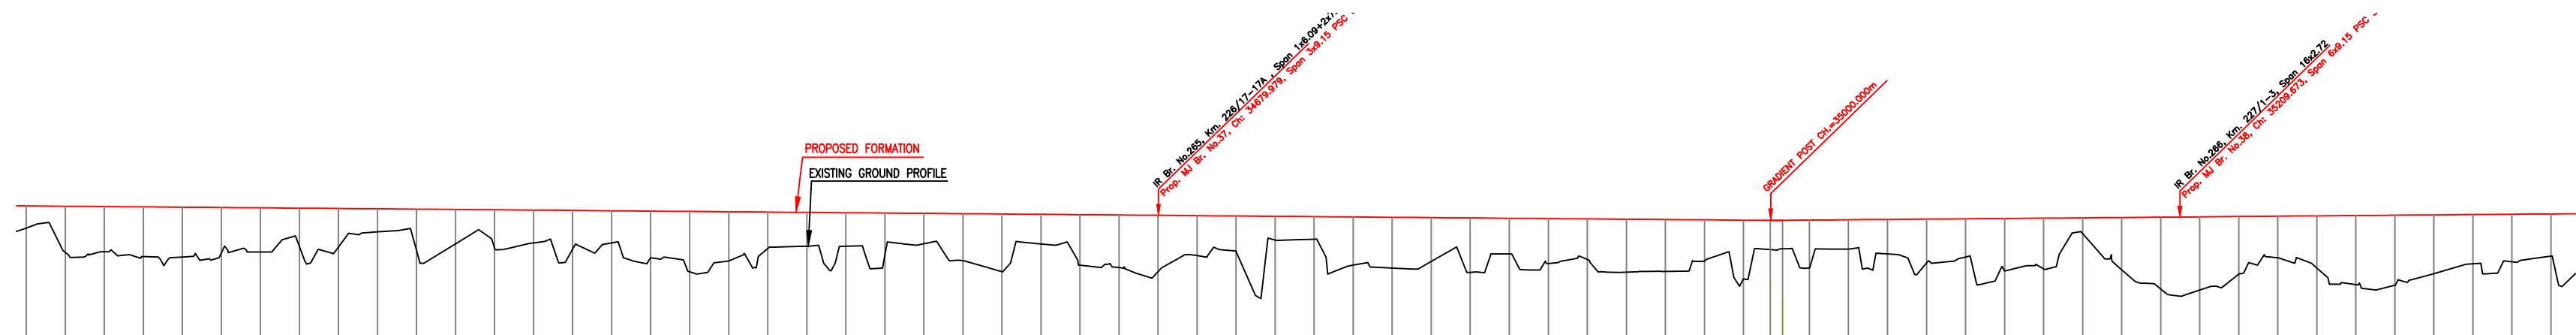
[illegible]


INDICATIVE DRAWING



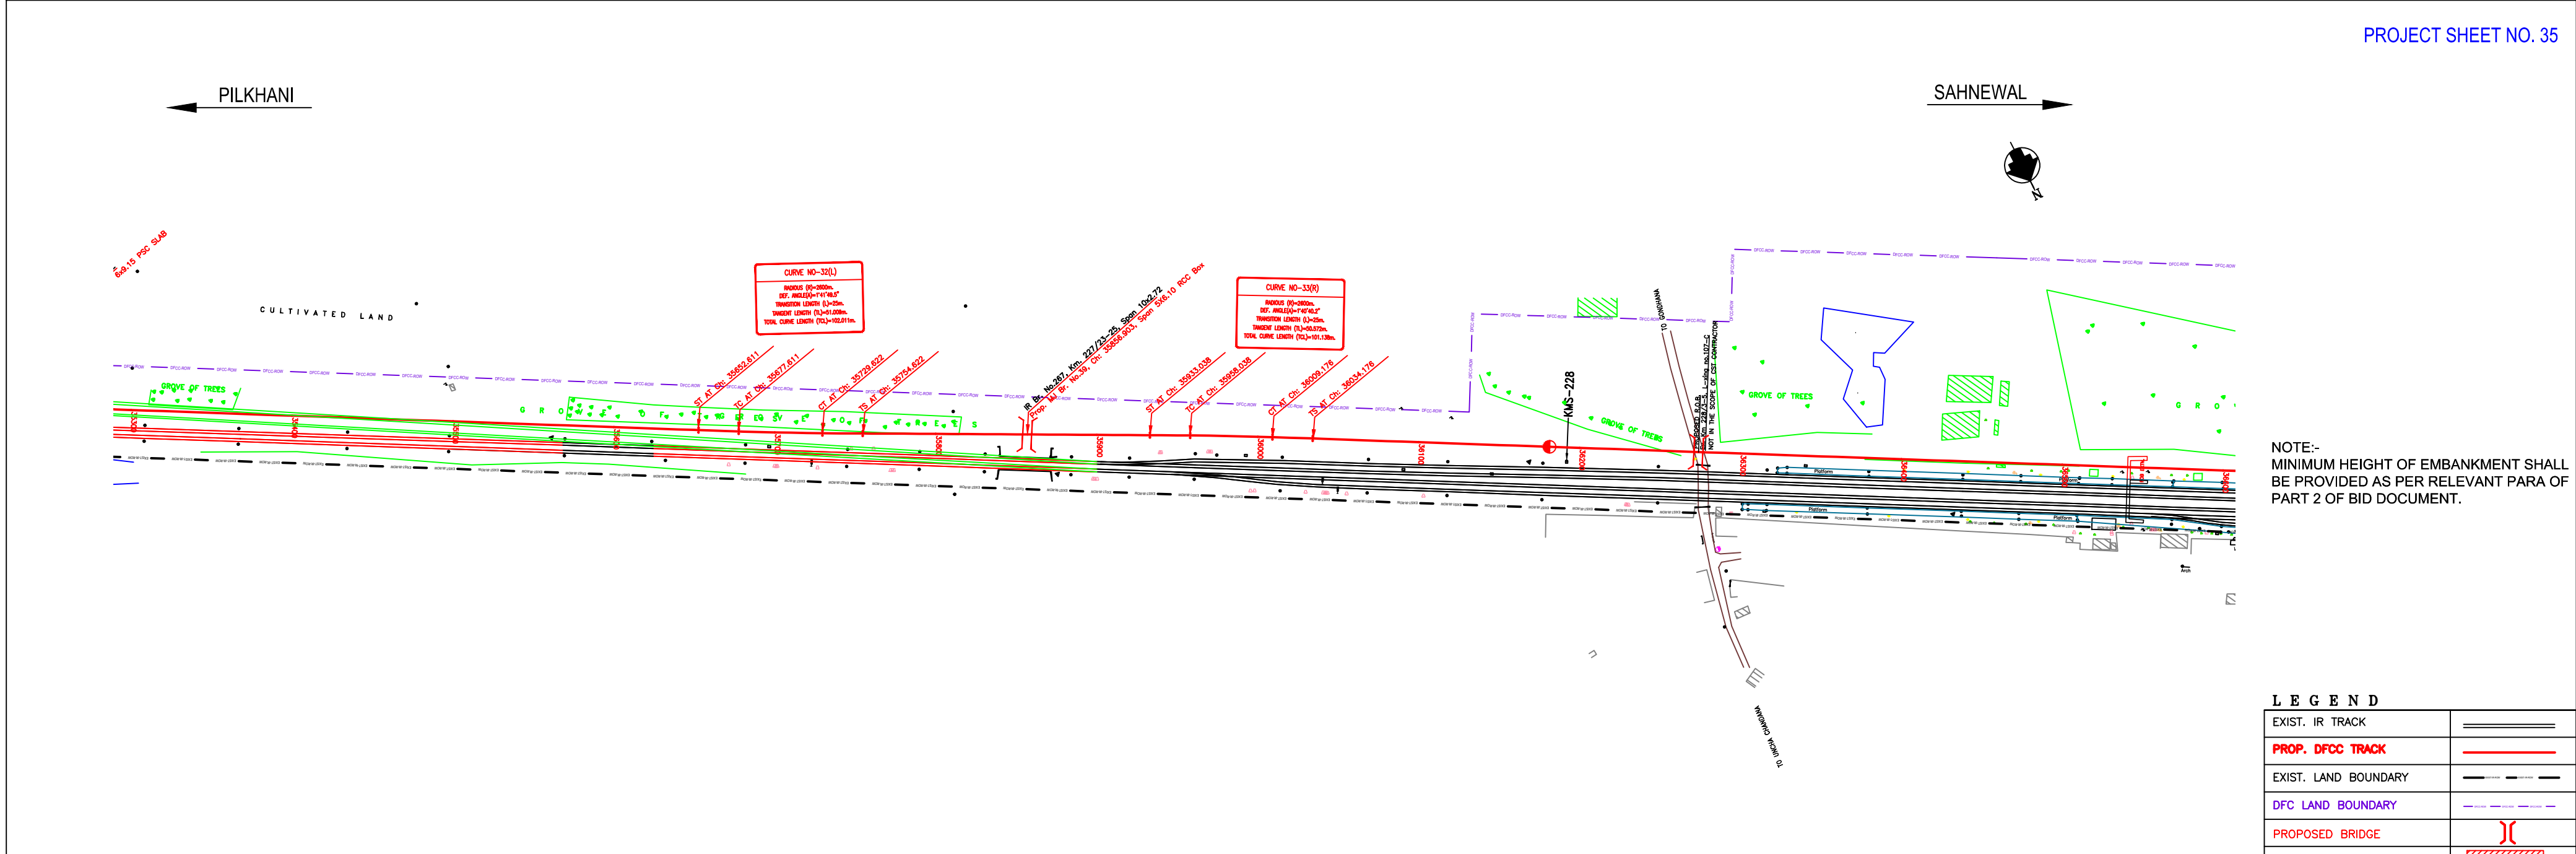


	PROP. STRUCTURE	
	EXIST. STRUCTURE	

       RIVER/NALA	
WELL	
TREE/TREE CLUSTER	
COMPOUND WALL	
WORK TO BE DISMANTLED	
HIGH TENSION LINE	
POND	
TELEPHONE POLE	
ELECTRIC LINE	
OHE TOWER	
HAND PUMP	
GPS PILLAR	
RAILWAY SIGNAL	
OHE MAST	
RELIGIOUS STRUCTURE	
PIPE LINE CORRIDOR	
ROAD	

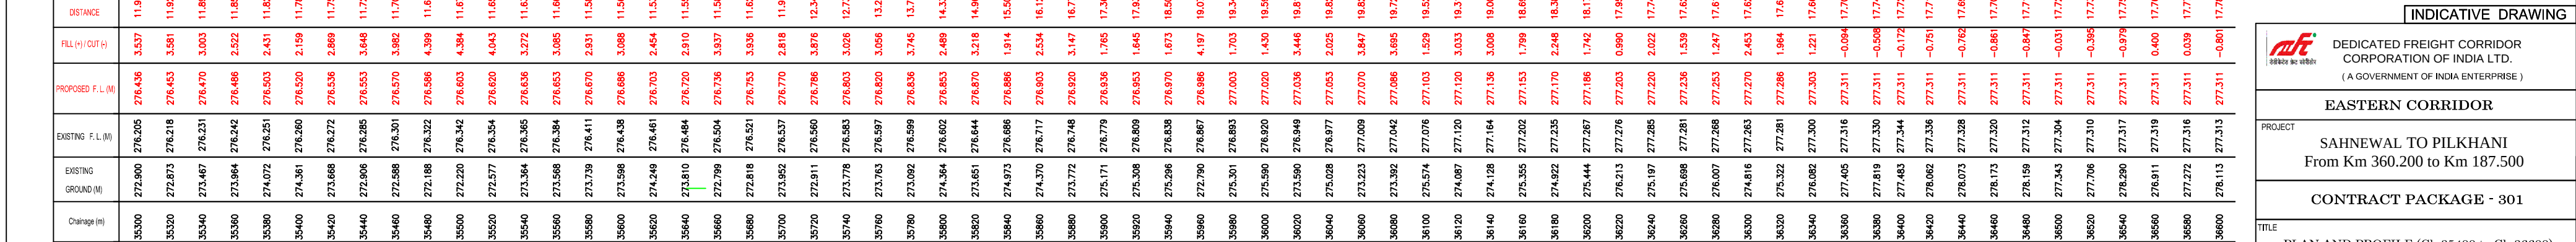


PLAN AND PROFILE (Ch 35+00 to Ch 36+00)					
SCALE		DRAWING NO.			
SURVEY BY  CONSULTING ENGINEERS GROUP LTD. 15/F, 15/F Wing, Century City, Kowloon, Hong Kong Tel: +852 2211 1111 Fax: +852 2211 1112 Email: info@aecom.com.hk Website: www.aecom.com.hk		GENERAL CONSULTANT AECOM AECOM Asia Co., Ltd. 9TH FLOOR, INFINITY TOWER C DLF CYBER CITY DLF PHASE II GURGAON 122002, INDIA			

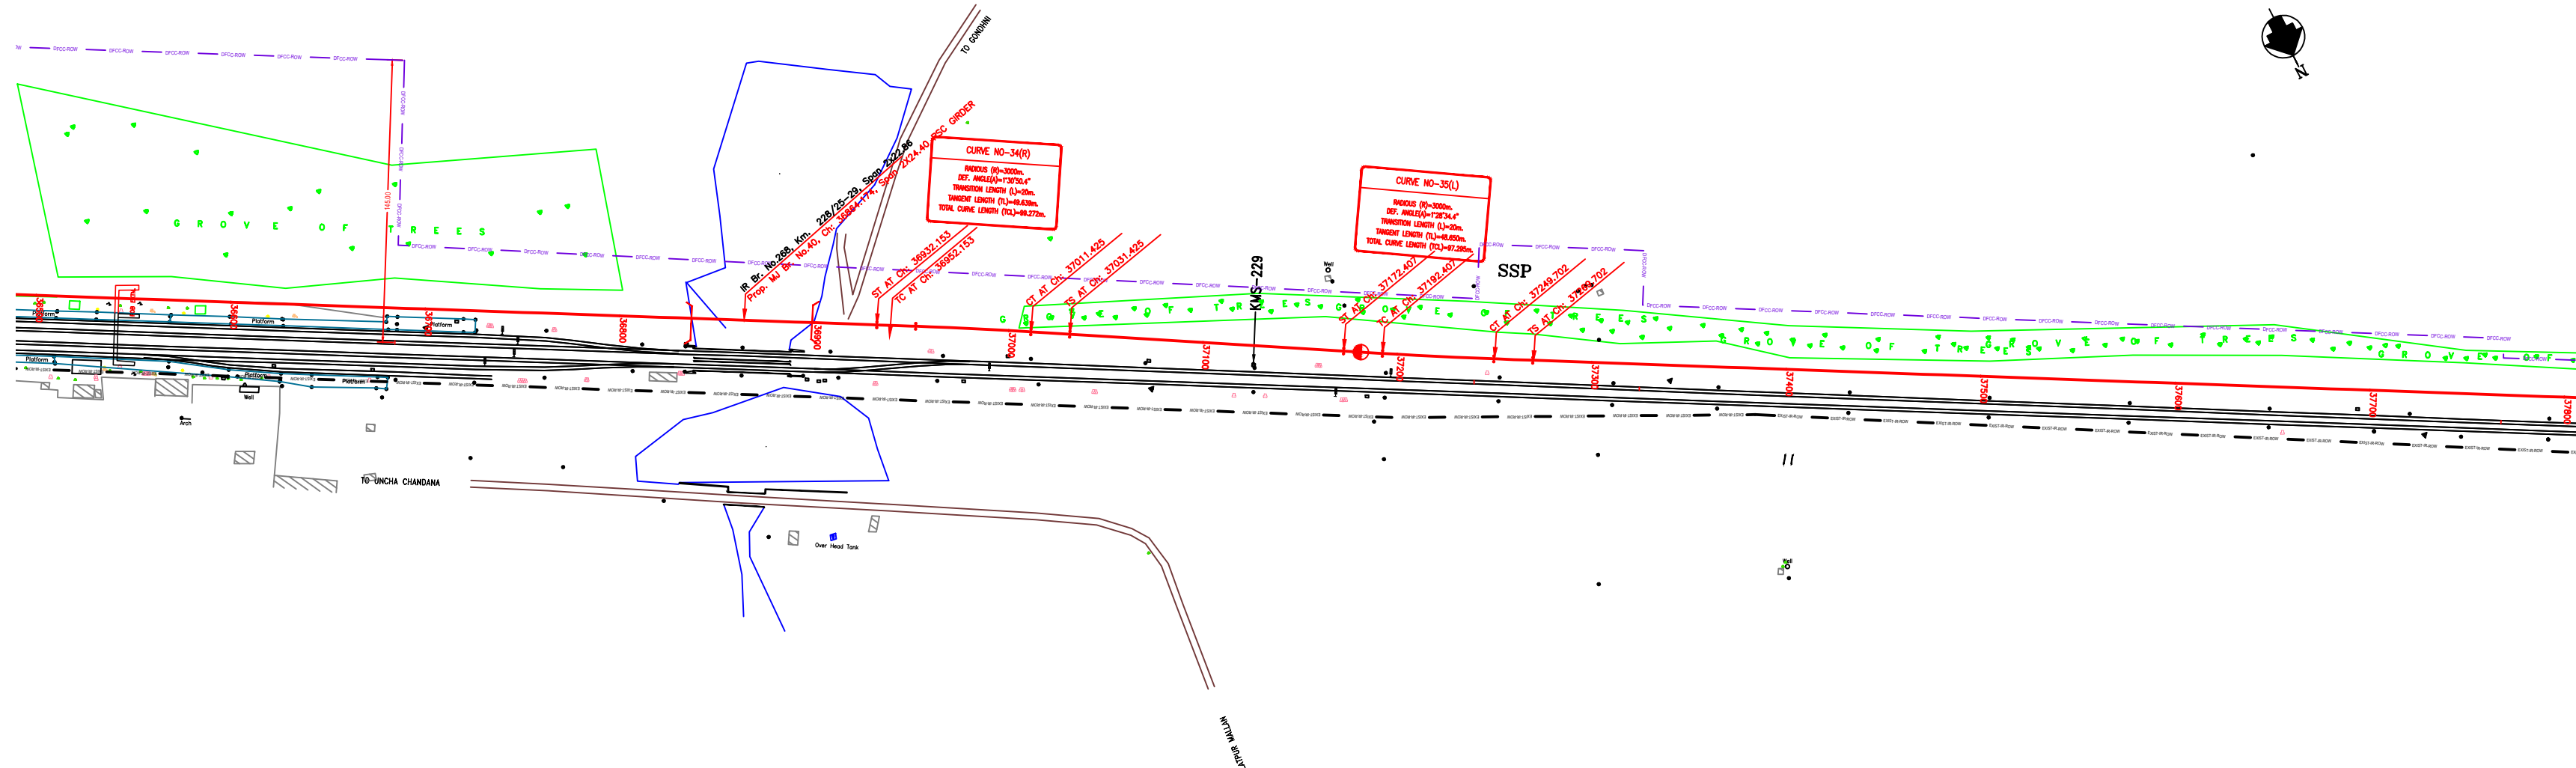SAHNEWAL 

NOTE:-
MINIMUM HEIGHT OF EMBANKMENT SHALL
BE PROVIDED AS PER RELEVANT PARA OF
PART 2 OF BID DOCUMENT.

LEGEND

EXIST. IR TRACK	
PROP. DFCC TRACK	
EXIST. LAND BOUNDARY	
DFC LAND BOUNDARY	
PROPOSED BRIDGE	
PROP. STRUCTURE	
EXIST. STRUCTURE	
RIVER/NALA	
WELL	
TREE/TREE CLUSTER	
COMPOUND WALL	
WORK TO BE DISMANTLED	
HIGH TENSION LINE	
POND	
TELEPHONE POLE	
ELECTRIC LINE	
OHE TOWER	
HAND PUMP	
GPS PILLAR	
RAILWAY SIGNAL	
OHE MAST	
RELIGIOUS STRUCTURE	
PIPE LINE CORRIDOR	
ROAD	

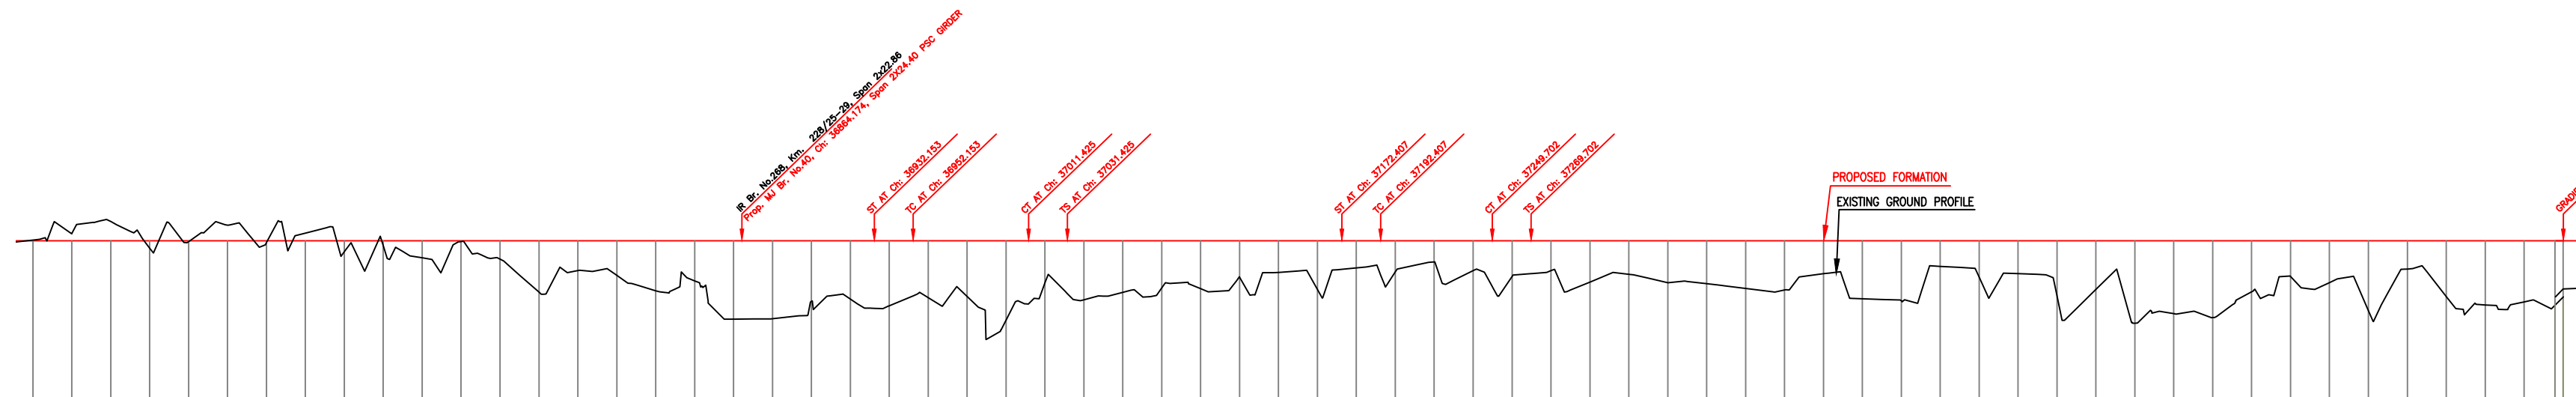[illegible]

INDICATIVE DRAWING



DEDICATED FREIGHT CORRIDOR
CORPORATION OF INDIA LTD.
(A GOVERNMENT OF INDIA ENTERPRISE)


EASTERN CORRIDOR

SAHNEWAL TO PILKHANI
From Km 360.200 to Km 187.500

CONTRACT PACKAGE - 301

TITLE
PLAN AND PROFILE (Ch 36600 to Ch 37800)


SCALE	DRAWING NO.
SURVEY BY  CONSULTING Engineers Group Ltd. E-12, Moj Colony, Mahiya Nagar, Jaipur-17	GENERAL CONSULTANT  AECOM Asia Co. Ltd. 9TH FLOOR, INFINITY TOWER C DLF CYBER CITY DLF PHASE II GURGHOM 122002, INDIA

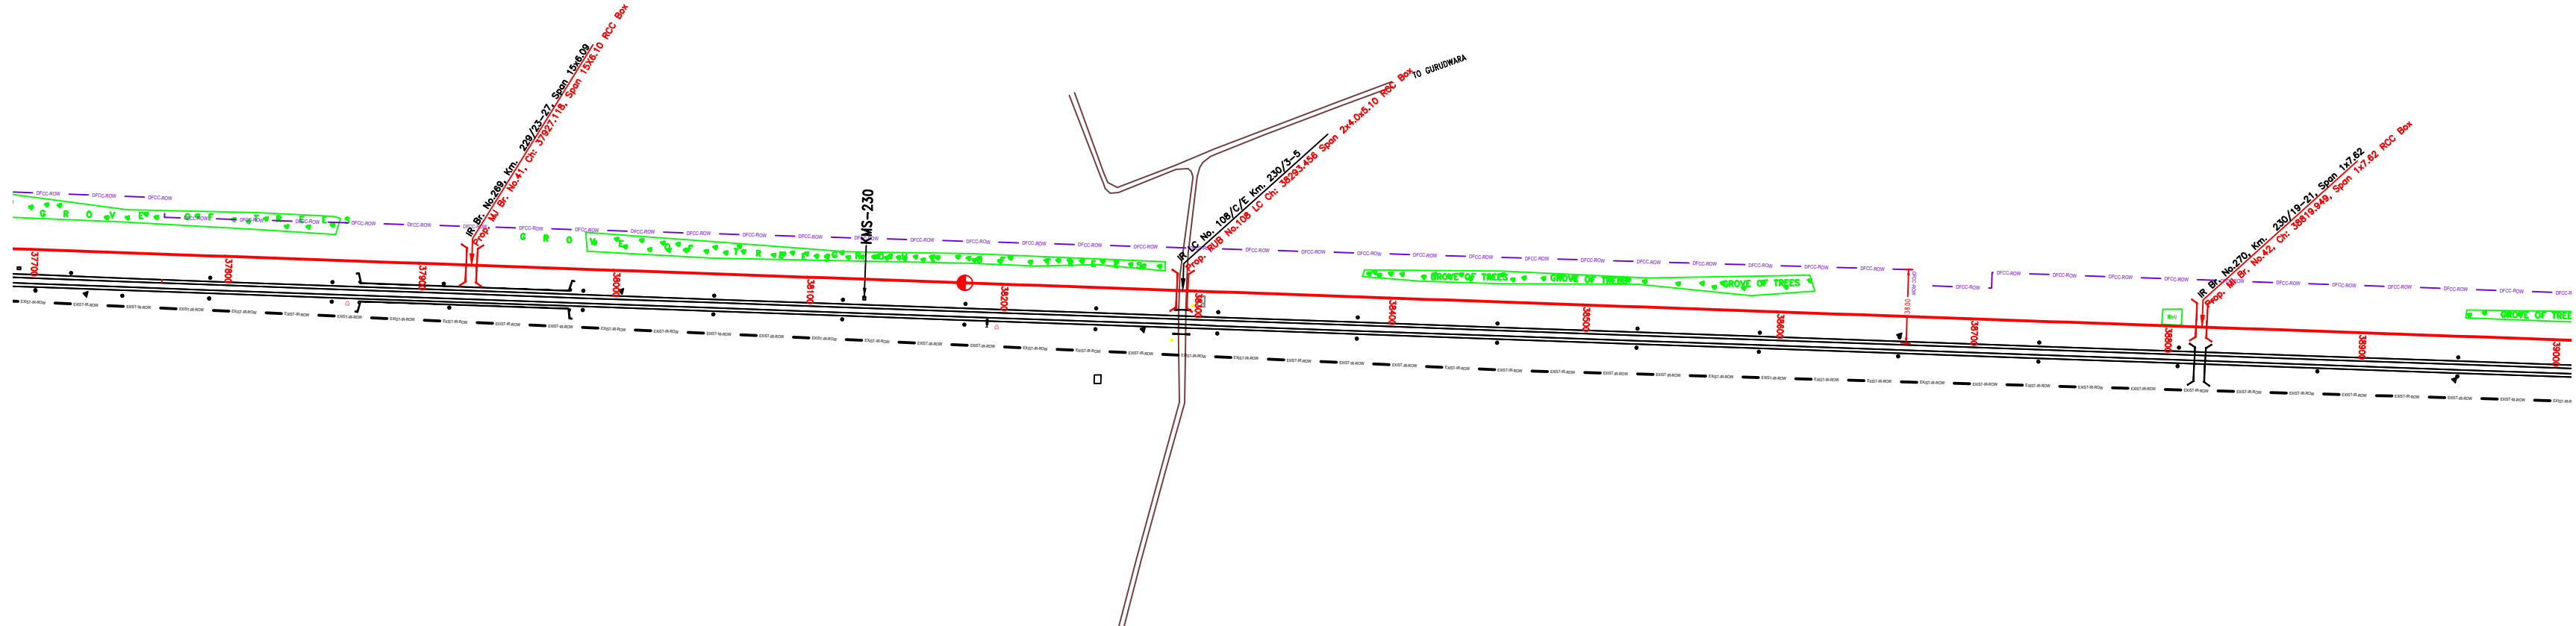

NOTE:-
MINIMUM HEIGHT OF EMBANKMENT SHALL
BE PROVIDED AS PER RELEVANT PARA OF
PART 2 OF BID DOCUMENT.

LEGEND

EXIST. IR TRACK	
PROP. DFCC TRACK	
EXIST. LAND BOUNDARY	
DFC LAND BOUNDARY	
PROPOSED BRIDGE	
PROP. STRUCTURE	
EXIST. STRUCTURE	
RIVER/NALA	
WELL	
TREE/TREE CLUSTER	
COMPOUND WALL	
WORK TO BE DISMANTLED	
HIGH TENSION LINE	
POND	
TELEPHONE POLE	
ELECTRIC LINE	
OHE TOWER	
HAND PUMP	
GPS PILLAR	
RAILWAY SIGNAL	
OHE MAST	
RELIGIOUS STRUCTURE	
PIPE LINE CORRIDOR	
ROAD	

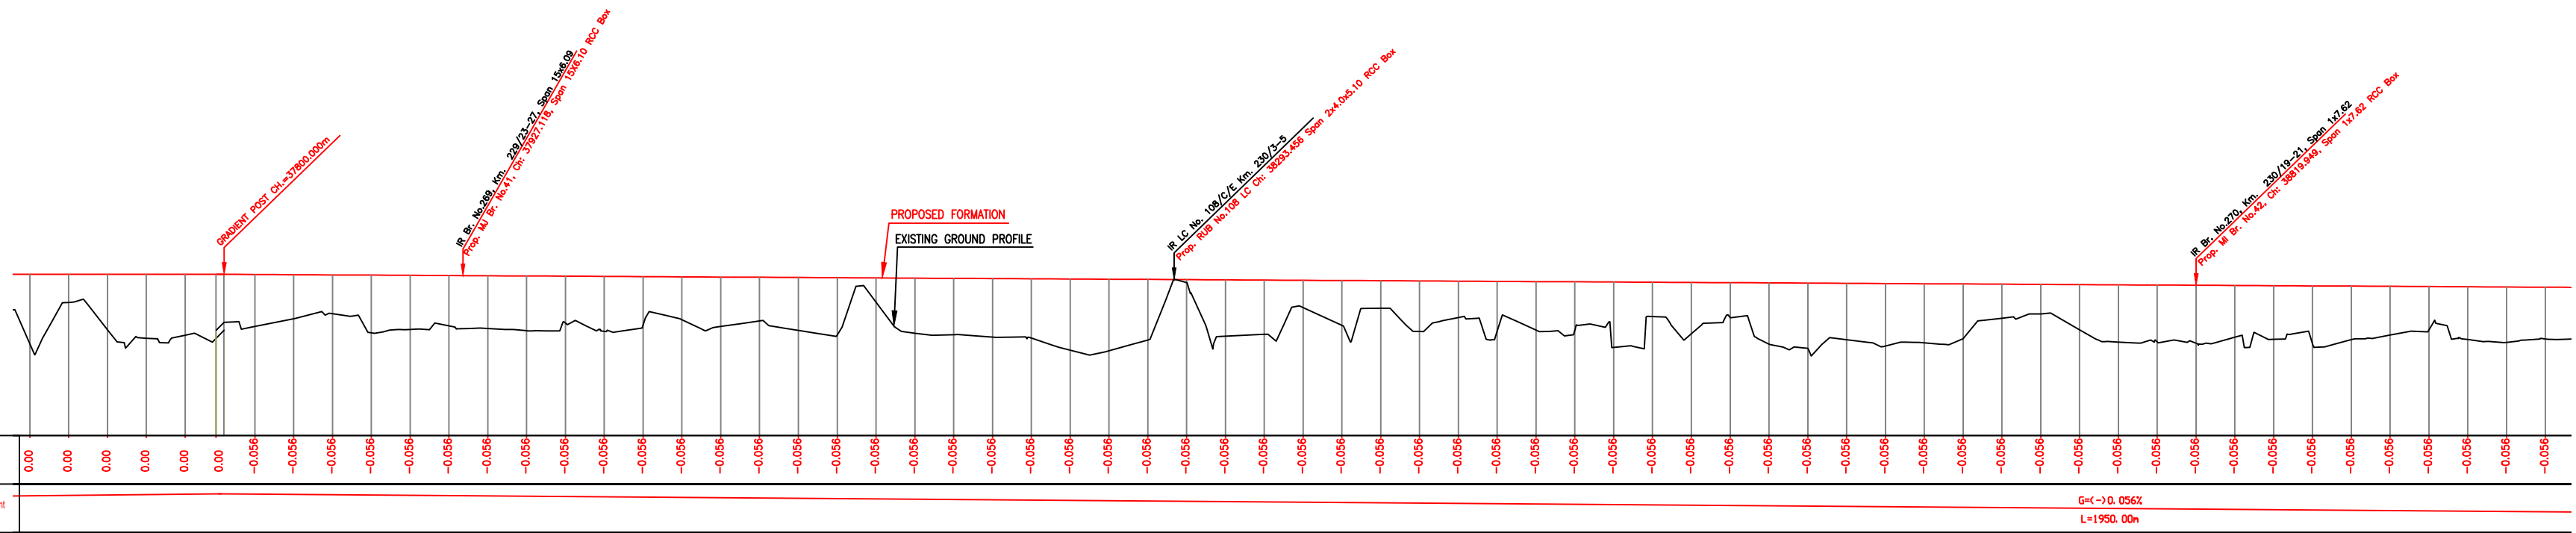[illegible]

INDICATIVE DRAWING




EASTERN CORRIDOR

SAHNEWAL TO PILKHANI
From Km 360.200 to Km 187.500



CONTRACT PACKAGE - 301

TITLE	PLAN AND PROFILE (Ch 37800 to Ch 39000)
-------	---

SCALE	DRAWING NO.
SURVEY BY  CONSULTING Engineers Group Ltd. E-12, Meiji Colony, Mahyva Nagar, Jaipur-17	GENERAL CONSULTANT  AECOM AECOM Asia Co. Ltd. 9TH FLOOR, INFINITY TOWER C DLF CYBER CITY DLF PHASE II GURGHON 122002, INDIA

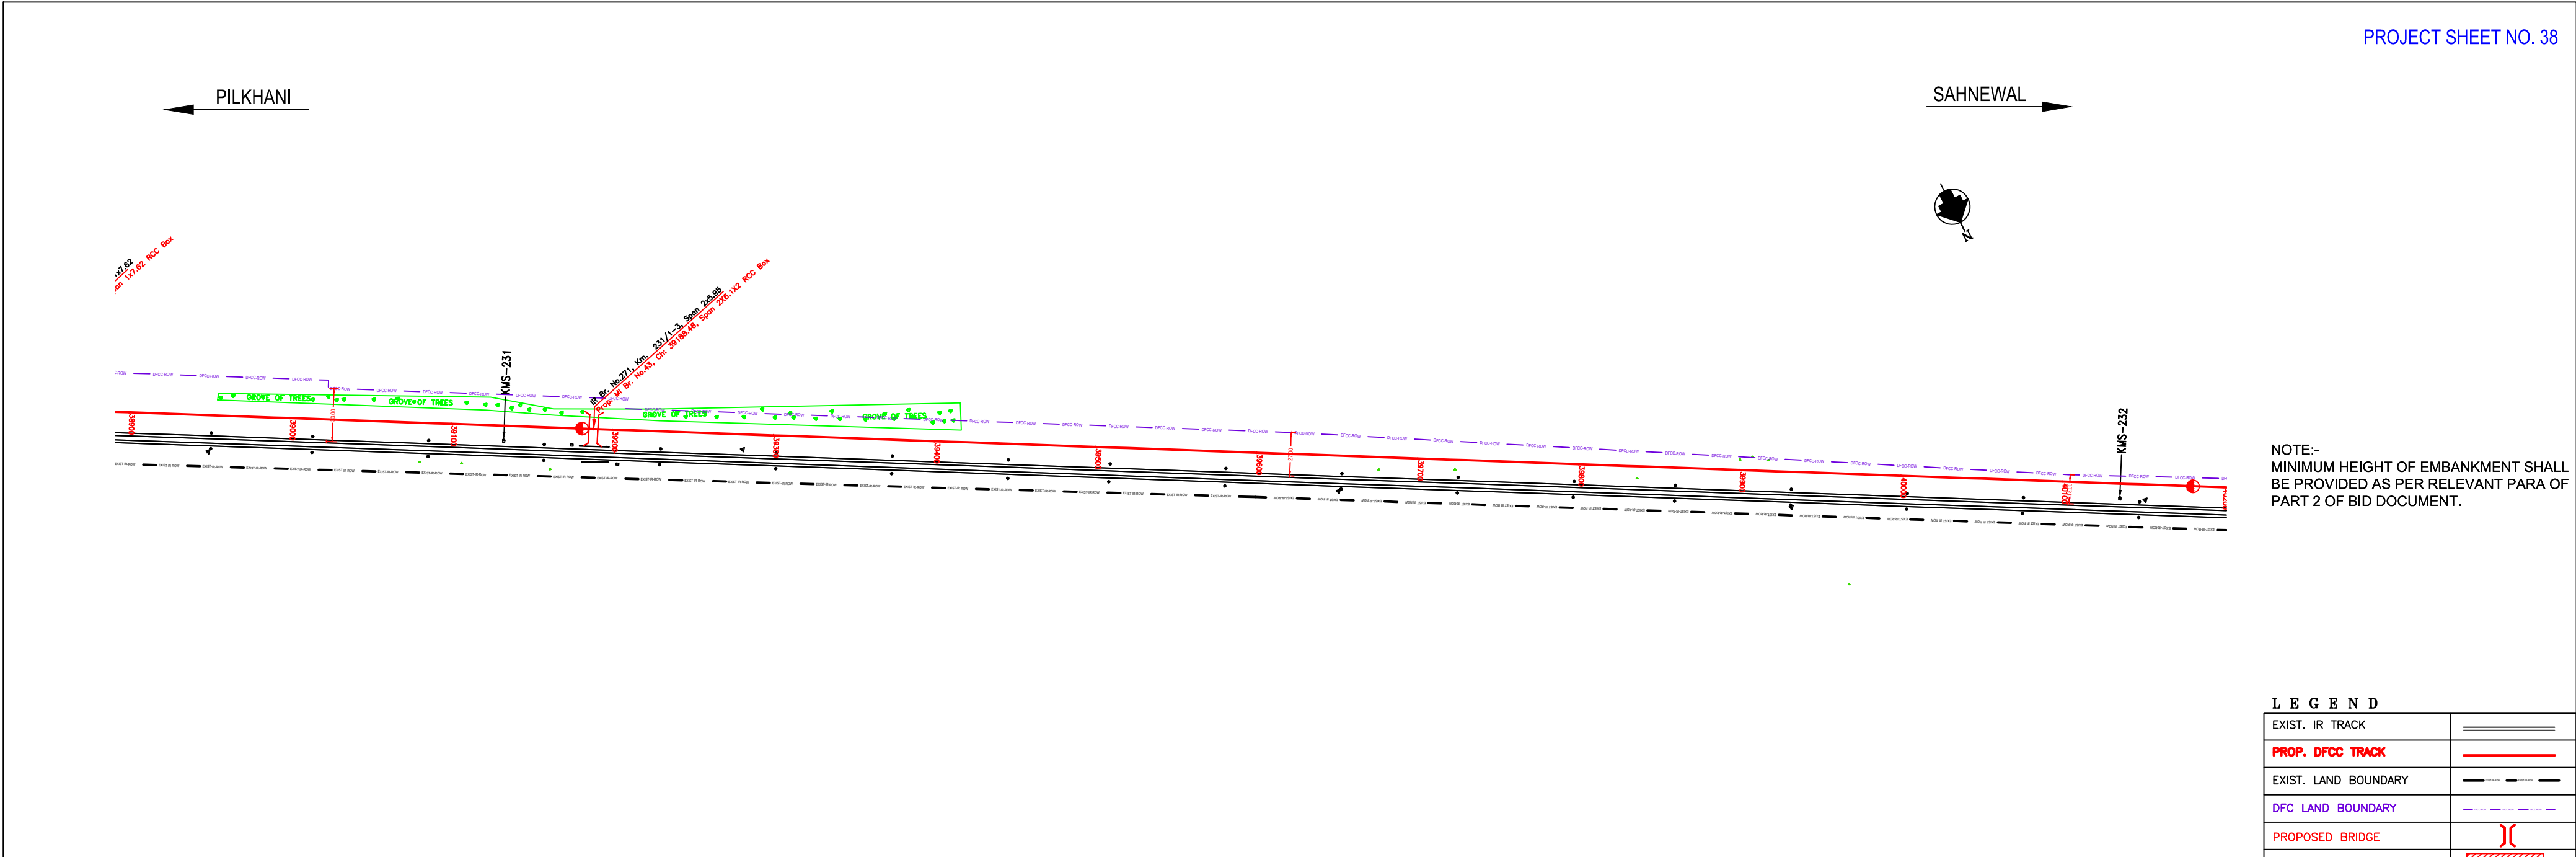

	PROP. STRUCTURE	
	EXIST. STRUCTURE	

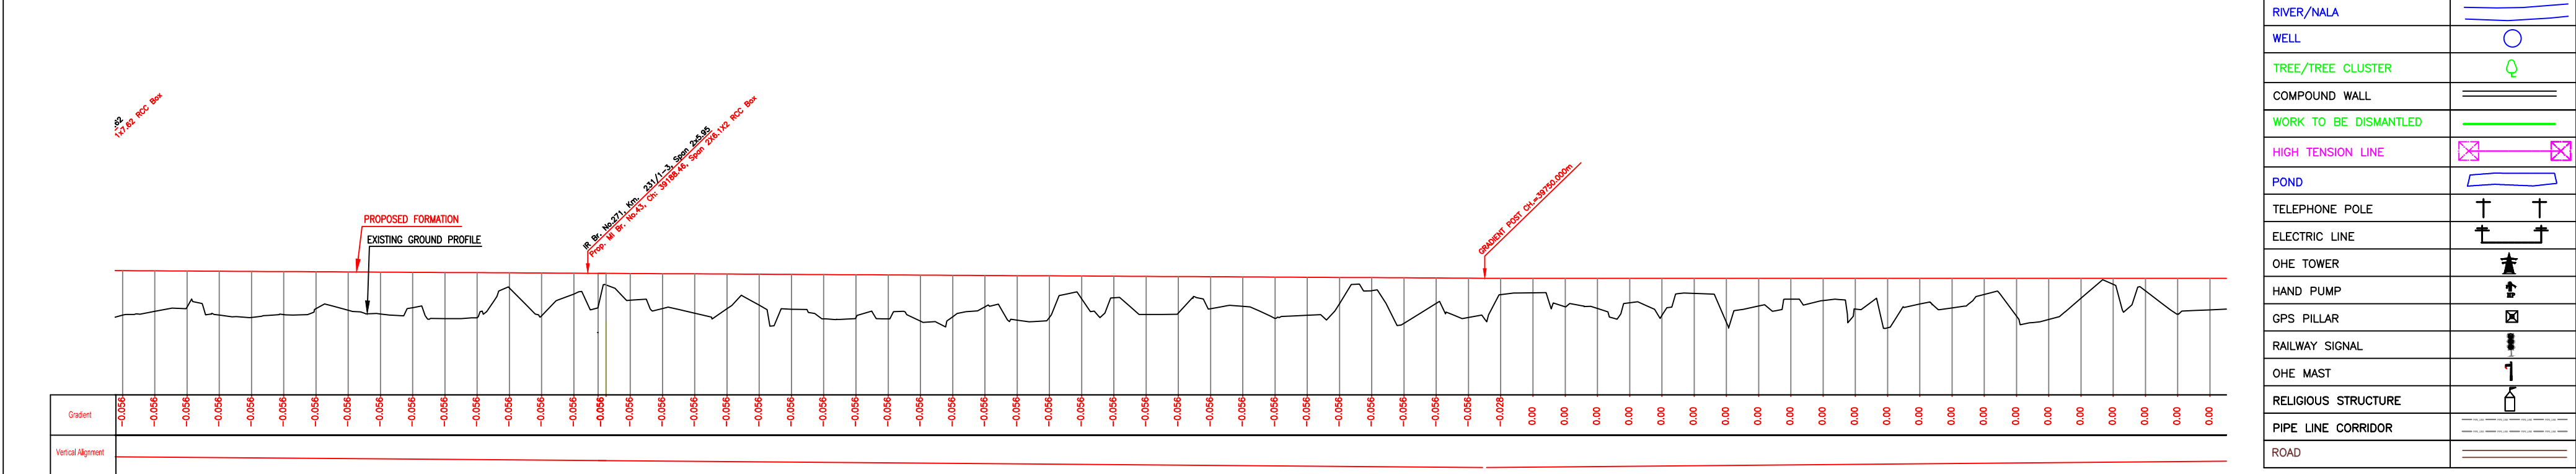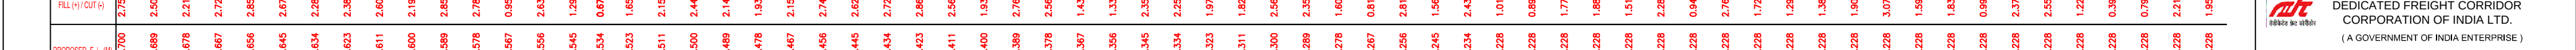
[illegible][illegible][illegible]

94	81	68	46	14	82	64	46	29	12	11	27	06	98	95	98	101	07	16	24	96	69	48	34	30	37	44	51	74	57	55	52	50	131	20	20	05	91	92	86	73	60	46	31	19	09	99	89	79	77	82	28	12	96
PROJECT	

[illegible][illegible]

Chaining (m)	38900	38920	38940	38960	38980	38990	39000	39020	39040	39060	39080	39100	39120	39140	39160	39180	39200	39220	39240	39260	39280	39300	39320	39340	39360	39380	39400	39420	39440	39460	39480	39500	39520	39540	39560	39580	39600	39620	39640	39660	39680	39700	39720	39740	39760	39780	39800	39820	39840	39860	39880	39900	39920	39940	39960	39980	40000	40020	40040	40060	40080	40100	40120	40140	40160	40180	40200
PLAN AND PROFILE (Ch 39000 to Ch 40200)	
SCALE																														SCALE																																					


SURVEY BY AECOM CONSULTING Engineers Group Ltd. E-12, 1st Floor, Okhla, New Delhi - 110020, India	GENERAL CONSULTANT AECOM AECOM Asia Co. Ltd. 8th Floor, Ministry Tower C, DLF Cyber City DLF Phase 3 Gurgaon 122002, India
--	---

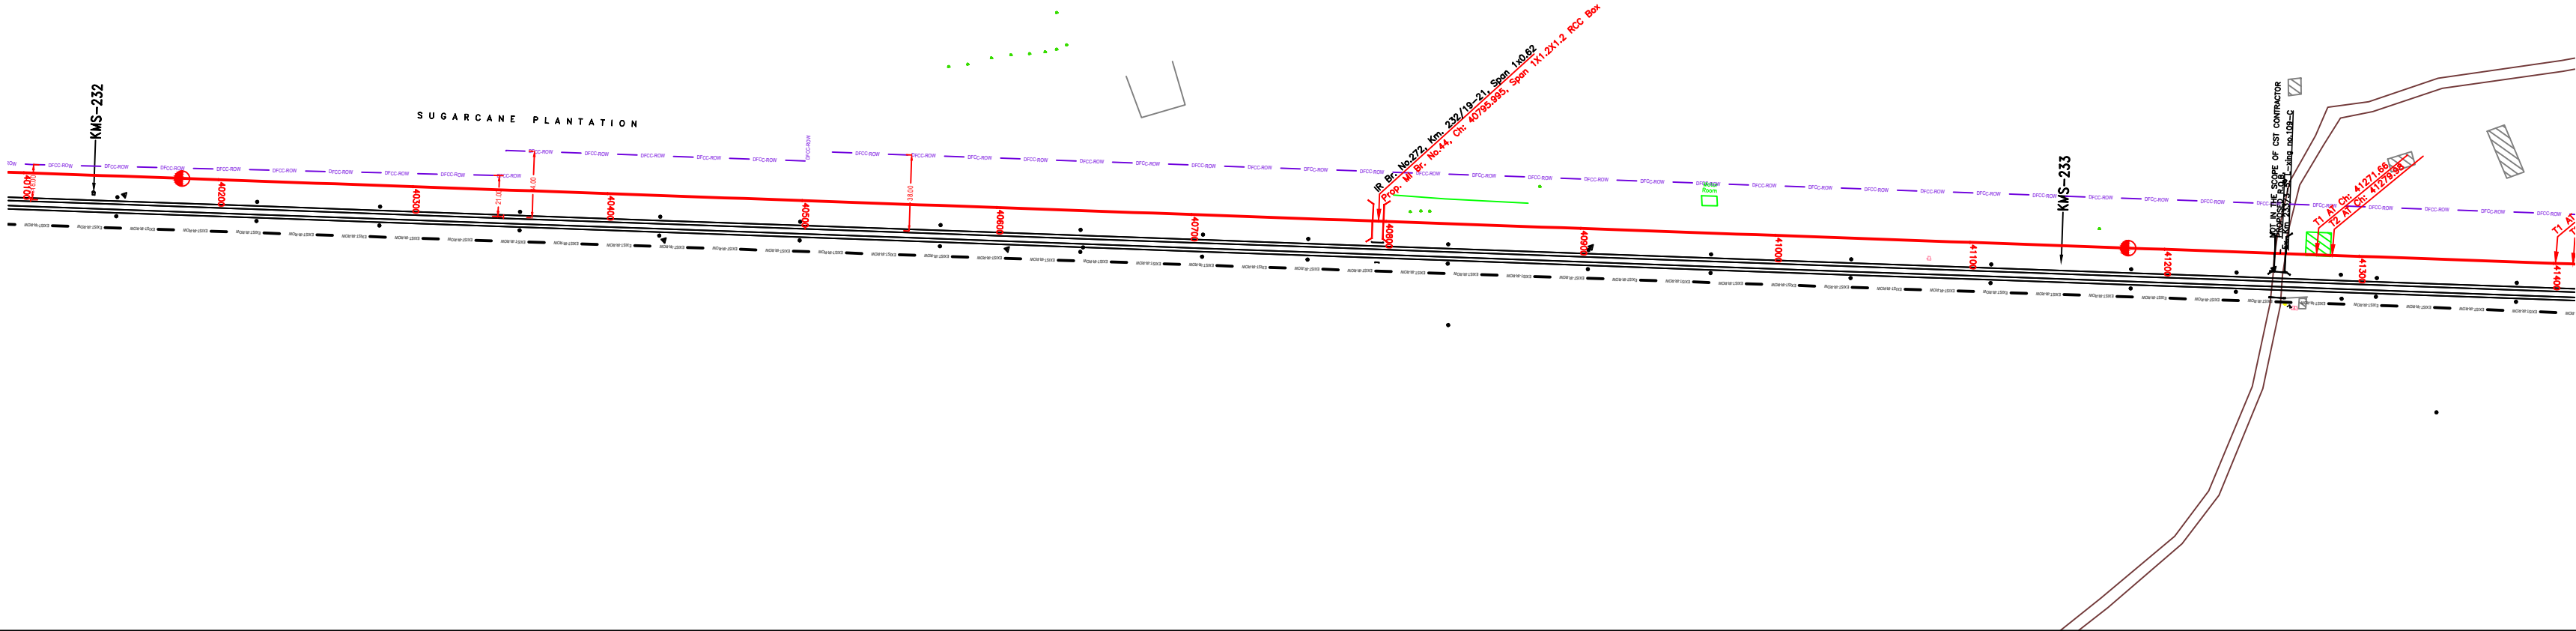

NOTE:-
MINIMUM HEIGHT OF EMBANKMENT SHALL
BE PROVIDED AS PER RELEVANT PARA OF
PART 2 OF BID DOCUMENT.

LEGEND

EXIST. IR TRACK	
PROP. DFCC TRACK	
EXIST. LAND BOUNDARY	
DFC LAND BOUNDARY	
PROPOSED BRIDGE	
PROP. STRUCTURE	
EXIST. STRUCTURE	
RIVER/NALA	
WELL	
TREE/TREE CLUSTER	
COMPOUND WALL	
WORK TO BE DISMANTLED	
HIGH TENSION LINE	
POND	
TELEPHONE POLE	
ELECTRIC LINE	
OHE TOWER	
HAND PUMP	
GPS PILLAR	
RAILWAY SIGNAL	
OHE MAST	
RELIGIOUS STRUCTURE	
PIPE LINE CORRIDOR	
ROAD	

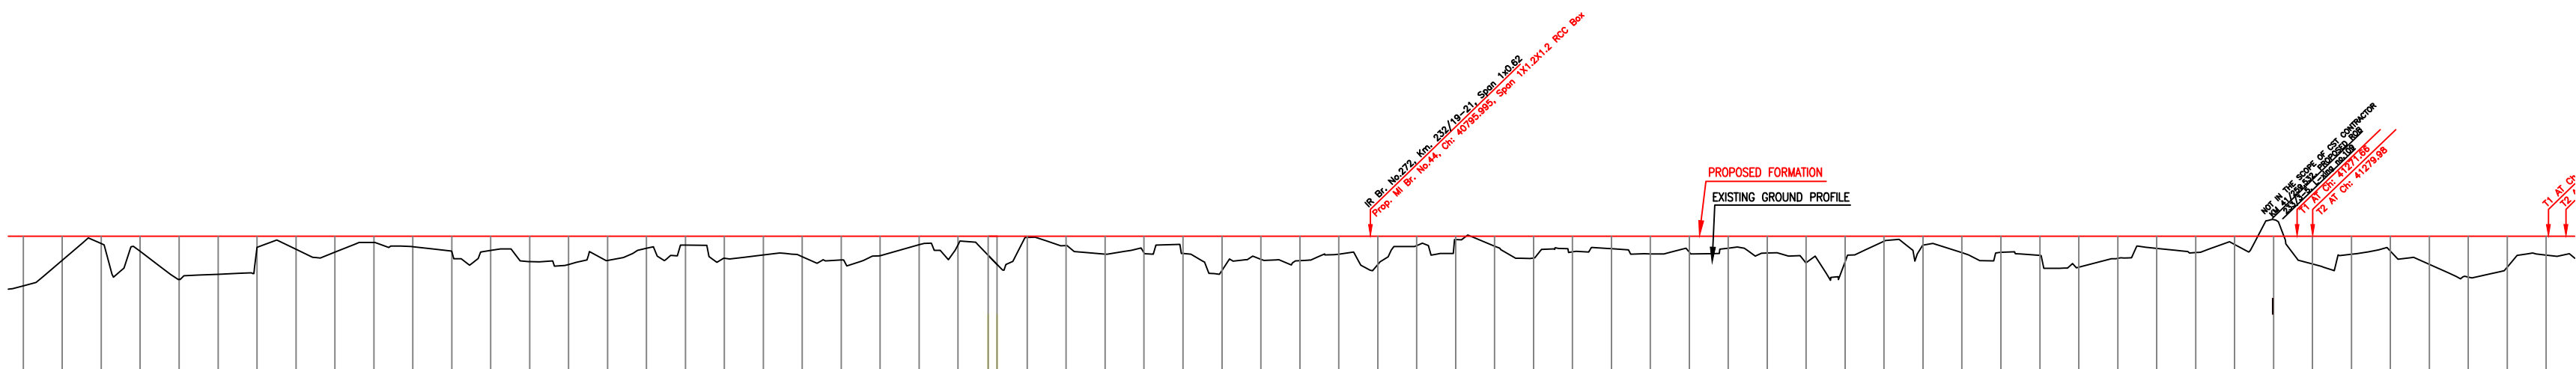[illegible]

INDICATIVE DRAWING




EASTERN CORRIDOR

SAHNEWAL TO PILKHANI
From Km 360.200 to Km 187.500

CONTRACT PACKAGE - 301

TITLE
PLAN AND PROFILE (Ch 40200 to Ch 41400)


SCALE	DRAWING NO.	
SURVEY BY	GENERAL CONSULTANT	
 CONSULTING Engineers Group Ltd. E+12,Maji Colony, Mahiya Nagar, Jaipur-17	AECOM AECOM Asia Co. Ltd. 9TH FLOOR, INFINITY TOWER C DLF CYBER CITY DLF PHASE II GURGAON 122002, INDIA	

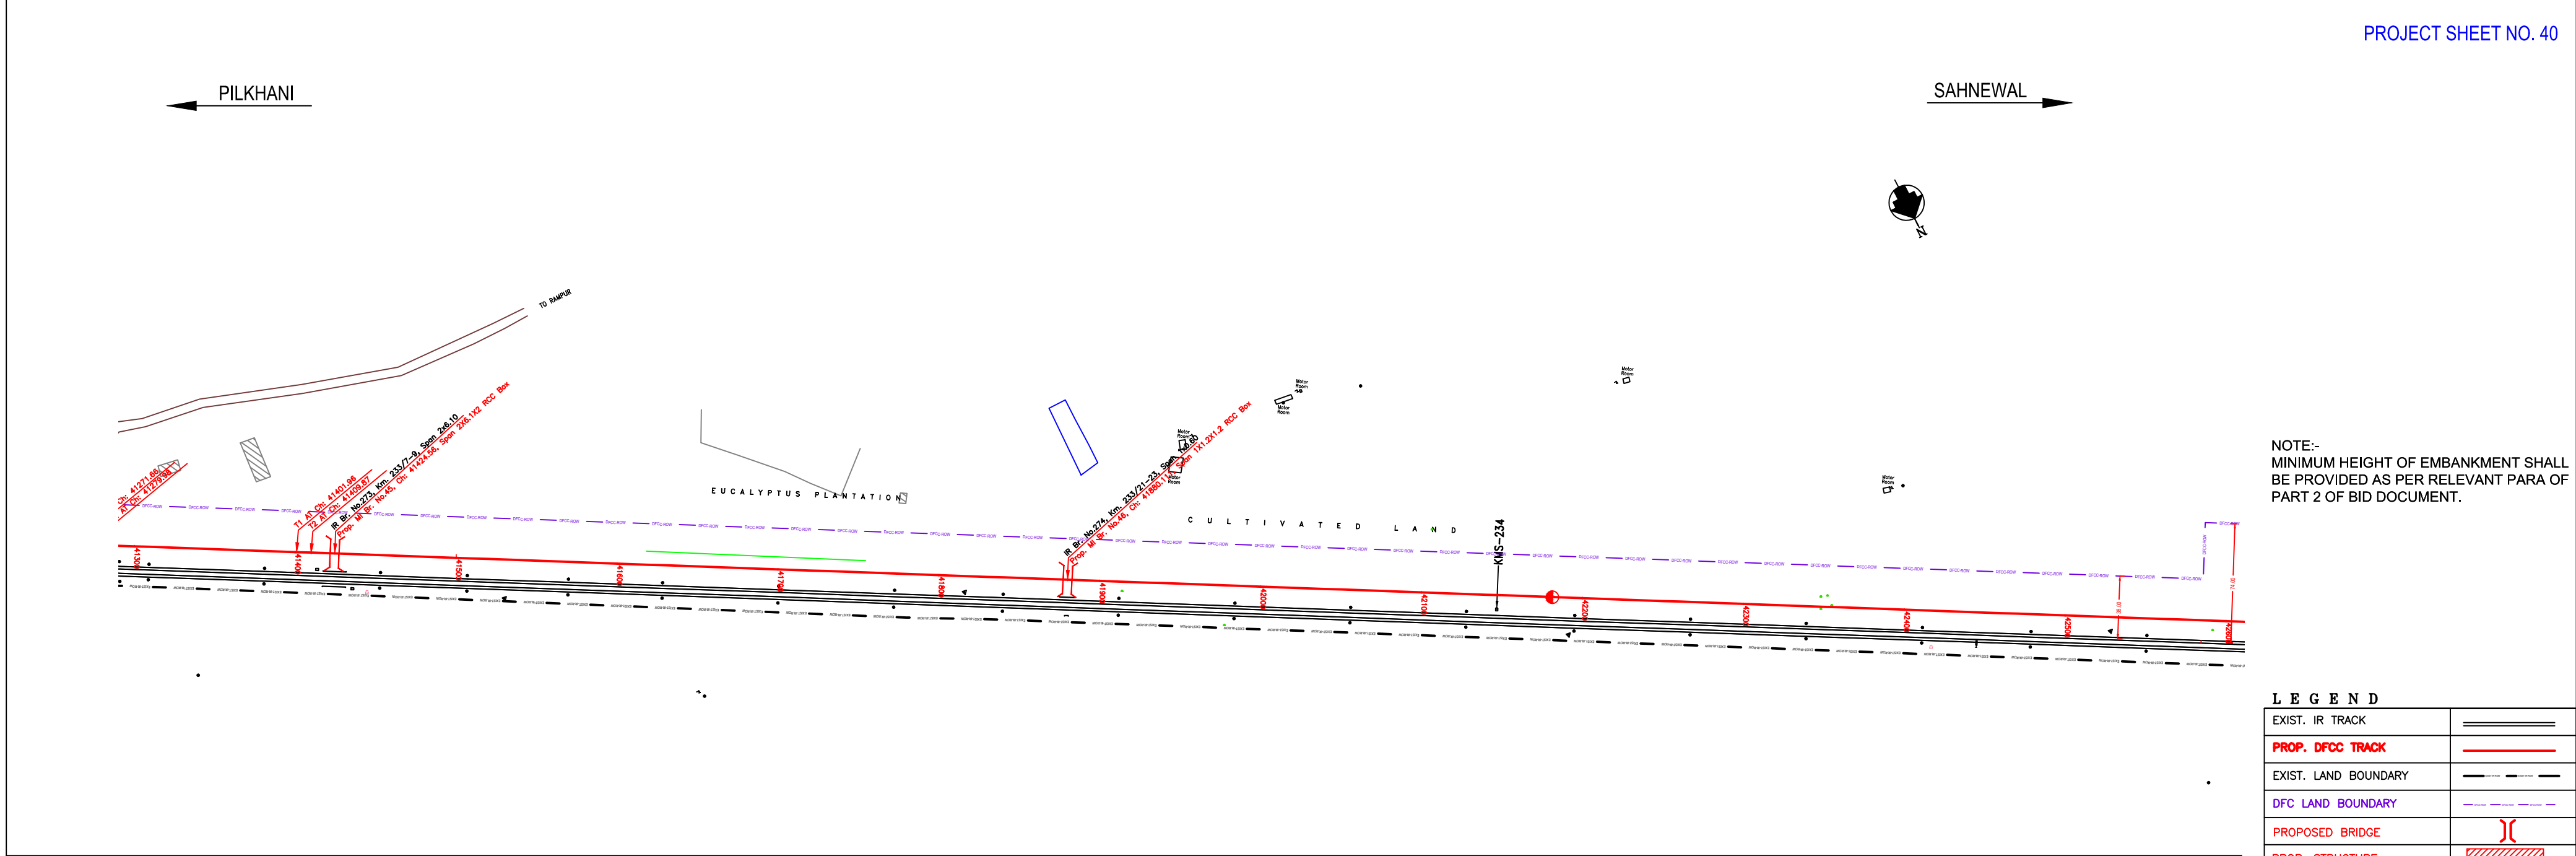


	PROP. STRUCTURE	

EXIST. STRUCTURE	
------------------	---

RIVER/NALA	
WELL	
TREE/TREE CLUSTER	
COMPOUND WALL	
WORK TO BE DISMANTLED	
HIGH TENSION LINE	
POND	
TELEPHONE POLE	
ELECTRIC LINE	
OHE TOWER	
HAND PUMP	
GPS PILLAR	
RAILWAY SIGNAL	
OHE MAST	
RELIGIOUS STRUCTURE	
PIPE LINE CORRIDOR	
ROAD	

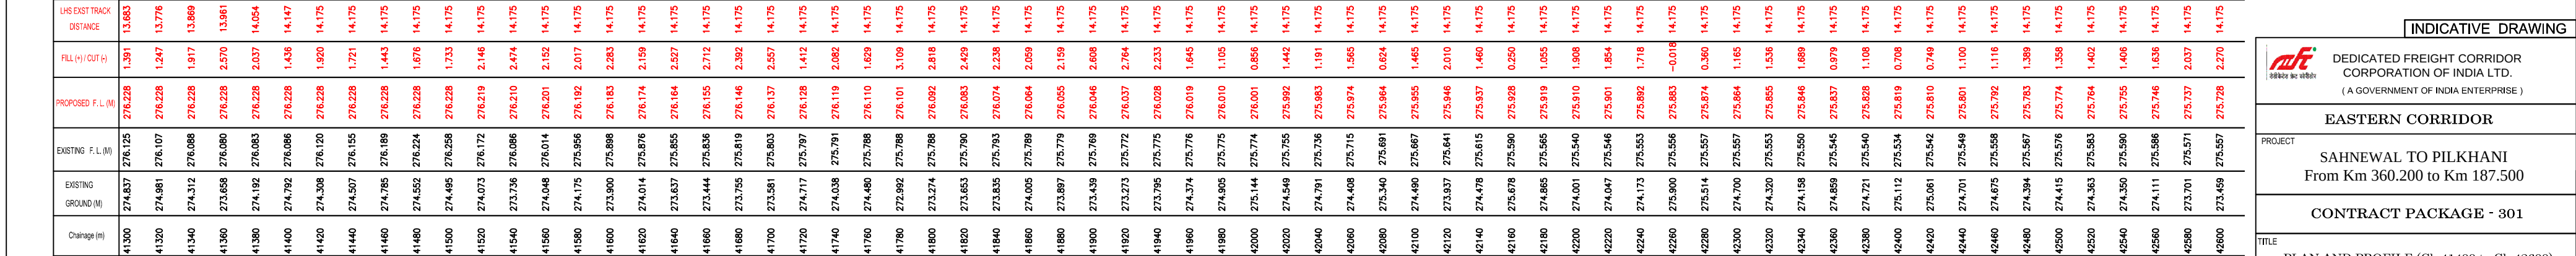


SCALE		DRAWING NO.	
 CONSULTING Engineers Group Ltd. E412, Maju Colony, Machino Nagar, Vadgaon-17		GENERAL CONSULTANT  AECOM Asia Co. Ltd. 8TH FLOOR, INFINITY TOWER 'C' DLF CYBER CITY DLF PHASE II SURROUND 122202, NEW	

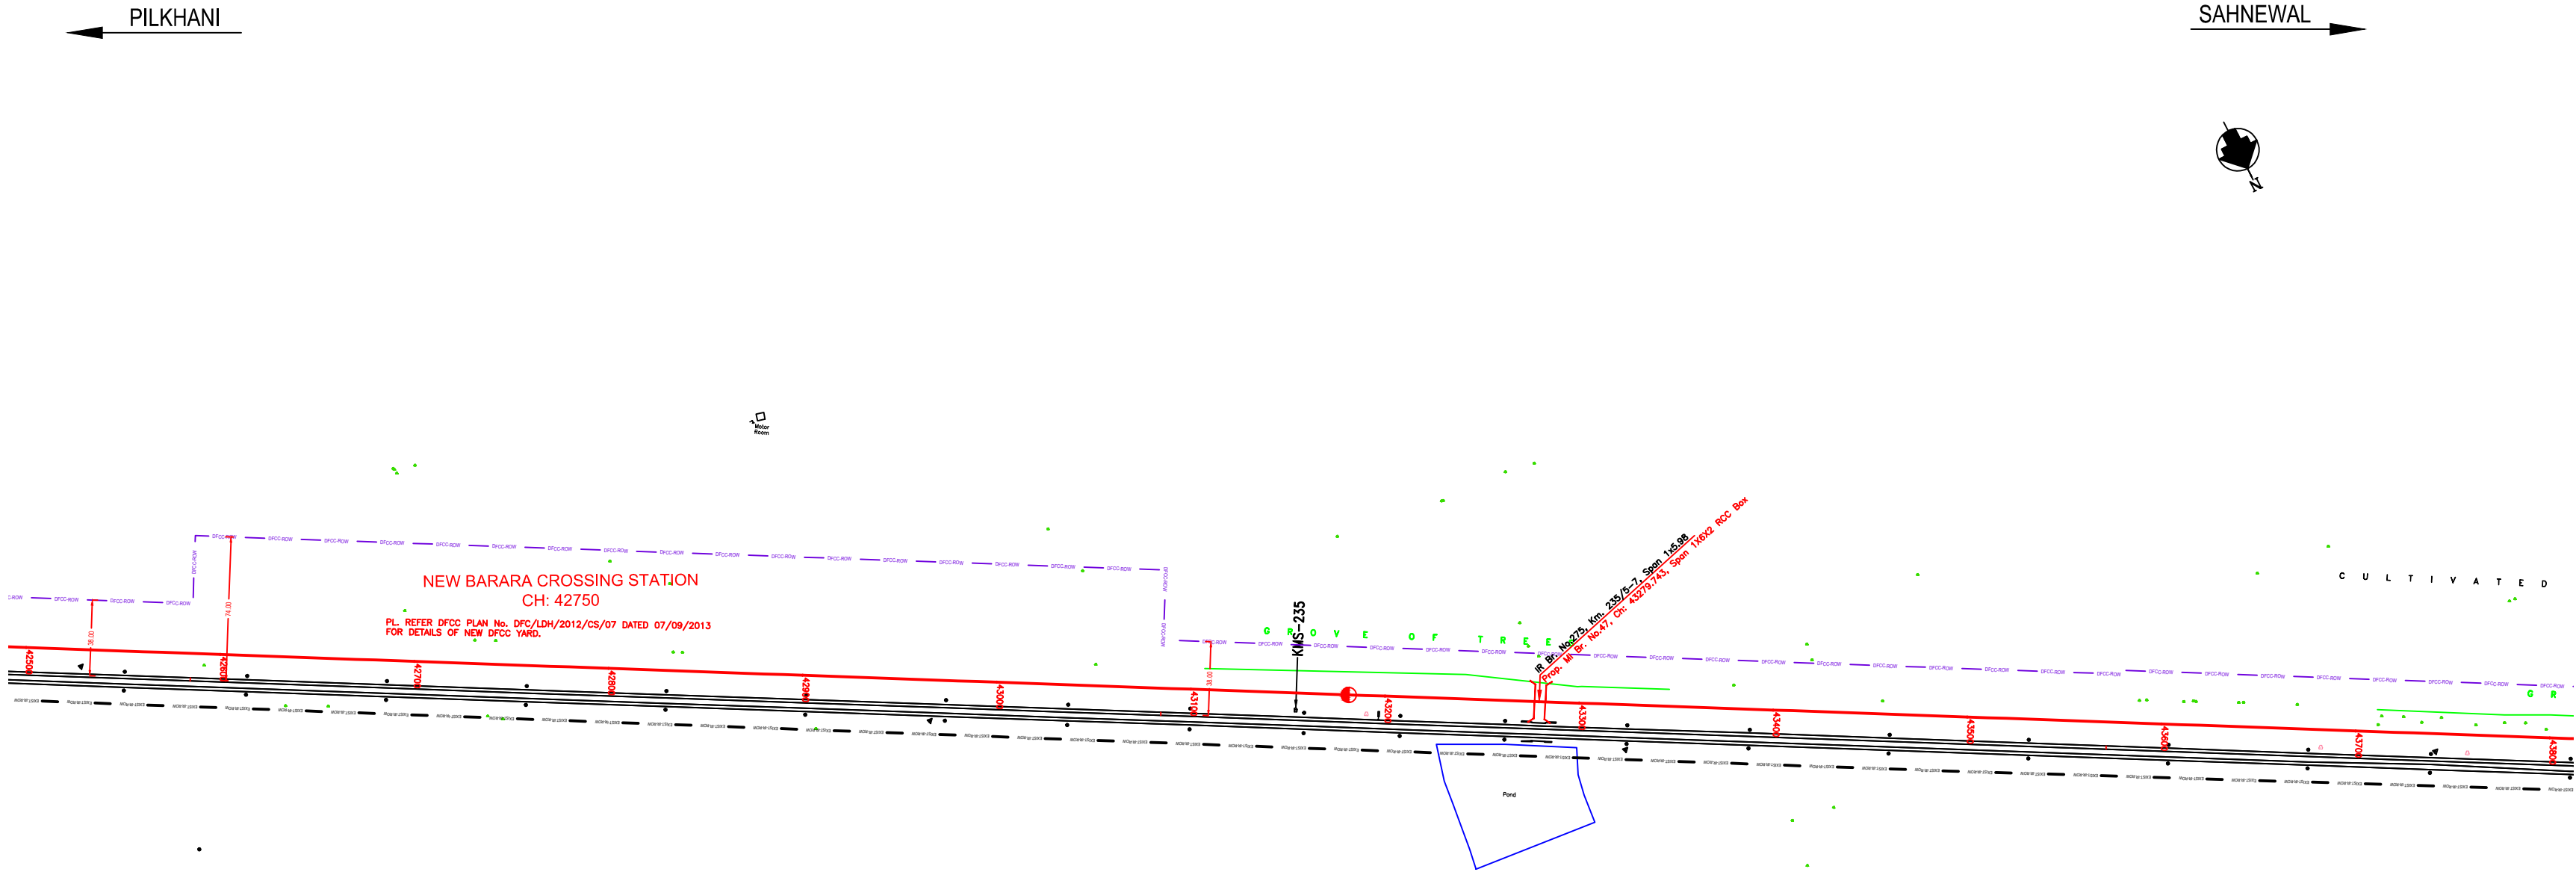

NOTE:-
MINIMUM HEIGHT OF EMBANKMENT SHALL
BE PROVIDED AS PER RELEVANT PARA OF
PART 2 OF BID DOCUMENT.

LEGEND	
EXIST. IR TRACK	
PROP. DFCC TRACK	
EXIST. LAND BOUNDARY	
DFC LAND BOUNDARY	
PROPOSED BRIDGE	
PROP. STRUCTURE	
EXIST. STRUCTURE	
RIVER/NALA	
WELL	
TREE/TREE CLUSTER	
COMPOUND WALL	
WORK TO BE DISMANTLED	
HIGH TENSION LINE	
POND	
TELEPHONE POLE	
ELECTRIC LINE	
OHE TOWER	
HAND PUMP	
GPS PILLAR	
RAILWAY SIGNAL	
OHE MAST	
RELIGIOUS STRUCTURE	
PIPE LINE CORRIDOR	
ROAD	

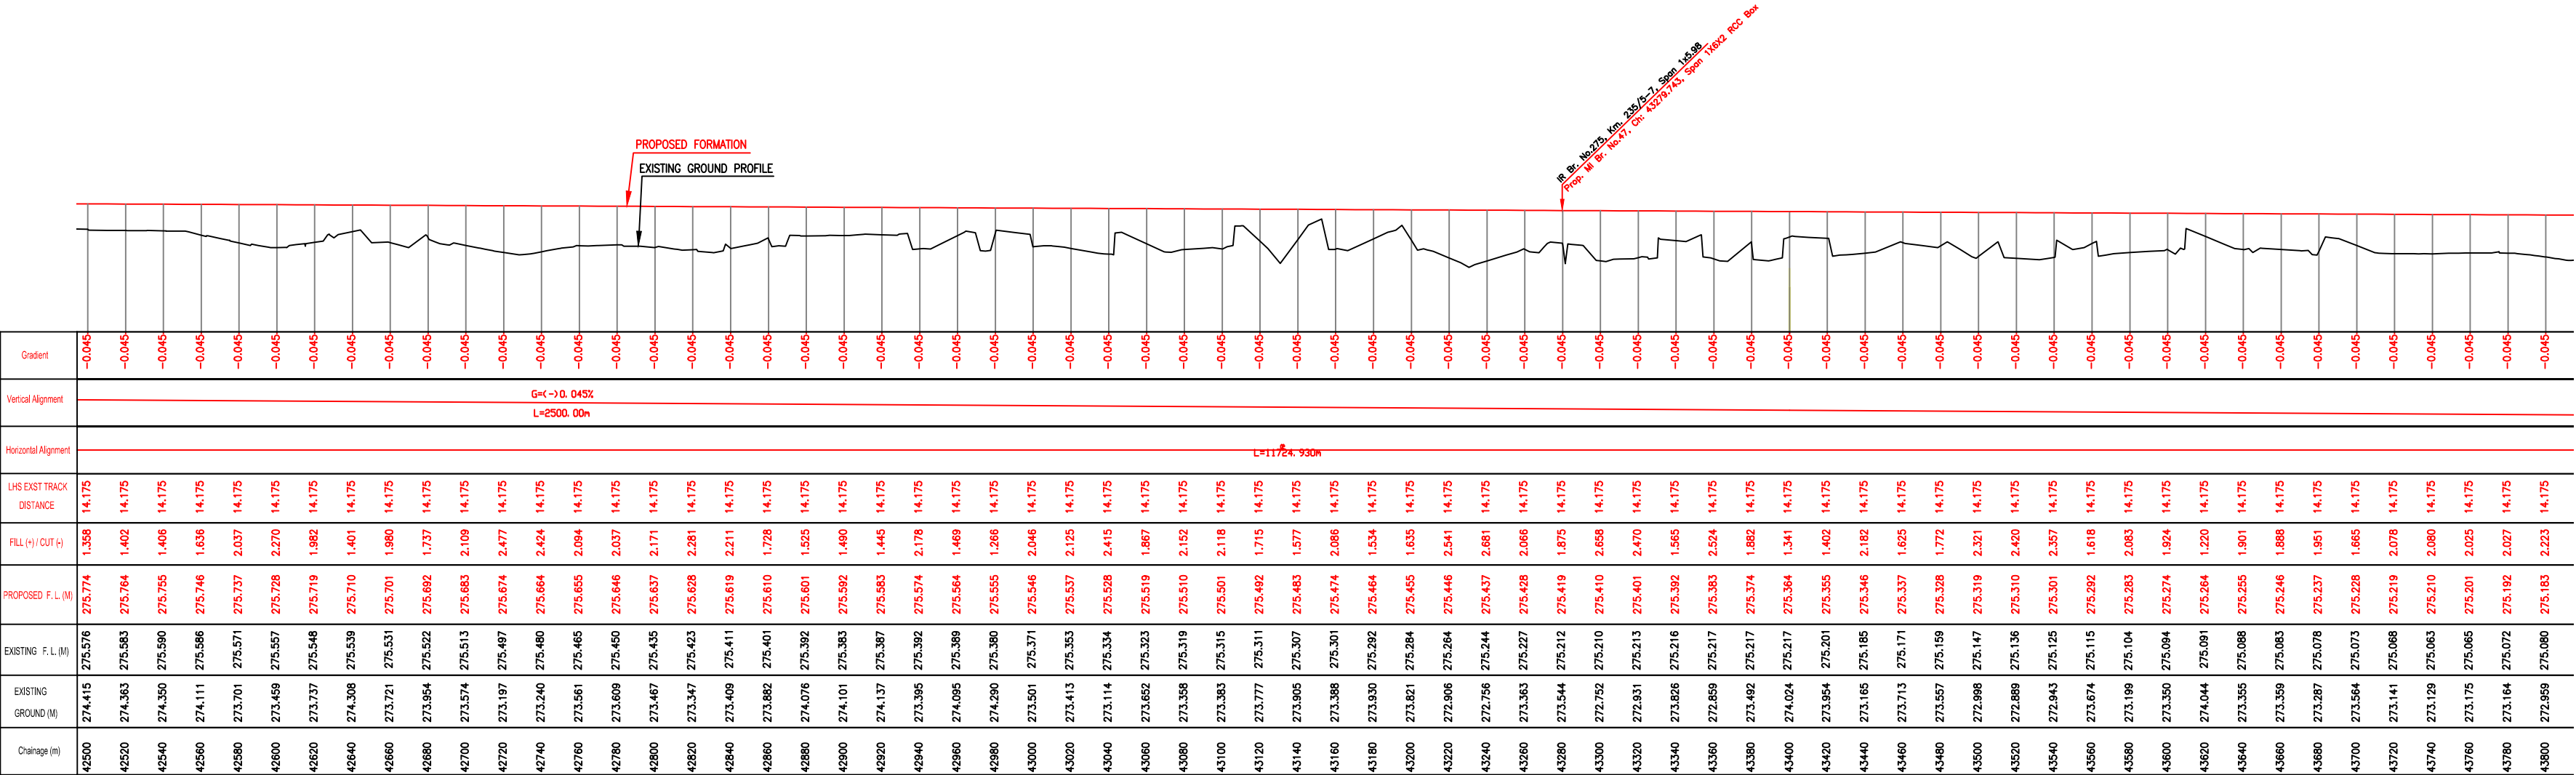

INDICATIVE DRAWING

DEDICATED FREIGHT CORRIDOR
CORPORATION OF INDIA LTD.
(A GOVERNMENT OF INDIA ENTERPRISE)

EASTERN CORRIDOR


SAHNEWAL TO PILKHANI
From Km 360.200 to Km 187.500

CONTRACT PACKAGE - 301

TITLE
PLAN AND PROFILE (Ch 42600 to Ch 43800)

SCALE
SURVEY BY
CONSULTING
Engineers Group Ltd.
E-12345678
Maharaja Nagar, Jaipur-302017

DRAWING NO.
GENERAL CONSULTANT
AECOM
AECOM Asia Co. Ltd.
9TH FLOOR, INFINITY TOWER C DLF CYBER CITY
DLF PHASE II GURGAON 122002, INDIA

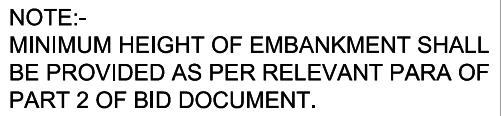

Station	Chsgrae (m)	EXISTING GROUND (M)	PROPOSED F. L. (M)	FILL (+) / CUT (-)	LHS EXIST TRACK DISTANCE	Horizontal Alignment	Vertical Alignment	Gradient
43700	273.564	273.073	275.228	1.665	14.175			-0.045
43720	273.141	275.068	275.219	2.078	14.175			-0.045
43740	273.129	275.063	275.210	2.080	14.175			-0.045
43760	273.175	275.065	275.201	2.025	14.175			-0.045
43780	273.164	275.072	275.192	2.027	14.175			-0.045
43800	272.959	275.080	275.183	2.223	14.175			-0.045
43820	273.152	275.086	275.174	2.021	14.175			-0.045
43840	273.298	275.091	275.164	1.866	14.175			-0.045
43860	273.012	275.098	275.155	2.144	14.175			-0.045
43880	272.965	275.106	275.146	2.181	14.175			-0.045
43900	273.588	275.114	275.137	1.570	14.175			-0.045
43920	272.891	275.128	275.128	2.237	14.175			-0.045
43940	273.647	275.142	275.119	1.473	14.174			-0.045
43960	273.205	275.148	275.110	1.904	14.052			-0.045
43980	272.983	275.145	275.101	2.118	13.864			-0.045
44000	273.403	275.142	275.092	1.899	13.676			-0.045
44020	274.388	275.139	275.078	0.691	13.488			-0.067
44040	273.800	275.136	275.065	1.265	13.301			-0.067
44060	273.479	275.137	275.052	1.572	13.113			-0.067
44080	273.522	275.141	275.038	1.516	12.925			-0.067
44100	273.495	275.135	275.025	1.531	12.782			-0.067
44120	273.477	275.119	275.012	1.534	12.782			-0.067
44140	273.524	275.103	274.998	1.474	12.782			-0.067
44160	273.852	275.110	274.985	1.134	12.782			-0.067
44180	273.391	275.141	274.972	1.580	12.782			-0.067
44200	273.087	275.171	274.958	1.872	12.782			-0.067
44220	272.699	275.165	274.945	2.247	12.782			-0.067
44240	273.009	275.159	274.932	1.923	12.782			-0.067
44260	273.512	275.142	274.918	1.408	12.782			-0.067
44280	273.544	275.113	274.905	1.361	12.782			-0.067
44300	272.531	275.085	274.892	2.360	12.782			-0.067
44320	272.838	275.057	274.878	2.040	12.782			-0.067
44340	272.309	275.030	274.865	2.556	12.782			-0.067
44360	272.912	275.019	274.852	1.940	12.782			-0.067
44380	274.320	275.025	274.838	0.519	12.782			-0.067
44400	274.019	275.031	274.825	0.868	12.782			-0.067
44420	274.958	275.024	274.812	-0.148	12.782			-0.067
44440	274.430	275.011	274.798	0.368	12.756			-0.067
44460	274.823	274.984	274.785	-0.037	12.721			-0.067
44480	274.769	274.949	274.772	0.003	12.695			-0.067
44500	272.684	274.915	274.758	-0.157	12.669			-0.067
44520	272.515	274.886	274.745	-0.141	13.107			-0.067
44540	271.652	274.859	274.732	-0.127	13.633			-0.067
44560	272.53	274.838	274.718	-0.120	14.283			-0.067
44580	271.933	274.821	274.705	-0.116	14.933			-0.067
44600	272.286	274.805	274.692	-0.113	15.584			-0.067
44620	272.294	274.780	274.678	-0.102	16.234			-0.067
44640	272.174	274.755	274.665	-0.090	16.884			-0.067
44660	272.371	274.724	274.652	-0.072	17.534			-0.067
44680	272.364	274.688	274.638	-0.050	18.185			-0.067
44700	272.33	274.652	274.625	-0.027	18.835			-0.067
44720	272.471	274.622	274.612	-0.010	19.485			-0.067
44740	272.839	274.592	274.598	0.006	20.137			-0.067
44760	272.417	274.576	274.592	0.016	20.799			-0.067
44780	272.26	274.574	274.592	0.018	21.462			-0.067
44800	272.69	274.572	274.592	0.020	22.043			-0.067
44820	272.357	274.577	274.592	0.015	22.398			-0.067
44840	272.289	274.582	274.592	0.010	22.525			-0.067
44860	272.448	274.584	274.592	0.008	22.525			-0.067
44880	272.594	274.593	274.592	0.009	22.525			-0.067
44900	272.38	274.582	274.592	0.010	22.525			-0.067
44920	272.235	274.570	274.592	0.022	22.525			-0.067
44940	272.422	274.557	274.592	0.035	22.525			-0.067
44960	272.218	274.549	274.592	0.043	22.525			-0.067
44980	272.411	274.545	274.592	0.047	22.525			-0.067
45000	272.898	274.541	274.592	0.051	22.525			-0.067


 **DEDICATED FREIGHT CORRIDOR
CORPORATION OF INDIA LTD.**
(A GOVERNMENT OF INDIA ENTERPRISE)

PROJECT

SAHNEWAL TO PILKHANI
From Km 360.200 to Km 187.500


PLAN AND PROFILE (Ch 43800 to Ch 45000)

SALE	DRAWING NO.	
SURVEY BY	GENERAL CONSULTANT	
 CONSULTING Engineers Group Ltd. E+12,Maj Colony, Mahya Nagar, Jaipur+17	AECOM AECOM Asia Co. Ltd. 9TH FLOOR, INFINITY TOWER C DLF CYBER CITY DLF PHASE II GURGAON 122002, INDIA	

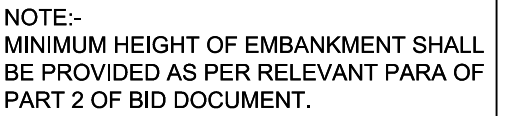


		INDICATIVE DRAWING	
		DEDICATED FREIGHT CORRIDOR CORPORATION OF INDIA LTD. (A GOVERNMENT OF INDIA ENTERPRISE)	
EASTERN CORRIDOR			
SAHNEWAL TO PILKHANI From Km 360.200 to Km 187.500			
CONTRACT PACKAGE - 301			
PLAN AND PROFILE (Ch 45000 to Ch 46200)			
SCALE DRAWING NO.	GENERAL CONSULTANT AECOM AECOM Asia Co. Ltd. 8/F FLOOR, HENRIY TOWER C BUI CHYER CITY DUF PHASE II GURGAON 122002, NEWA		
DESIGNED BY CONSULTING Engineers Group Ltd. 6/152/302, 3rd Floor, Madhya Nagar, Gurgaon-17			



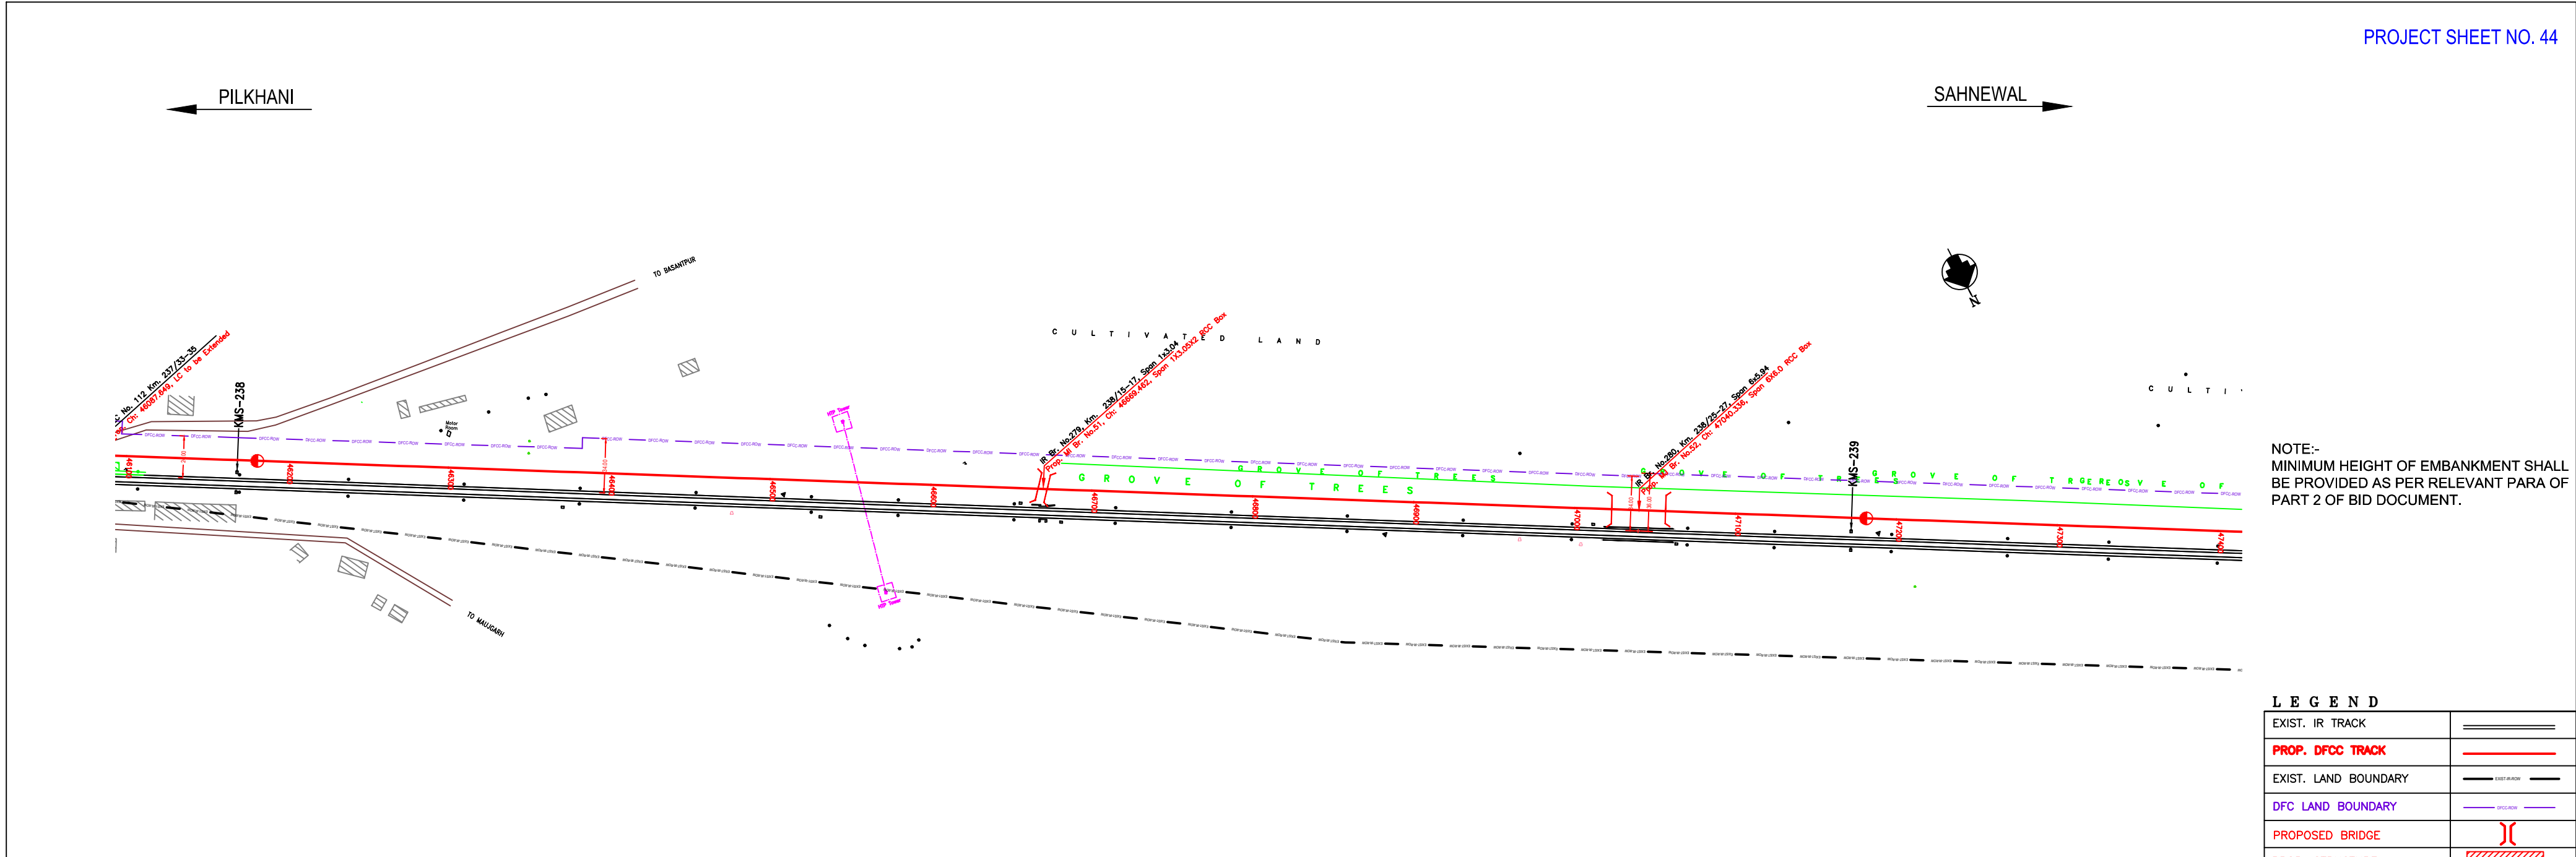

	PROP. STRUCTURE	

EXIST. STRUCTURE	
RIVER/NALA	
WELL	
TREE/TREE CLUSTER	
COMPOUND WALL	
WORK TO BE DISMANLED	
HIGH TENSION LINE	
POND	
TELEPHONE POLE	
ELECTRIC LINE	
OHE TOWER	
HAND PUMP	
GPS PILLAR	
RAILWAY SIGNAL	
OHE MAST	
RELIGIOUS STRUCTURE	
PIPE LINE CORRIDOR	
ROAD	


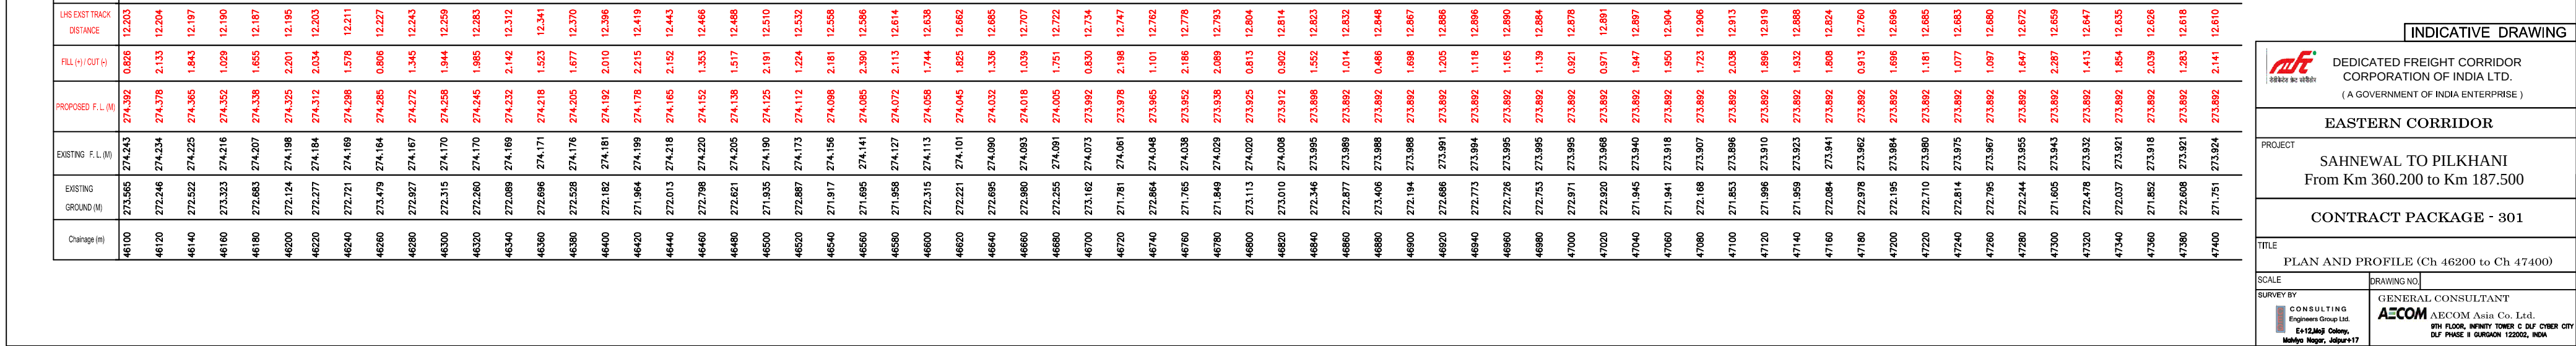




NOTE:-
MINIMUM HEIGHT OF EMBANKMENT SHALL
BE PROVIDED AS PER RELEVANT PARA OF
PART 2 OF BID DOCUMENT.

LEGEND

EXIST. IR TRACK	
PROP. DFCC TRACK	
EXIST. LAND BOUNDARY	
DFC LAND BOUNDARY	
PROPOSED BRIDGE	
PROP. STRUCTURE	
EXIST. STRUCTURE	
RIVER/NALA	
WELL	
TREE/TREE CLUSTER	
COMPOUND WALL	
WORK TO BE DISMANTLED	
HIGH TENSION LINE	
POND	
TELEPHONE POLE	
ELECTRIC LINE	
OHE TOWER	
HAND PUMP	
GPS PILLAR	
RAILWAY SIGNAL	
OHE MAST	
RAILWAY STRUCTURE	
PIPE LINE CORRIDOR	
ROAD	

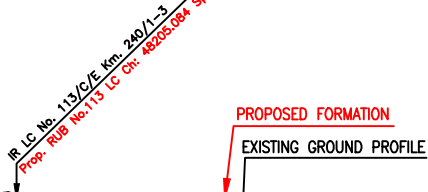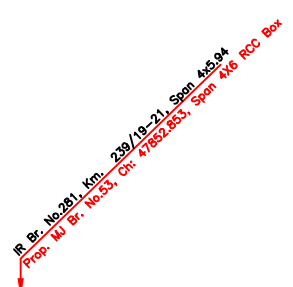

Gradient	Vertical Alignment		Horizontal Alignment		LHS EXIST TRACK DISTANCE	RHS EXIST TRACK DISTANCE	FILL (+) / CUT (-)	PROPOSED F. L. (m)	EXISTING F. L. (m)	EXISTING GROUND (m)	Chaining (m)
47300	271.605	273.943	273.982	2.267	12.659						
47320	272.478	273.932	273.982	1.413	12.647						
47340	272.037	273.921	273.982	1.854	12.635						
47360	271.652	273.918	273.982	2.039	12.628						
47380	272.608	273.921	273.982	1.283	12.618						
47400	271.751	273.924	273.982	2.141	12.610						
47420	272.402	273.923	273.982	1.489	12.607						
47440	271.753	273.922	273.982	2.138	12.604						
47460	272.579	273.921	273.982	1.313	12.601						
47480	271.528	273.918	273.982	2.363	12.598						
47500	271.658	273.916	273.982	2.233	12.595						
47520	271.664	273.912	273.982	2.228	12.593						
47540	271.757	273.909	273.982	2.135	12.590						
47560	272.051	273.911	273.982	1.841	12.541						
47580	272.882	273.908	273.982	1.609	12.535						
47700	271.341	273.846	273.982	2.550	12.531						
47800	271.794	273.869	273.982	2.088	12.561						
47820	271.121	273.836	273.982	2.771	12.526						
47840	271.766	273.807	273.982	2.126	12.494						
47860	272.028	273.811	273.982	1.865	12.502						
47880	271.946	273.814	273.982	1.945	12.505						
47900	271.688	273.817	273.982	2.083	12.504						
47920	271.714	273.811	273.982	2.177	12.485						
47940	271.722	273.804	273.982	2.170	12.464						
47960	272.091	273.801	273.982	1.800	12.443						
47980	271.656	273.802	273.982	2.236	12.426						
48000	271.642	273.803	273.982	2.249	12.419						
48020	271.753	273.810	273.982	2.138	12.413						
48040	272.075	273.817	273.982	1.817	12.406						
48060	272.003	273.822	273.982	1.889	12.393						
48080	271.912	273.825	273.982	2.079	12.374						
48100	272.108	273.827	273.982	1.783	12.355						
48120	271.709	273.839	273.982	2.183	12.346						
48140	271.669	273.852	273.982	2.222	12.365						
48160	272.159	273.863	273.982	1.733	12.384						
48180	272.317	273.872	273.982	1.575	12.403						
48200	274.142	273.881	273.982	-0.251	12.403						
48220	272.833	273.874	273.982	1.059	12.397						
48240	271.578	273.867	273.982	2.314	12.391						
48260	271.388	273.863	273.982	2.504	12.386						
48280	271.399	273.860	273.982	2.483	12.392						
48300	272.162	273.858	273.982	1.790	12.397						
48320	271.357	273.856	273.982	2.534	12.403						
48340	272.278	273.855	273.982	1.613	12.395						
48360	271.338	273.853	273.982	2.556	12.372						
48380	271.666	273.851	273.982	2.026	12.348						
48400	271.450	273.848	273.982	2.441	12.325						
48420	271.730	273.836	273.982	2.161	12.316						
48440	271.580	273.823	273.982	2.311	12.310						
48460	272.546	273.815	273.982	1.345	12.303						
48480	272.964	273.813	273.982	0.937	12.278						
48500	272.462	273.811	273.982	1.429	12.225						
48520	272.977	273.817	273.982	0.914	12.174						
48540	272.165	273.822	273.982	1.727	12.139						
48560	272.233	273.828	273.982	1.658	12.131						
48580	271.772	273.835	273.982	2.119	12.124						
48600	271.495	273.841	273.982	2.397	12.116						

INDICATIVE DRAWING



DEDICATED FREIGHT CORRIDOR
CORPORATION OF INDIA LTD.
(A GOVERNMENT OF INDIA ENTERPRISE)

EASTERN CORRIDOR

PROJECT


SAHNEWAL TO PILKHANI

From Km 360.200 to Km 187.500

CONTRACT PACKAGE - 301


PLAN AND PROFILE (Ch 47400 to Ch 48600)

SCALE	DRAWING NO.	
SURVEY BY	GENERAL CONSULTANT	
 CONSULTING Engineers Group Ltd. E+12,Moj Colony, Mahyva Nagar, Jaipur-17	AECOM AECOM Asia Co. Ltd. 9TH FLOOR, INFINITY TOWER C DLF CYBER C DLF PHASE II GURGAON 122002, INDIA	

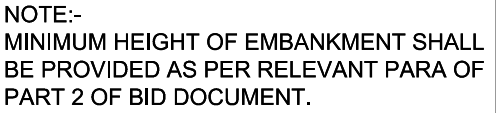

 M.S.E. MEMBER OF IASRI	INDICATIVE DRAWING
DEDICATED FREIGHT CORRIDOR CORPORATION OF INDIA LTD. (A GOVERNMENT OF INDIA ENTERPRISE)	
EASTERN CORRIDOR	
SAHNEWAL TO PILKHAHI	
From Km 360.200 to Km 187.500	
CONTRACT PACKAGE - 301	
PLAN AND PROFILE (Ch 48600 to Ch 49800)	
DRAWING NO.	
PREPARED BY  CONSULTING Engineers Group Ltd. E-112/362 Gole Market Mayapuri Nagar, Jaipur-302007	GENERAL CONSULTANT  AECOM Asian Co. Ltd. 8TH FLOOR, INFINITY TOWER C, 2nd CROSS CITY DLF PHASE 3 GURGAON 122002, INDIA

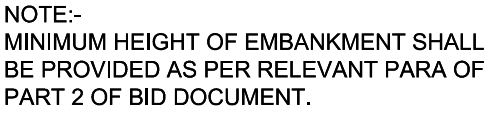

INDICATIVE DRAWINGEASTERN CORRIDOR

CONTRACT PACKAGE - 301


SCALE	DRAWING NO.
-------	-------------

KEY BY

CONSULTING
Engineers Group Ltd.
E+12, Moji Colony,
Mahiya Nagar, Jaipur+17

GENERAL CONSULTANT

AECOM AECOM Asia Co. Ltd.
9TH FLOOR, INFINITY TOWER C DLF CYBER CITY
DLF PHASE II GURGAON 122002, INDIA

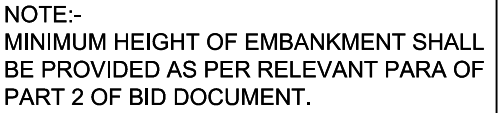

INDICATIVE DRAWING




SAHNEWAL TO PILKHANI
From Km 360.200 to Km 187.500

CONTRACT PACKAGE - 301

TITLE	PLAN AND PROFILE (Ch 51000 to Ch 52200)
-------	---


SCALE	DRAWING NO.	
SURVEY BY	GENERAL CONSULTANT	
 CONSULTING Engineers Group Ltd. E+12, Mejs Colony, Mahesh Nagar, Jalandhar-17	 AECOM AECOM Asia Co. Ltd. 9TH FLOOR, INFINITY TOWER C DLF CYBER CITY DLF PHASE II GURGAON 122002, INDIA	

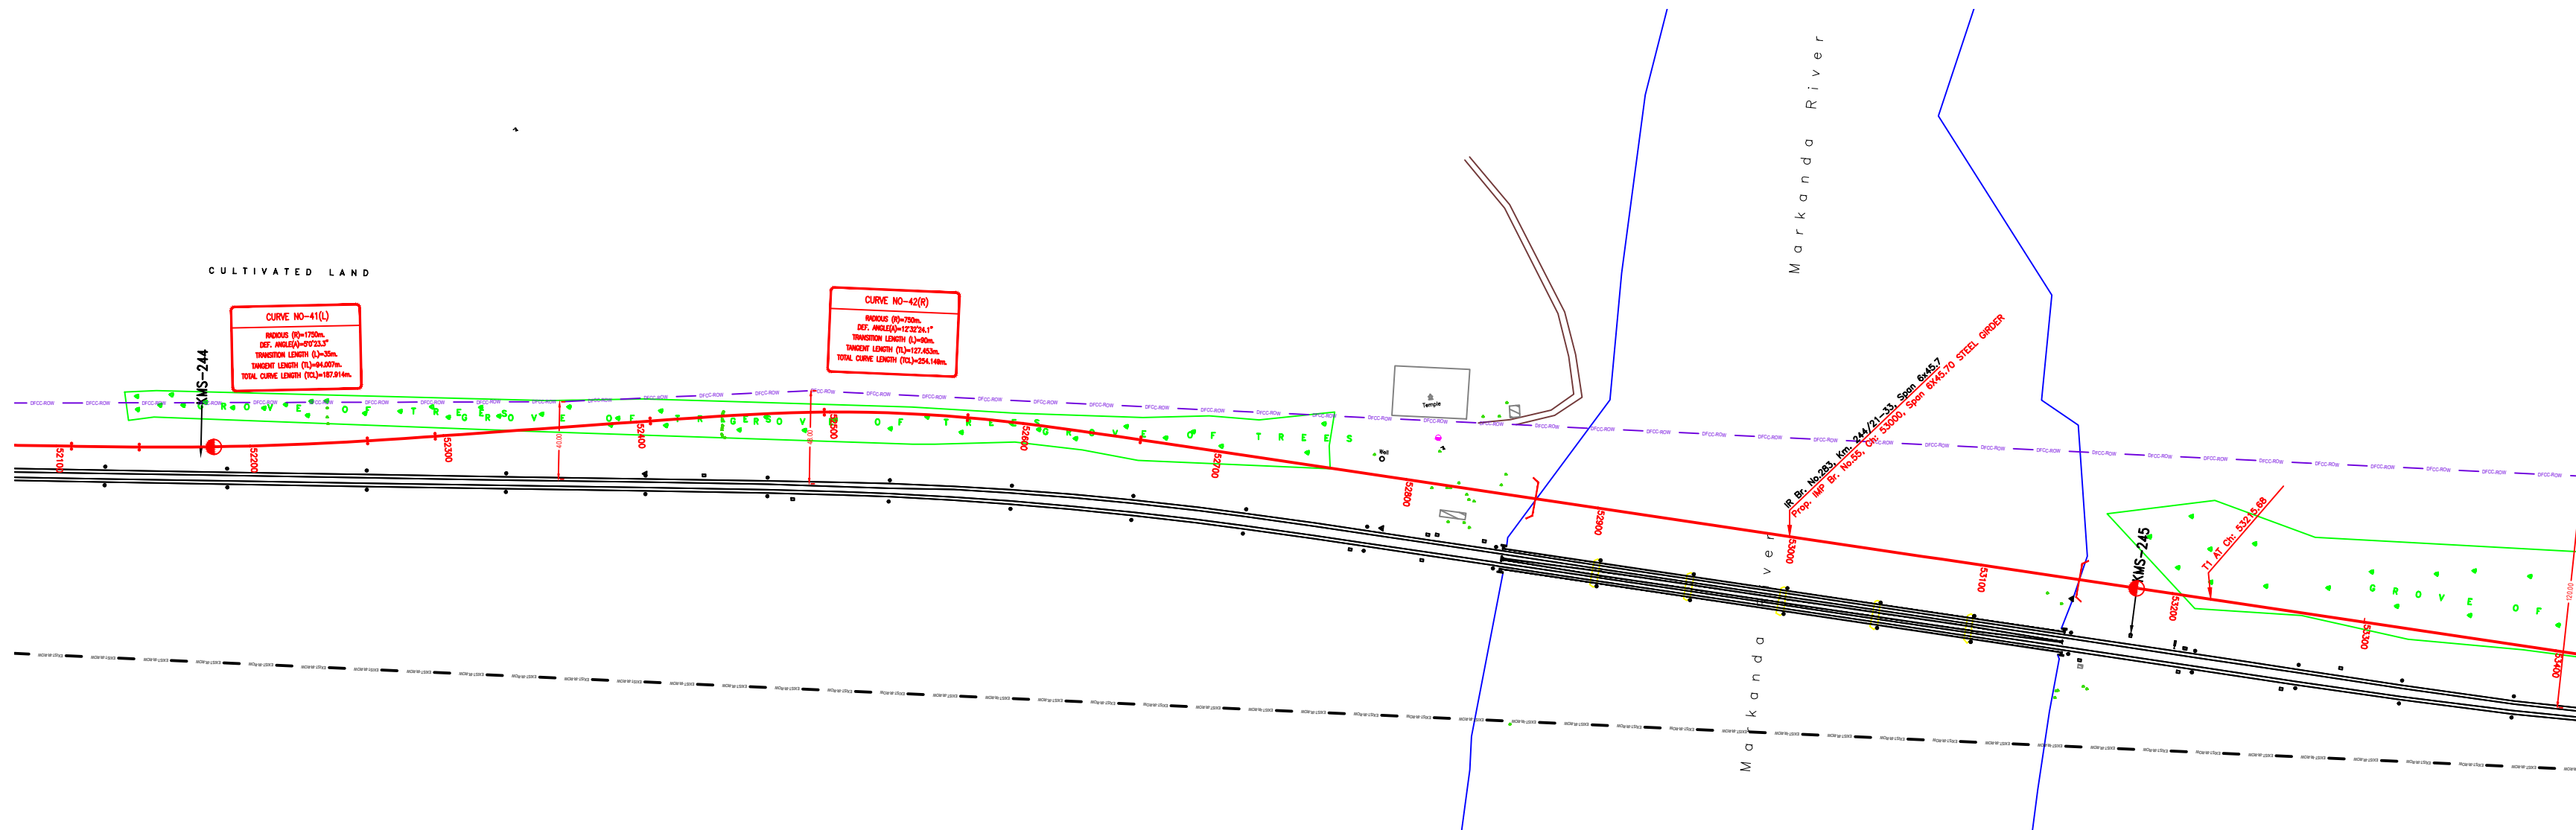

NOTE:-
MINIMUM HEIGHT OF EMBANKMENT SHALL
BE PROVIDED AS PER RELEVANT PARA OF
PART 2 OF BID DOCUMENT.

LEGEND

EXIST. IR TRACK	
PROP. DFCC TRACK	
EXIST. LAND BOUNDARY	
DFC LAND BOUNDARY	
PROPOSED BRIDGE	
PROP. STRUCTURE	
EXIST. STRUCTURE	
RIVER/NALA	
WELL	
TREE/TREE CLUSTER	
COMPOUND WALL	
WORK TO BE DISMANTLED	
HIGH TENSION LINE	
POND	
TELEPHONE POLE	
ELECTRIC LINE	
OHE TOWER	
HAND PUMP	
GPS PILLAR	
RAILWAY SIGNAL	
OHE MAST	
RELIGIOUS STRUCTURE	
PIPE LINE CORRIDOR	
ROAD	

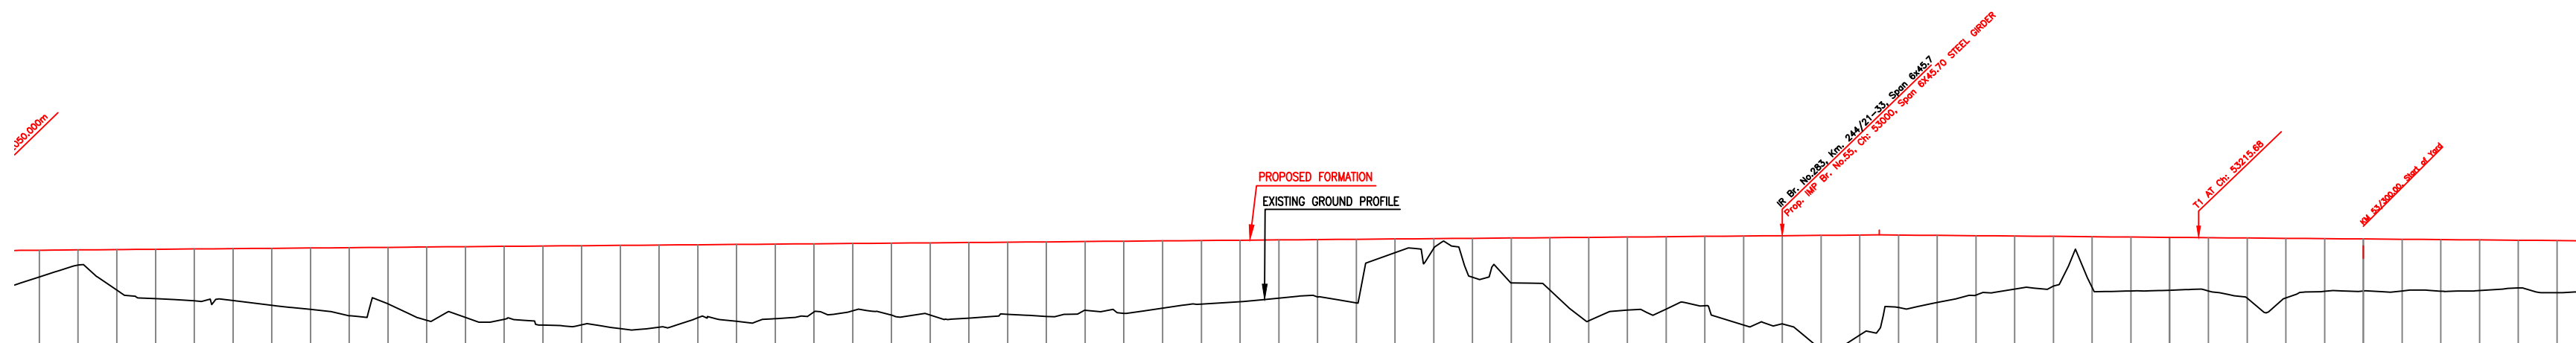[illegible]

INDICATIVE DRAWING



EASTERN CORRIDOR


PROJECT	SAHNEWAL TO PILKHANI From Km 360.200 to Km 187.500
---------	---

CONTRACT PACKAGE - 301

TITLE	PLAN AND PROFILE (Ch 52200 to Ch 53400)
-------	---

SCALE		DRAWING NO.	
SURVEY BY		GENERAL CONSULTANT	
 CONSULTING Engineers Group Ltd. E-12/Mej Colony, Mahanagar, Jaipur-17		 AECOM AECOM Asia Co. Ltd. 9TH FLOOR, INFINITY TOWER C DLF CYBER CITY DLF PHASE II GURGAON 122002, INDIA	


PILKHANI

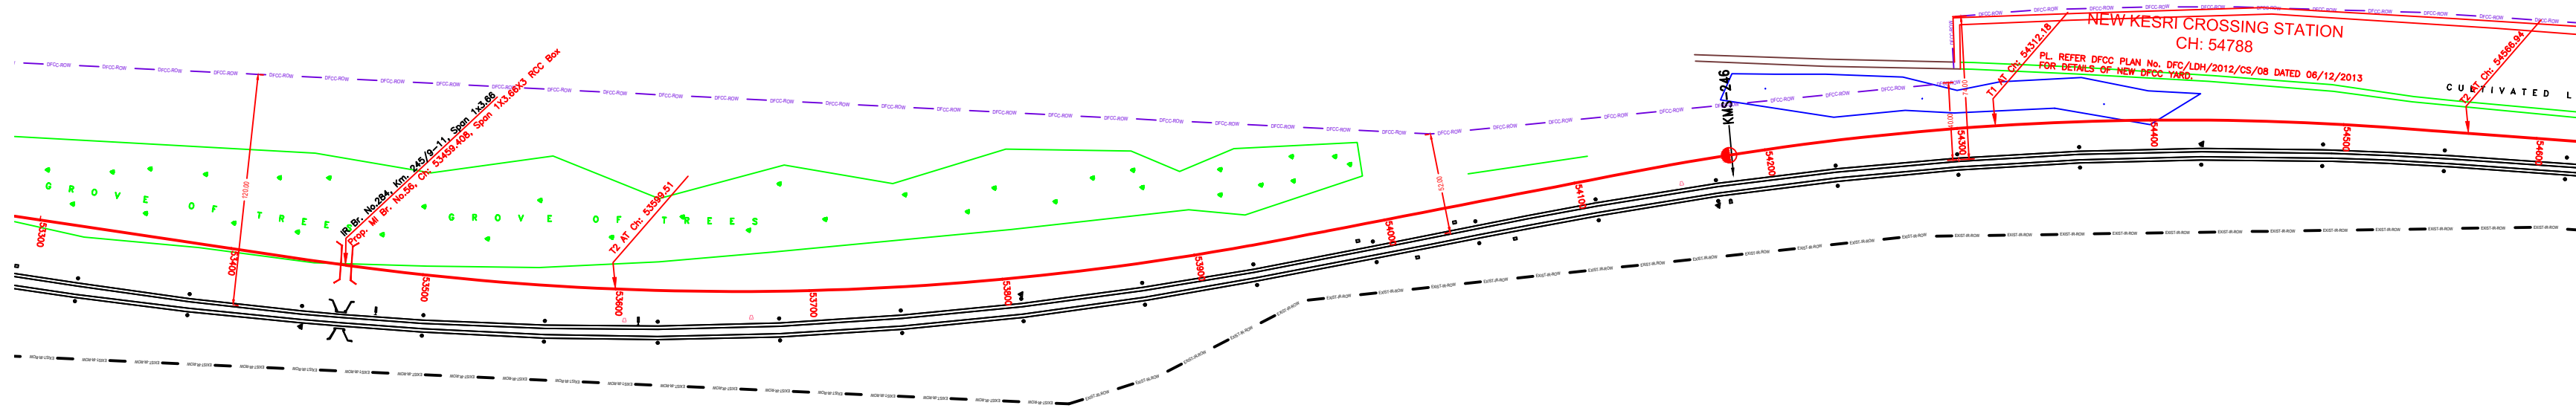SAHNEWAL 

NOTE:-
MINIMUM HEIGHT OF EMBANKMENT SHALL
BE PROVIDED AS PER RELEVANT PARA OF
PART 2 OF BID DOCUMENT.

LEGEND

EXIST. IR TRACK	
PROP. DFCG TRACK	
EXIST. LAND BOUNDARY	
DFC LAND BOUNDARY	
PROPOSED BRIDGE	
PROP. STRUCTURE	
EXIST. STRUCTURE	
RIVER/NALA	
WELL	
TREE/TREE CLUSTER	
COMPOUND WALL	
WORK TO BE DISMANTLED	
HIGH TENSION LINE	
POND	
TELEPHONE POLE	
ELECTRIC LINE	
OHE TOWER	
HAND PUMP	
GPS PILLAR	
RAILWAY SIGNAL	
OHE MAST	
RELIGIOUS STRUCTURE	
PIPE LINE CORRIDOR	
ROAD	

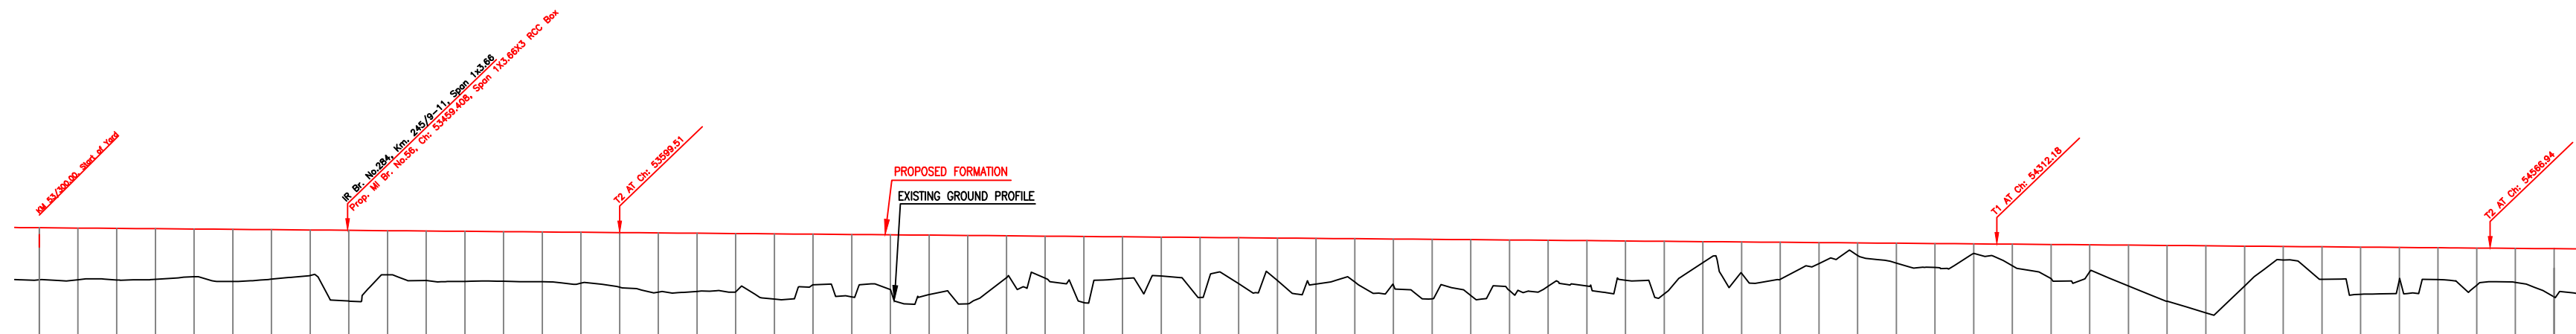[illegible]

INDICATIVE DRAWING



DEDICATED FREIGHT CORRIDOR
CORPORATION OF INDIA LTD.
(A GOVERNMENT OF INDIA ENTERPRISE)


EASTERN CORRIDOR

PROJECT	SAHNEWAL TO PILKHANI From Km 360.200 to Km 187.500
---------	---

CONTRACT PACKAGE - 301










TITLE
PLAN AND PROFILE (Ch 53400 to Ch 54600)


SCALE	DRAWING NO.
SURVEY BY  CONSULTING Engineers Group Ltd. E-12, Moji Colony, Mahiya Nagar, Jaipur-17	GENERAL CONSULTANT  AECOM Asia Co. Ltd. 9TH FLOOR, INFINITY TOWER C DLF CYBER CITY DLF PHASE II GURGHION 122002, INDIA

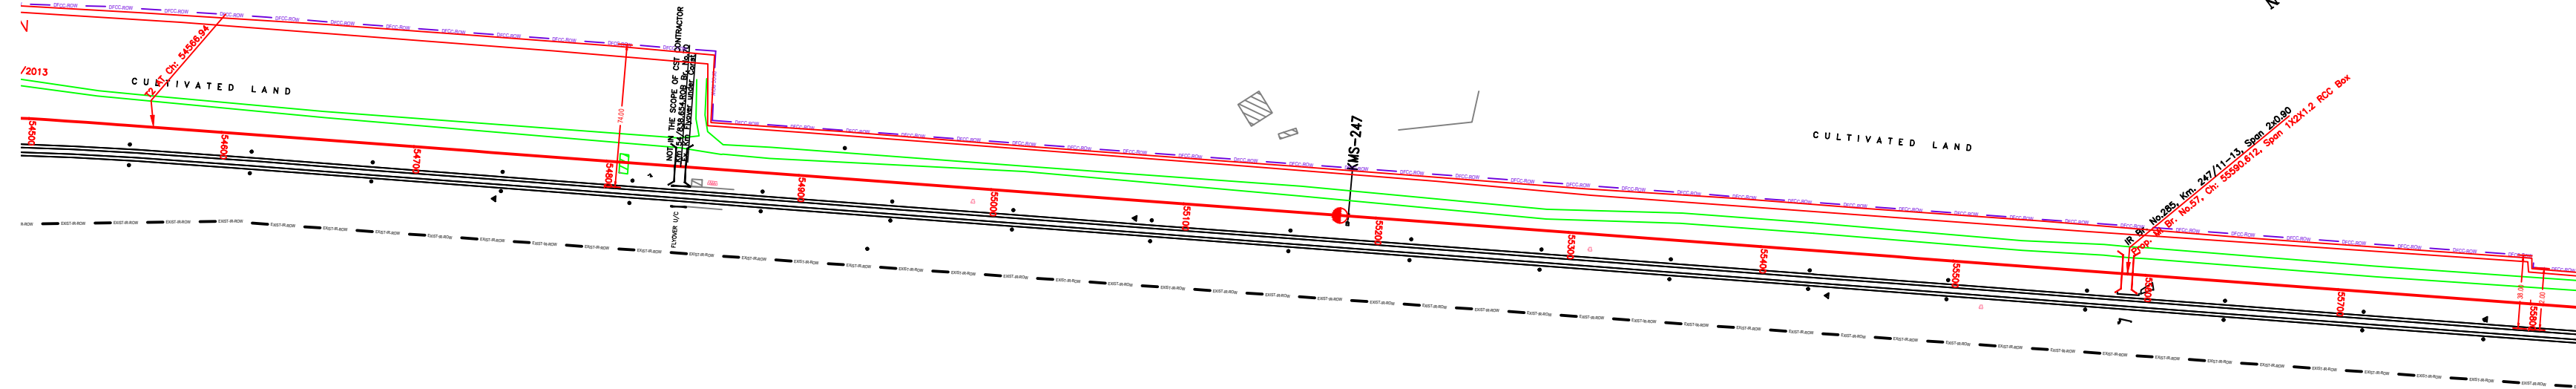

NOTE:-
MINIMUM HEIGHT OF EMBANKMENT SHALL
BE PROVIDED AS PER RELEVANT PARA OF
PART 2 OF BID DOCUMENT.

LEGEND

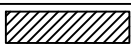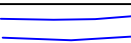  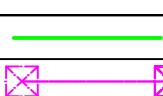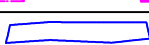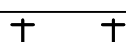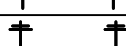 EXIST. IR TRACK	
PROP. DFCC TRACK	
EXIST. LAND BOUNDARY	
DFC LAND BOUNDARY	
PROPOSED BRIDGE	
PROP. STRUCTURE	
EXIST. STRUCTURE	
RIVER/NALA	
WELL	
TREE/TREE CLUSTER	
COMPOUND WALL	
WORK TO BE DISMANTLED	
HIGH TENSION LINE	
POND	
TELEPHONE POLE	
ELECTRIC LINE	
OHE TOWER	
HAND PUMP	
GPS PILLAR	
RAILWAY SIGNAL	
OHE MAST	
RELIGIOUS STRUCTURE	
PIPE LINE CORRIDOR	
ROAD	

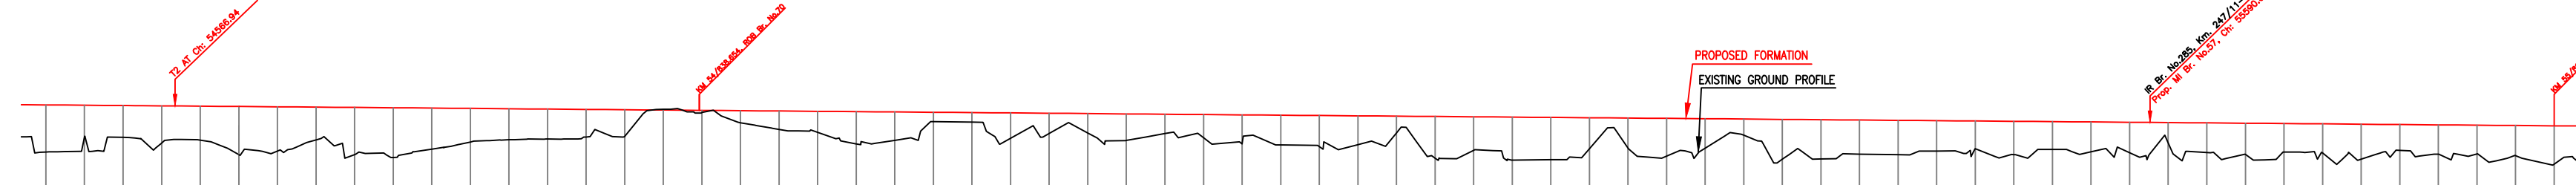[illegible]

INDICATIVE DRAWING



DEDICATED FREIGHT CORRIDOR
CORPORATION OF INDIA LTD.
(A GOVERNMENT OF INDIA ENTERPRISE)

EASTERN CORRIDOR

PROJECT	SAHNEWAL TO PILKHANI From Km 360.200 to Km 187.500
---------	---

CONTRACT PACKAGE - 301

TITLE
PLAN AND PROFILE (Ch 54600 to Ch 55800)

SCALE	DRAWING NO.
SURVEY BY  CONSULTING Engineers Group Ltd. E+12Moj Colony, Mahesh Nagar, Jodhpur-17	GENERAL CONSULTANT  AECOM AECOM Asia Co. Ltd. 9TH FLOOR, INFINITY TOWER C DLF CYBER CITY DLF PHASE II GURGAON 122002, INDIA