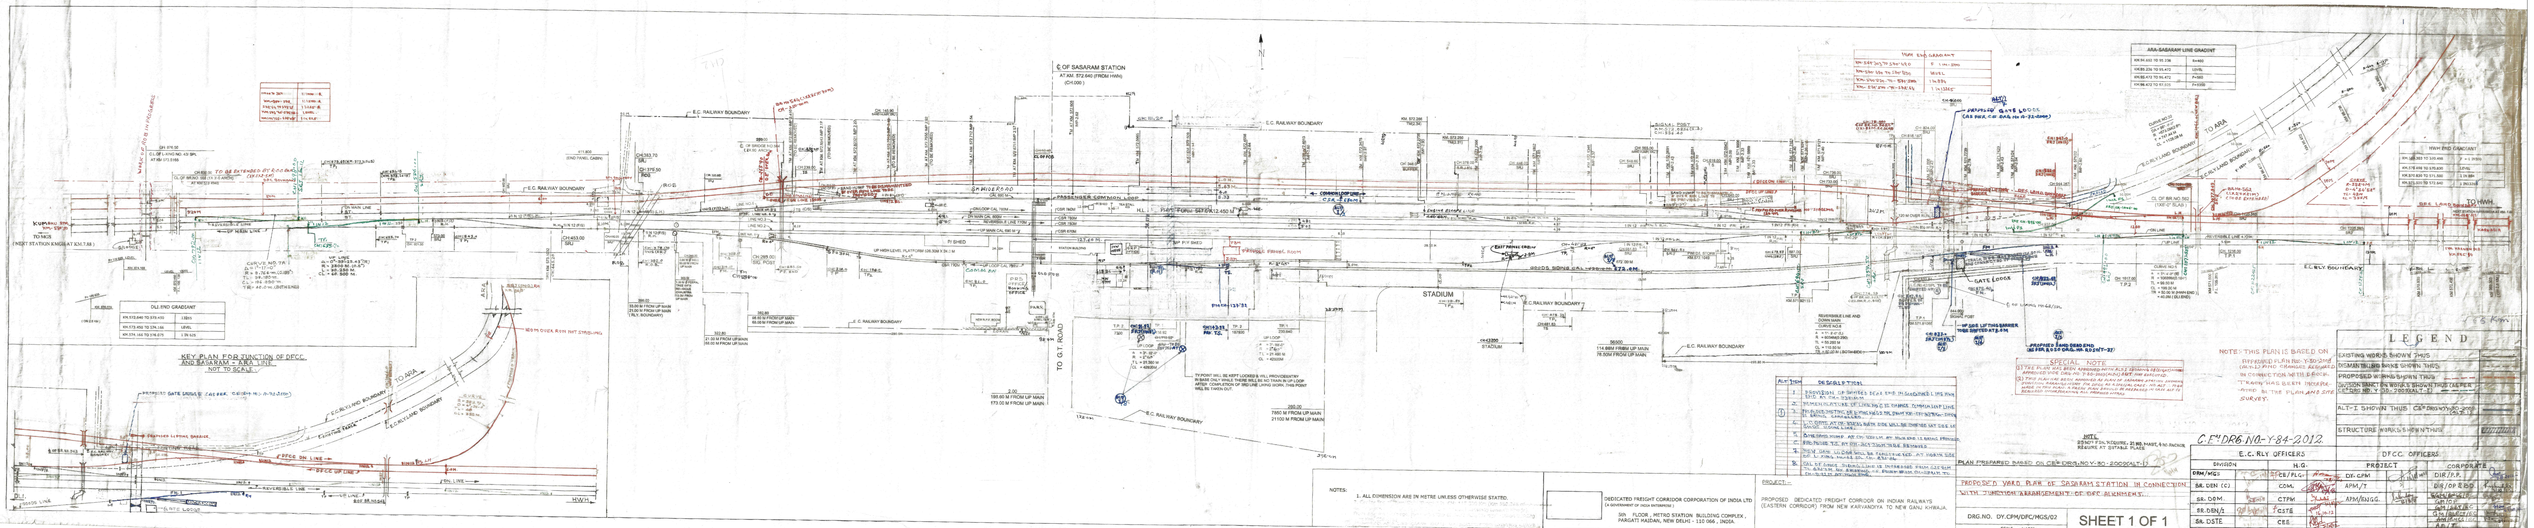
℄ OF SASARAM STATION
AT AM. 572.840 (FROM HWH)
(CH.000.)
E.C. RAILWAY BOUNDARY
STADIUM
TO G.T. ROAD
TO ARA
TO HWH
TO MGS
(NEXT STATION KNGBAT KM.7.88.)
KEY PLAN FOR JUNCTION OF DFCC AND SASARAM - ARA LINE
NOT TO SCALE
OLD END GRADIANT
ARA-SASARAM LINE GRADIENT
HWH END GRADIANT
LEGEND
EXISTING WORKS SHOWN THUS
DISMANTLING WORKS SHOWN THUS
PROPOSED WORKS SHOWN THUS
DIVISION BOUNDARY ON WORKS SHOWN THUS (AS PER LETTER NO. T-35/2004/ALT-I)
ALT-I SHOWN THUS
STRUCTURE WORKS SHOWN THUS
SPECIAL NOTE
NOTES: THIS PLAN IS BASED ON PREPARED PLAN No. T-50/2012 (RAILWAY PLAN) ISSUED IN CONNECTION WITH BRIDGE TRAIN WHICH HAS BEEN INTERIM. AS THE PLAN AND SITE SURVEY.
C.E.M DRG NO-Y-84-2012
E.C. RLY OFFICERS
DFCC OFFICERS
PLAN PREPARED BASED ON C&W DRG.NO-W-80-2000CALT-(1)
PROPOSED YARD PLAN OF SASARAM STATION IN CONNECTION WITH JUNCTION ARRANGEMENT OF DFC ALIGNMENT.
DRG.NO. DY.CPM/DFC/MGS/02
SHEET 1 OF 1
SCALE 1:1000
NOTES:
1. ALL DIMENSION ARE IN METRE UNLESS OTHERWISE STATED.
DEDICATED FREIGHT CORRIDOR CORPORATION OF INDIA LTD
(A GOVERNMENT OF INDIA ENTERPRISE)
5th FLOOR, METRO STATION BUILDING COMPLEX, PRAGATI MAIDAN, NEW DELHI - 110 066, INDIA.
PROJECT:-
PROPOSED DEDICATED FREIGHT CORRIDOR ON INDIAN RAILWAYS (EASTERN CORRIDOR) FROM NEW KARMANASA TO NEW DANI KHARIJA.
DIVISION
H.Q.
SR. DEN (C)
SR. DBM
SR. DEN/I
SR. DSTE
SR. DEE (TRD)
DRM/MGS
CE/P.L.C.
COM.
CTPM
CSTE
CEE
DY.CPM
DY.CPM/T
APM/T
APM/RNGS.
DIR/T.
DIR/OP & BD
DIR/F.A.
DIR/LAND
DIR/ENGG
DIR/ELECT
DIR/P.C.M.
DIR/P.M.
PROJECT
CORPORATE