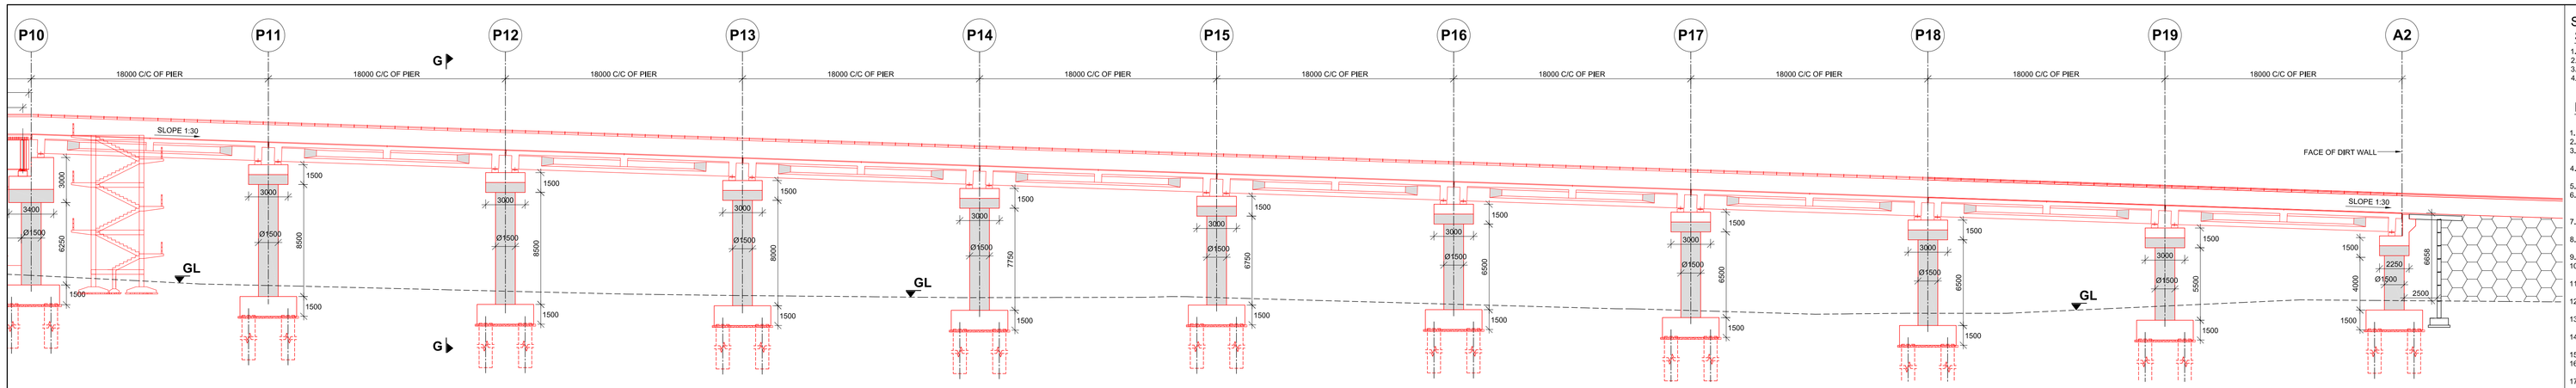

SECTIONAL ELEVATION

(SECTION AT AS ℄ OF ROAD ALIGNMENT)
(SCALE 1:200)

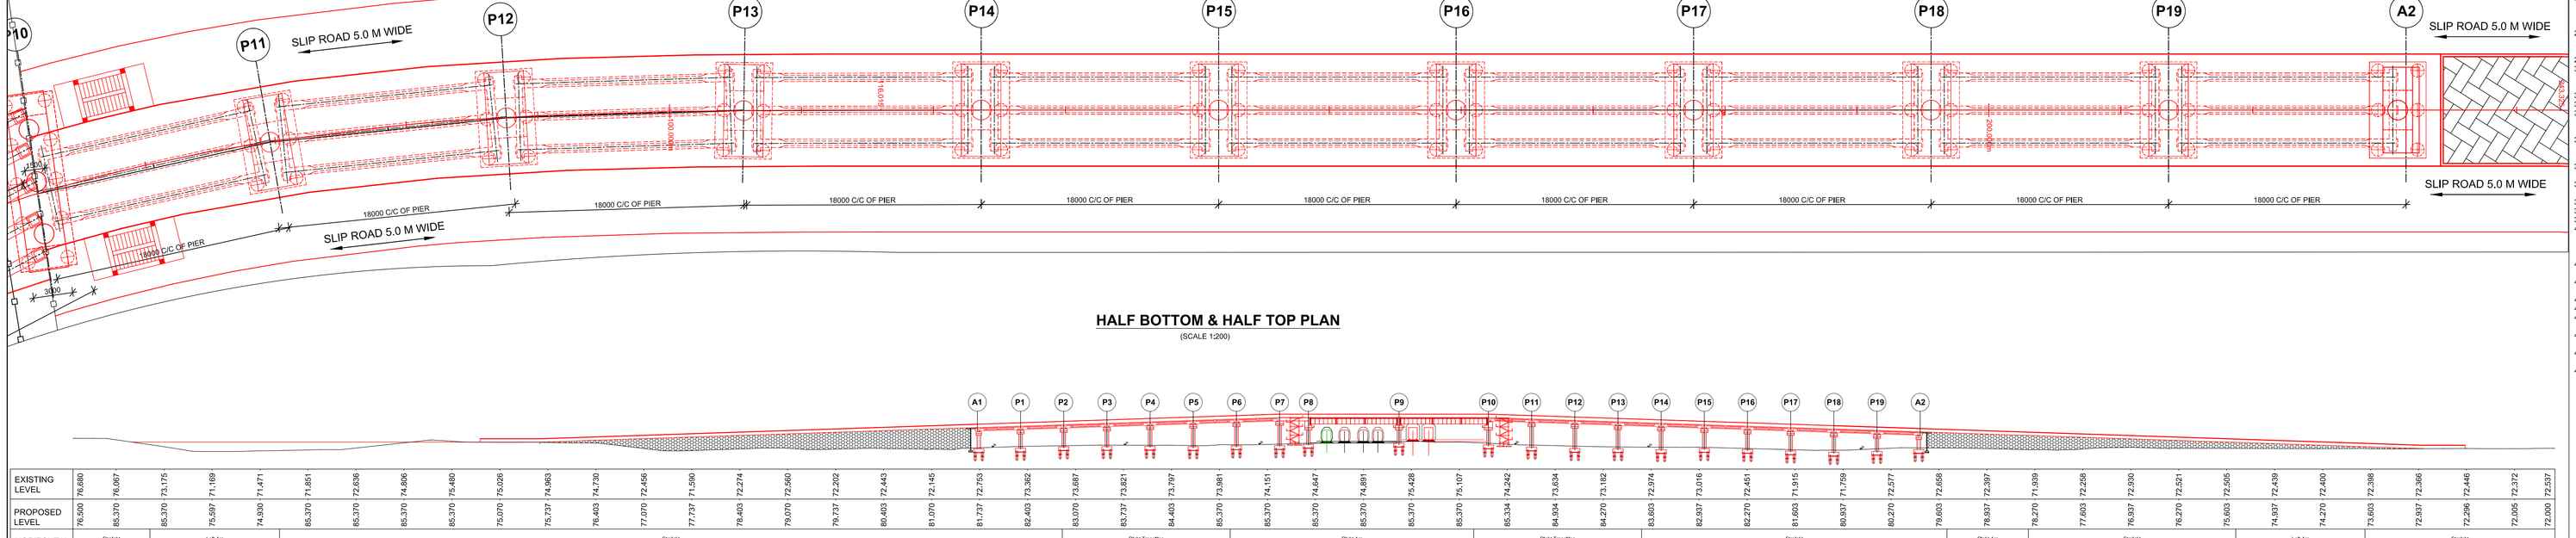

HALF BOTTOM & HALF TOP PLAN

(SCALE 1:200)

| | | |