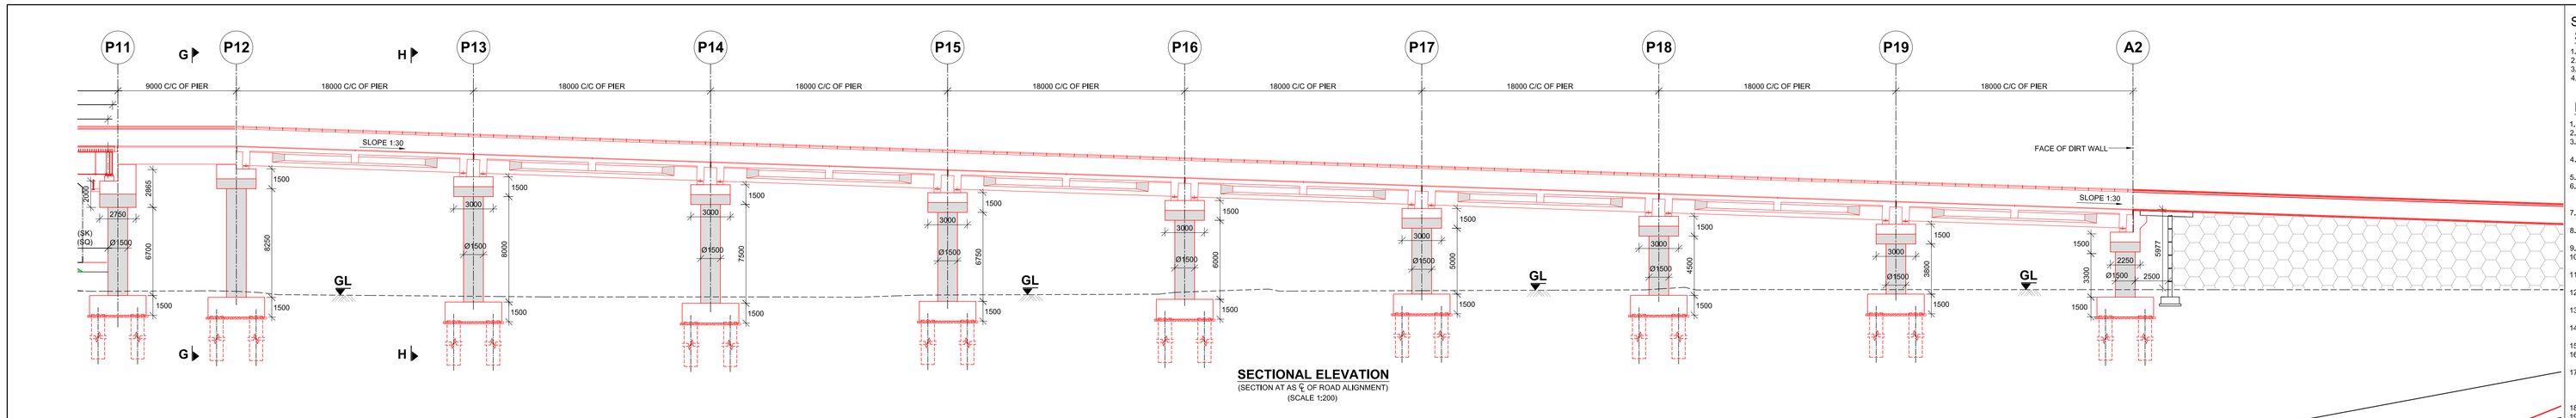

SECTIONAL ELEVATION
(SECTION AT AS ℄ OF ROAD ALIGNMENT)
(SCALE 1:200)

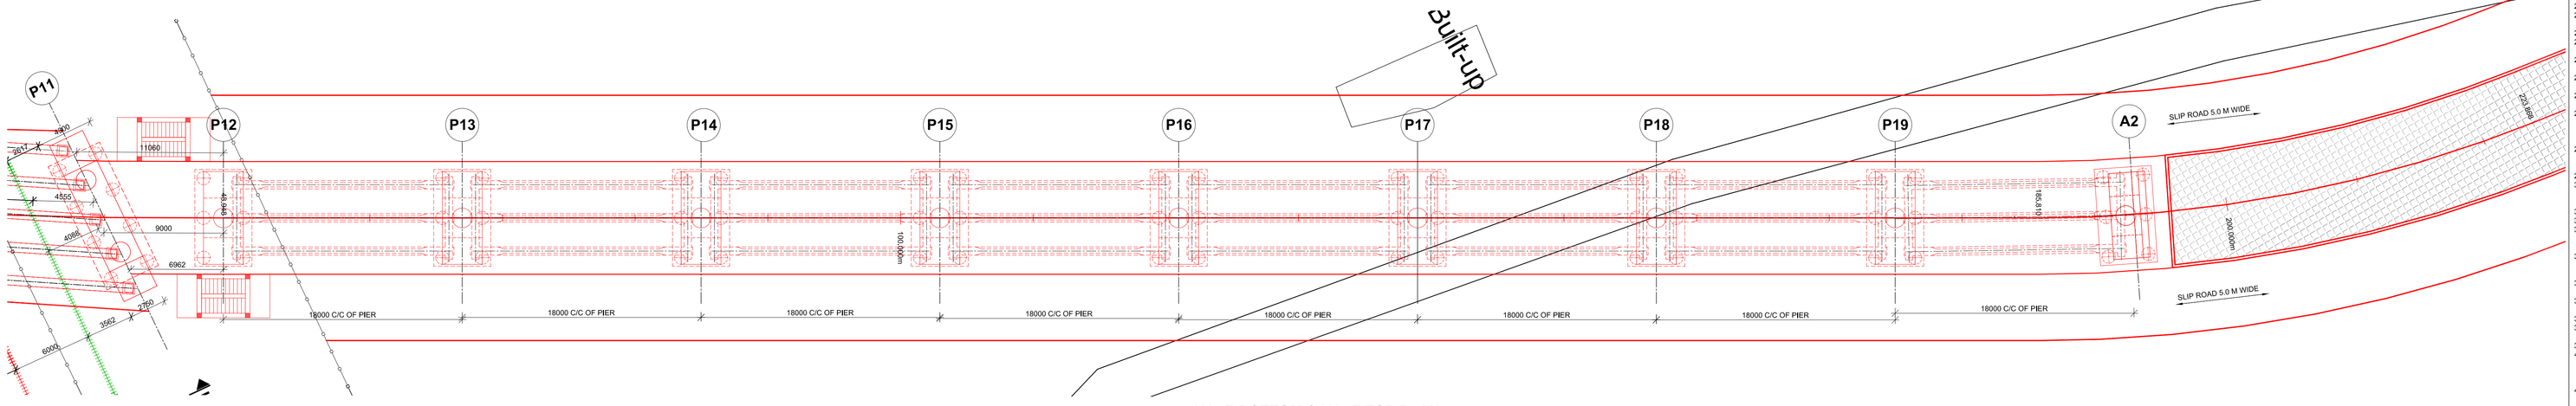

HALF BOTTOM & HALF TOP PLAN
(SCALE 1:200)

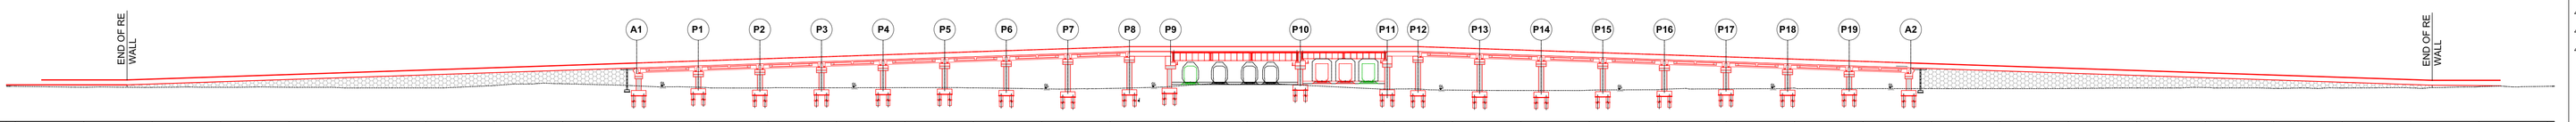

| | | |