PLAN SHOWING JUNCTION ARRANGEMENT AT GANJ KHWAJA YARD.

THIS PLAN SUPERSEDS ALL PREVIOUS CE'S DRG
REGARDING P.WAY LAYOUT

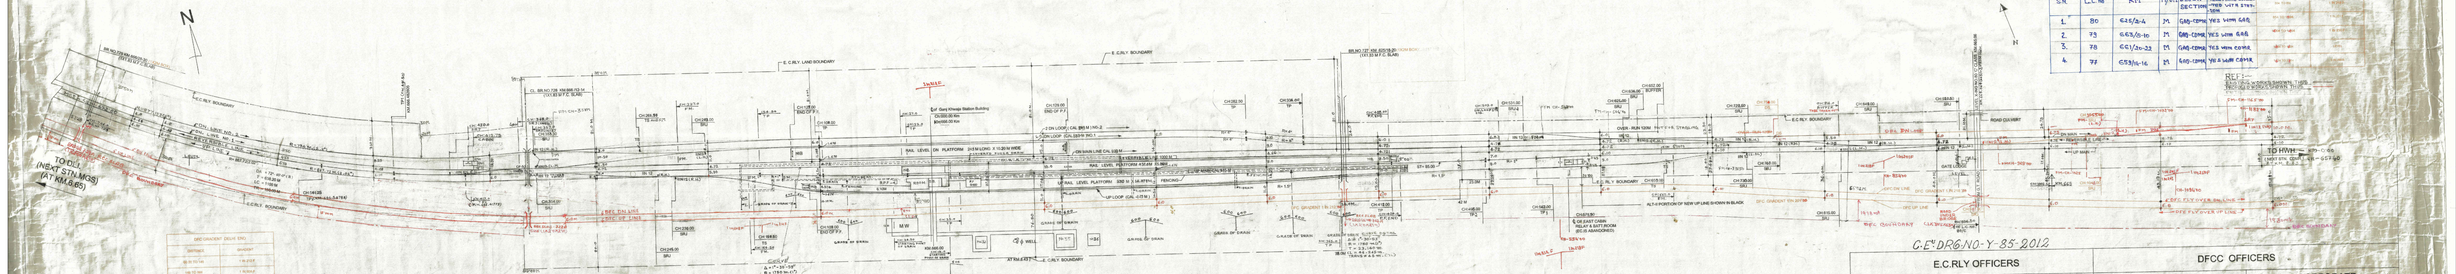
N
TO DDU (NEW STN.MGS) (AT KM 0.85)
TO HWH
E.C.RLY. LAND BOUNDARY
E.C.RLY. BOUNDARY
DFC GRADIENT DELHI END
DFC GRADIENT HWH END
DFC FLYOVER ON LINE
DFC FLYOVER ON LINE
DFC GRADIENT ON LINE
DFC GRADIENT UP LINE
DFC GRADIENT DN LINE
ROAD CULVERT
ROAD OVER BRIDGE
ROAD UNDER BRIDGE
ROAD UNDER BRIDGE
ALTERNATION OF NEW UP LINE SHOWN IN BLACK
RELAY & SIGT.ROOM (ELB-MANGRAHA)
OVER HEAD TANK
WATER TANK
WELL
GRADE OF DRAIN
GRADE OF SLOPE
GRADE OF DRAIN
GRADE OF DRAIN
GRADE OF DRAIN