SECTIONAL ELEVATION OF OBLIGATORY & VIADUCT SPANS

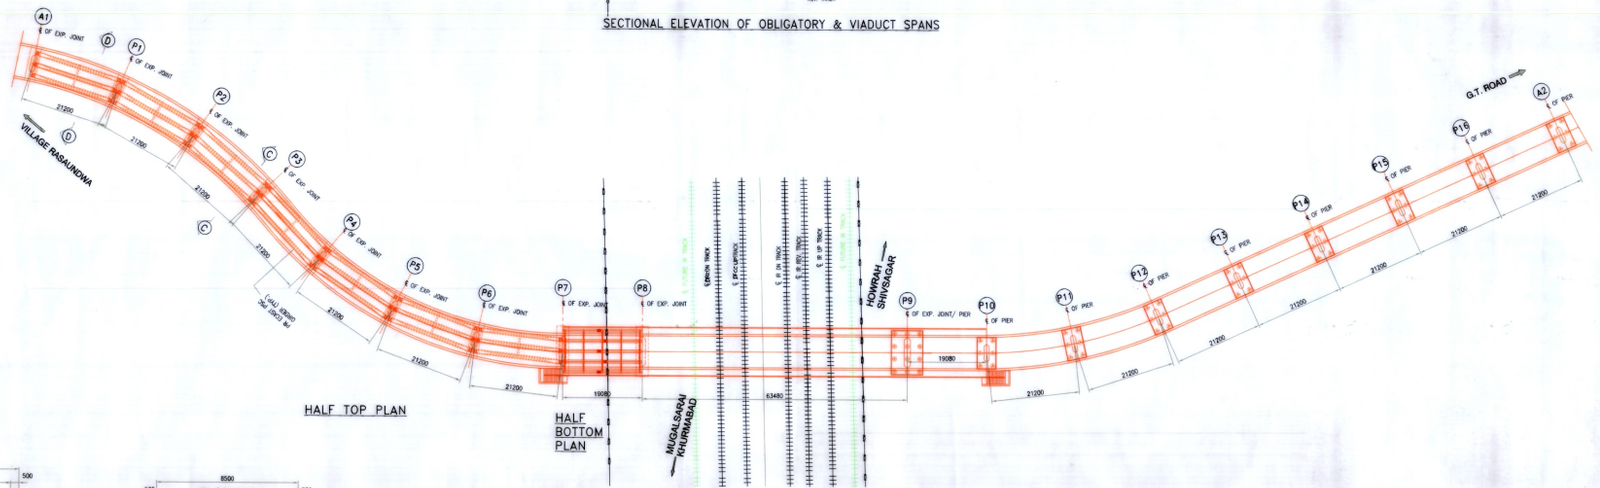

HALF TOP PLAN

HALF BOTTOM PLAN

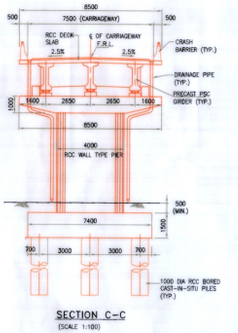

SECTION C-C
(SCALE 1:100)

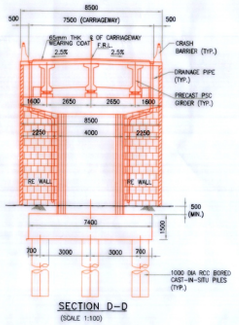

SECTION D-D
(SCALE 1:100)

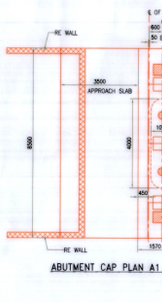

ABUTMENT CAP PLAN A1 & A2

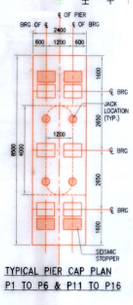

TYPICAL PIER CAP PLAN
P1 TO P6 & P11 TO P16

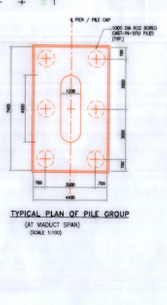

TYPICAL PLAN OF PILE GROUP
(AT VIADUCT SPAN)
(SCALE 1:100)

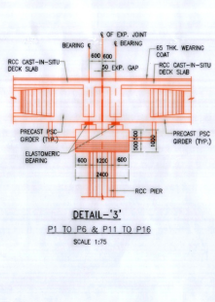

DETAIL-'3'
P1 TO P6 & P11 TO P16
SCALE 1:75

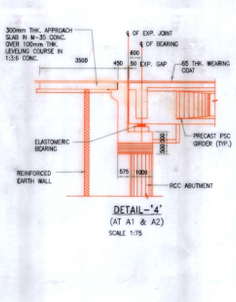

DETAIL-'4'
(AT A1 & A2)
SCALE 1:75

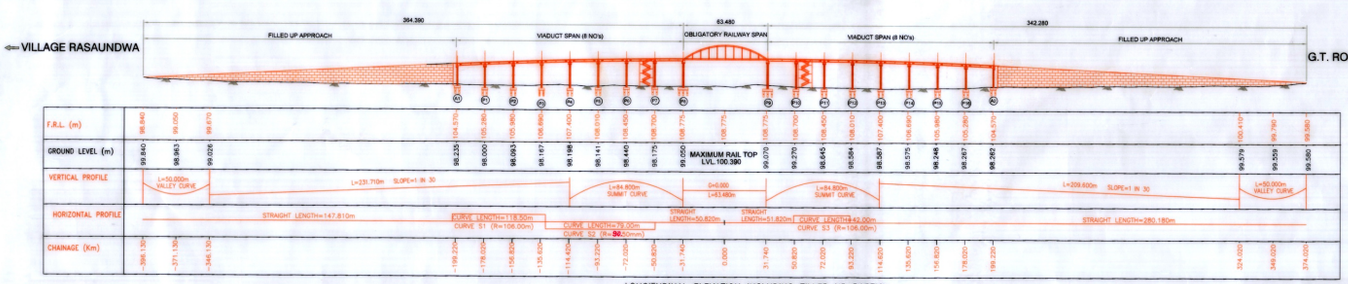

LONGITUDINAL ELEVATION INCLUDING FILLED UP PORTION

DFCOL DRG NO - MGS(GN)(LC-5)/ROB-APPROACH/428/(LW-26)/2018

DESIGNATION	SIGNATURE	DESIGNATION	SIGNATURE
A.K.MISHRA, CPM/DFCOL		(SUBHASH CHANDRA) CE/RNG PATNA	
RAMESHWAR SINGH, DY CPM/ENGG/DFCOL		(MANOJ KUMAR) EXECUTIVE ENGINEER (R&D) I WORK DIVISION DANAPUR	
H.K. YADAV, APM/ENGG/DFCOL			
DFCOL/MGS		STATE GOVT. BIHAR	

PANKAJ SAXENA, DRM	
ATUL KUMAR, Sr. DENCO-DRO/MGS	
RUPES KUMAR, Sr. DOM/MGS	
M.C. YADAV, Sr. DSTE-I/MGS	
B.K. YADAV, Sr. DSTE/MGS	
O.P.S. YADAV, Sr. DSTE/DNGO	

MGS DIVISION

DRM/MGS/RAH No- 225-2018 (SH-2)

DATE :	REV. NO.	REVISION

EAST CENTRAL RAILWAY | MGS DIVISION

dfcl
DEDICATED FREIGHT CORRIDOR CORPORATION OF INDIA LIMITED
(A GOVERNMENT OF INDIA ENTERPRISE)

TITLE
GAD FOR APPROACH PORTION OF ROB AT LC No. 50
AT Km 588/25-27

DESIGNED BY: A.K.GUPTA | DATE : 16.05.18 | SCALE: AS SHOWN
DRAWN BY: A.S.RAWAT

DRG. NO. PPC/DFCC/ROB/LC-50 GAD/01 (Sheet 1 Of 2) | REV. R0

CONSULTANTS :
PARK PROJECTS CONSULTANCY PVT.LTD.
NEW DELHI