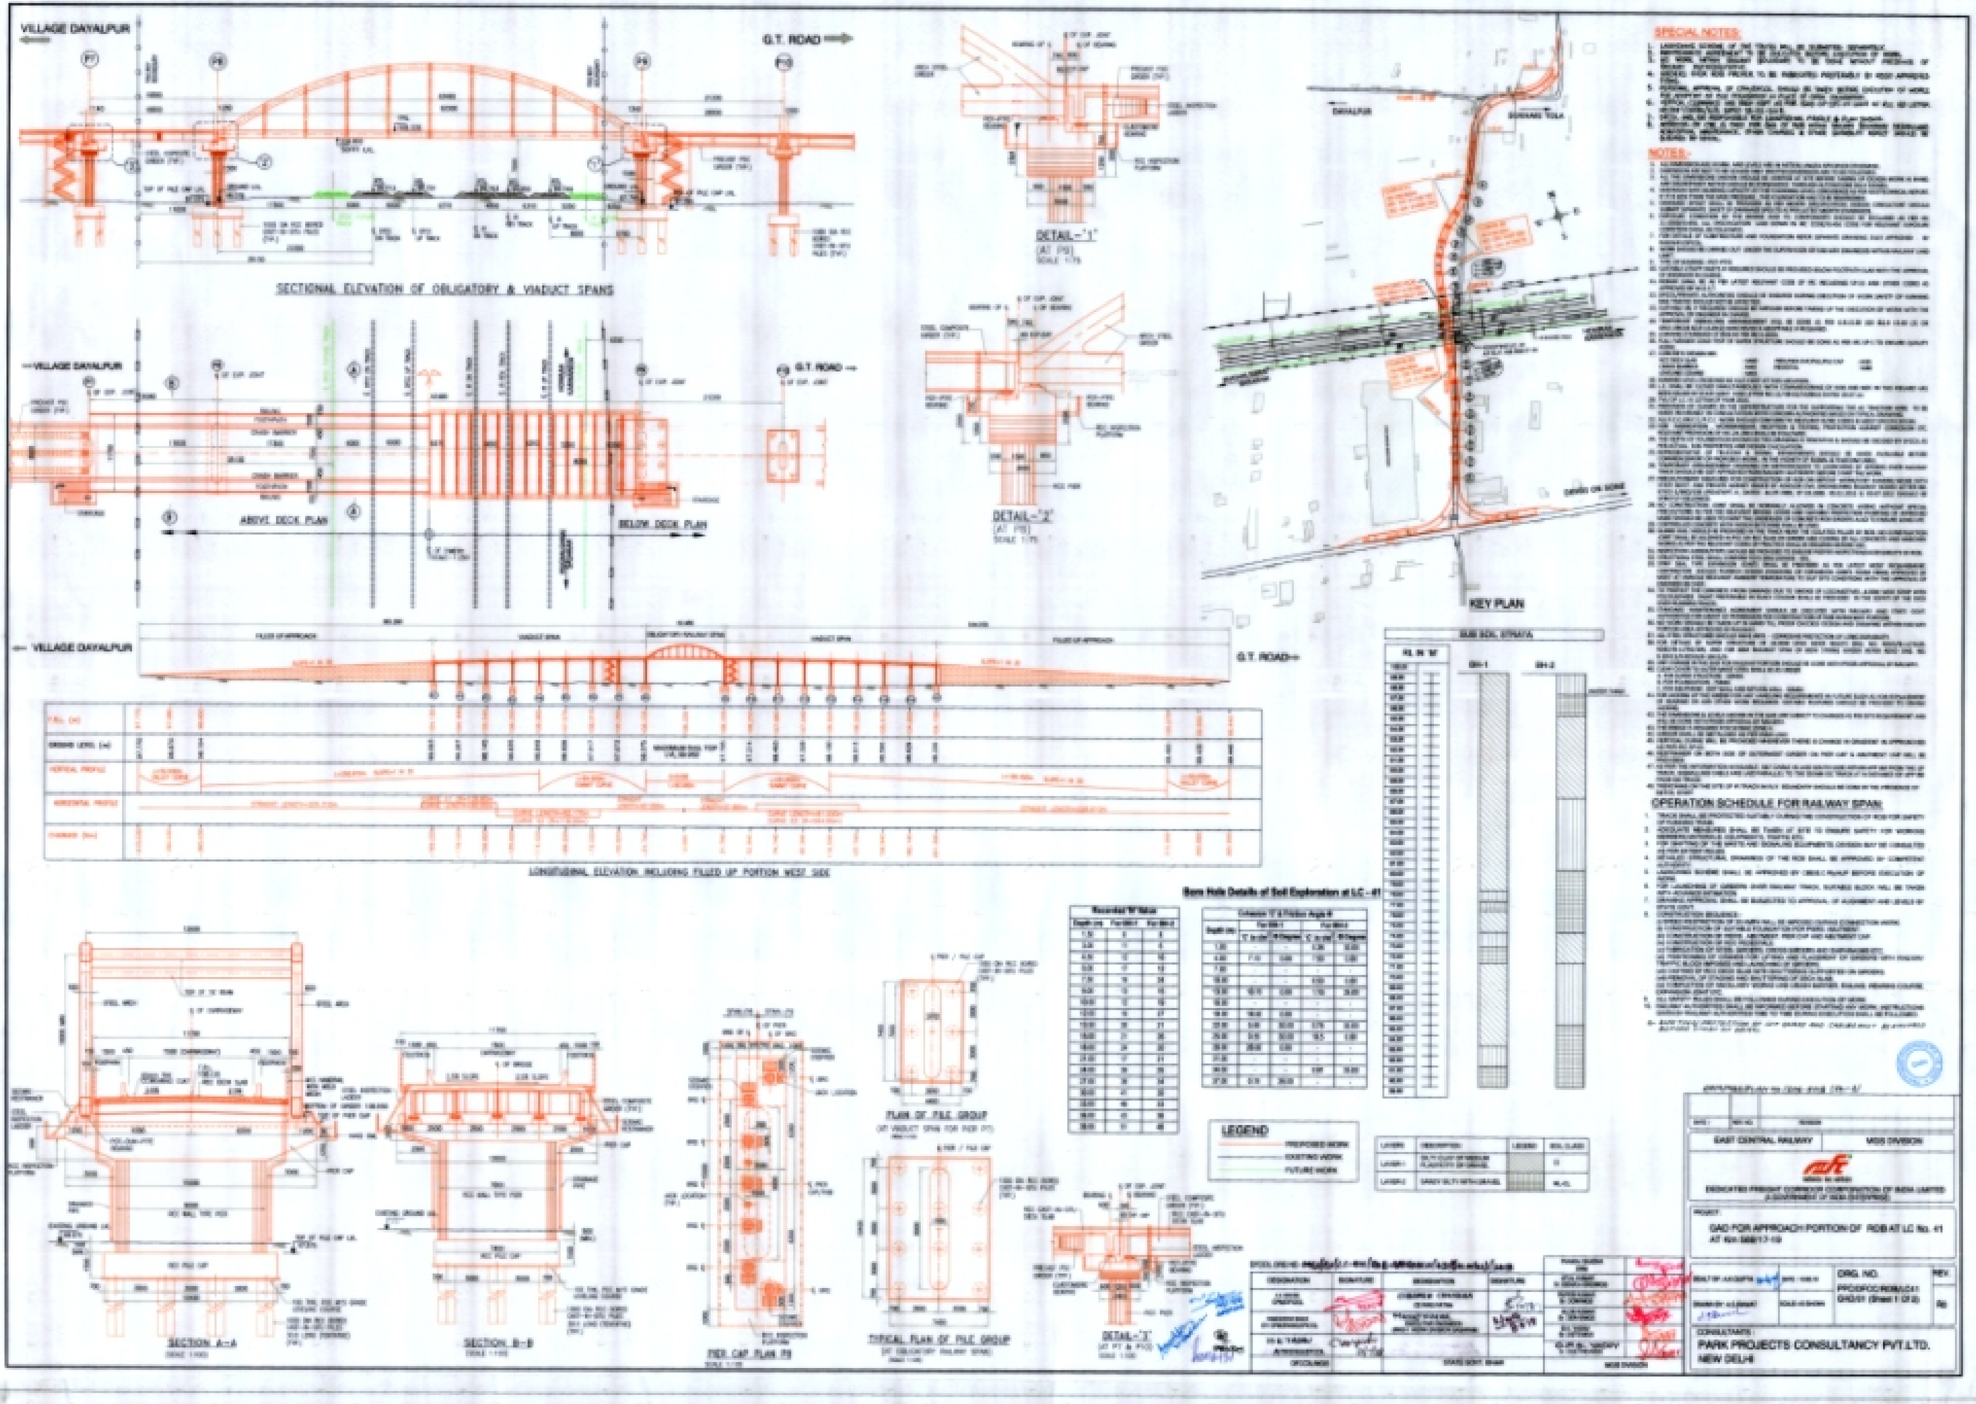

VILLAGE DAYALPUR
G.T. ROAD
SECTIONAL ELEVATION OF OBLIGATORY & VIADUCT SPANS
DETAIL-"1"
(AT P9)
DETAIL-"2"
(AT P8)
ABOVE DECK PLAN
BELOW DECK PLAN
KEY PLAN
SPECIAL NOTES:
NOTES:
OPERATION SCHEDULE FOR RAILWAY SPAN:
LONGITUDINAL ELEVATION INCLUDING FILLED UP PORTION WEST SIDE
Bore Hole Details of Soil Exploration at LC - 41
SUB SOIL STRATA
BH-1
BH-2
LEGEND
PROPOSED WORK
EXISTING WORK
FUTURE WORK
SECTION A-A
SECTION B-B
PIER CAP PLAN P8
PLAN OF PILE GROUP
TYPICAL PLAN OF PILE GROUP
DETAIL-"3"
EAST CENTRAL RAILWAY
MGS DIVISION
DEDICATED FREIGHT CORRIDOR CORPORATION OF INDIA LIMITED
GAD FOR APPROACH PORTION OF ROB AT LC No. 41
DRG. NO.
CONSULTANTS:
PARK PROJECTS CONSULTANCY PVT.LTD.
NEW DELHI