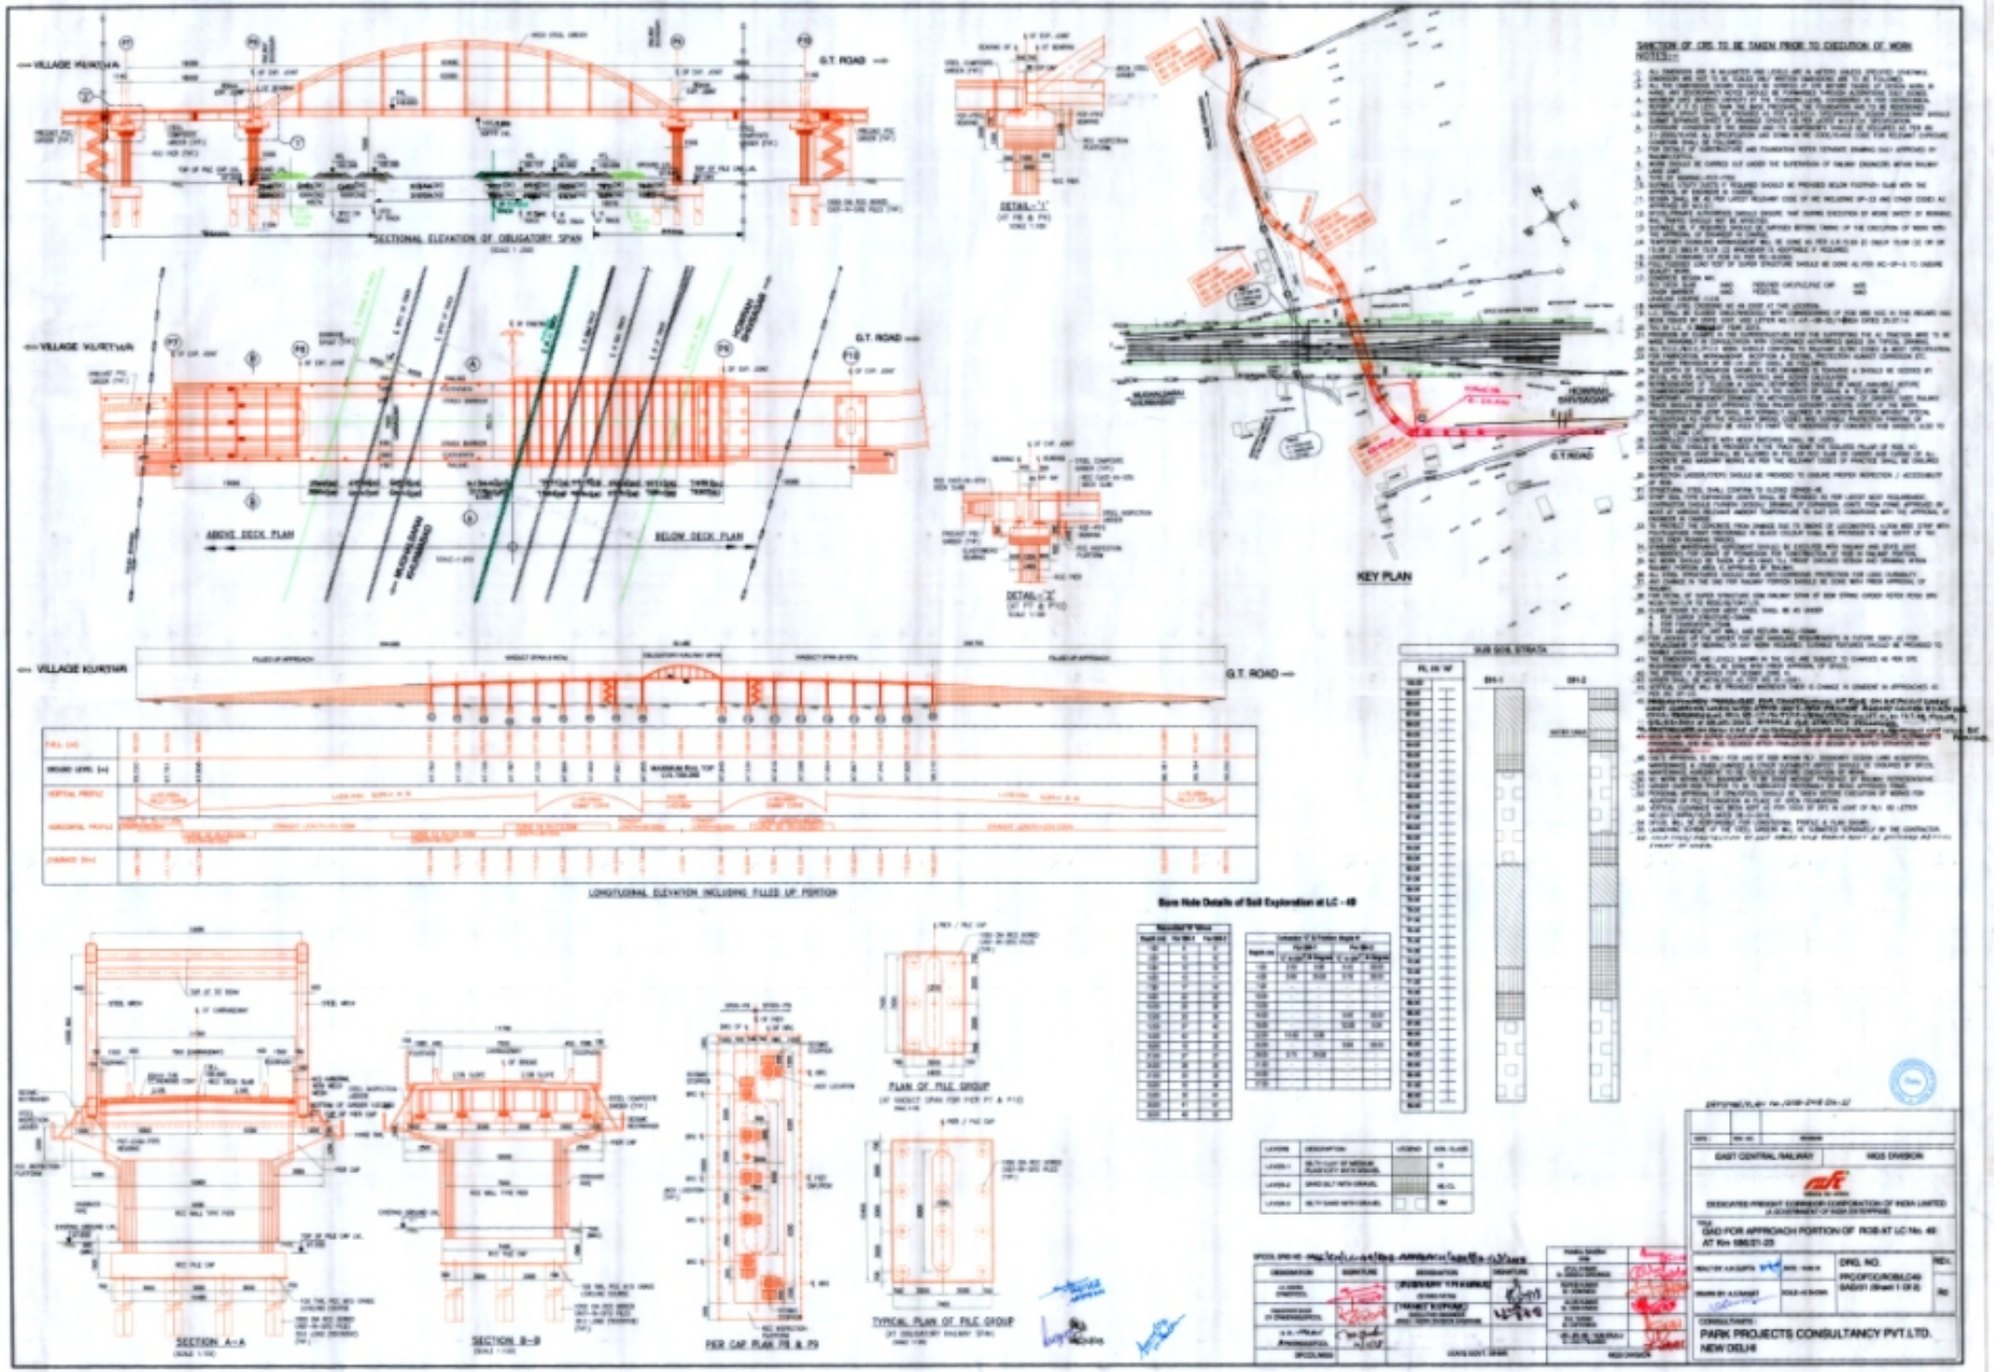
SECTIONAL ELEVATION OF OBLIGATORY SPAN
ABOVE DECK PLAN
BELOW DECK PLAN
KEY PLAN
LONGITUDINAL ELEVATION INCLUDING FILLED UP PORTION
SECTION A-A
SECTION B-B
PIER CAP PLAN P8 & P9
PLAN OF PILE GROUP
TYPICAL PLAN OF PILE GROUP
SUB SOIL STRATA
SANCTION OF CRS TO BE TAKEN PRIOR TO EXECUTION OF WORK
NOTES:-
EAST CENTRAL RAILWAY
HQS DIVISION
GAD FOR APPROACH PORTION OF ROB AT LC No. 48
PARK PROJECTS CONSULTANCY PVT.LTD.
NEW DELHI