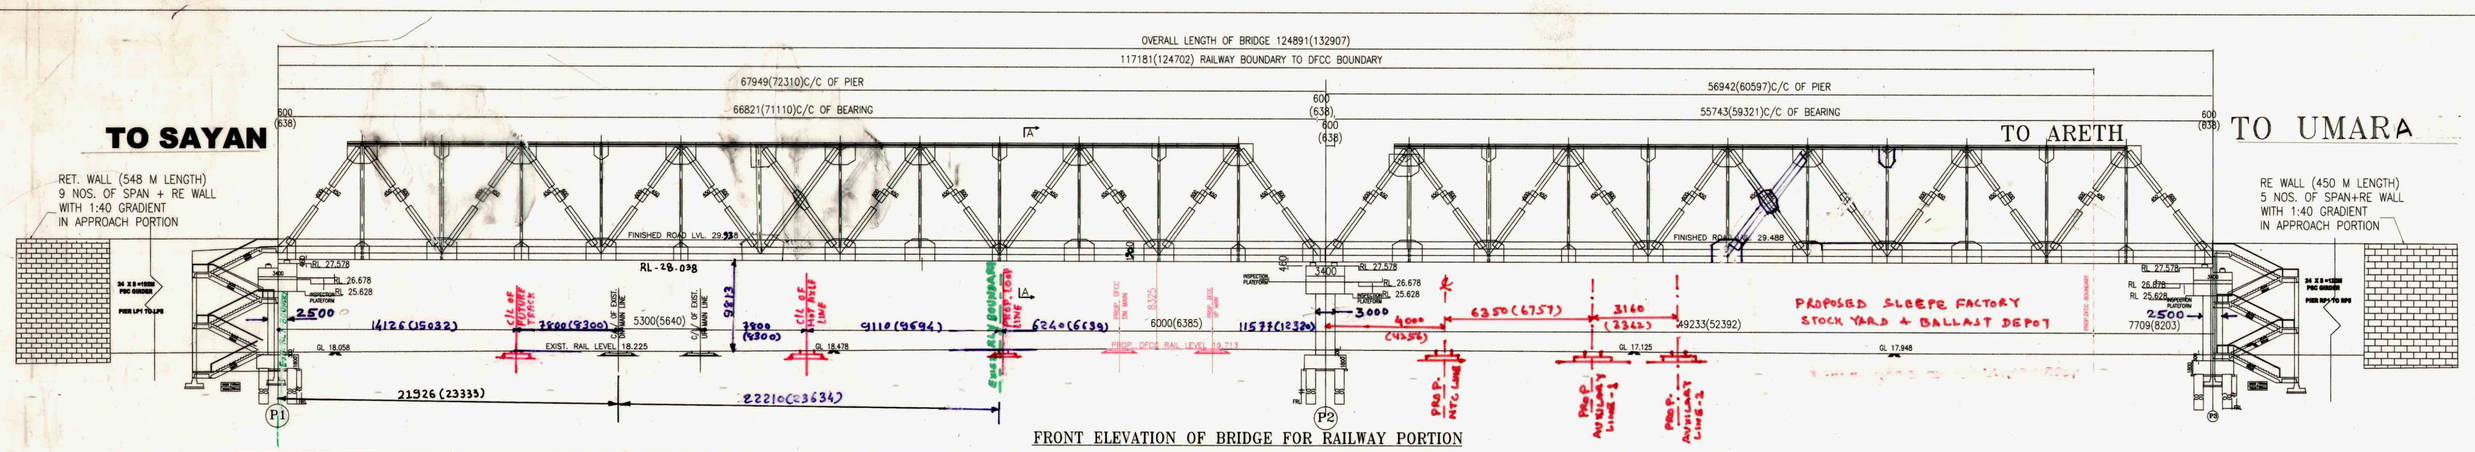

FRONT ELEVATION OF BRIDGE FOR RAILWAY PORTION

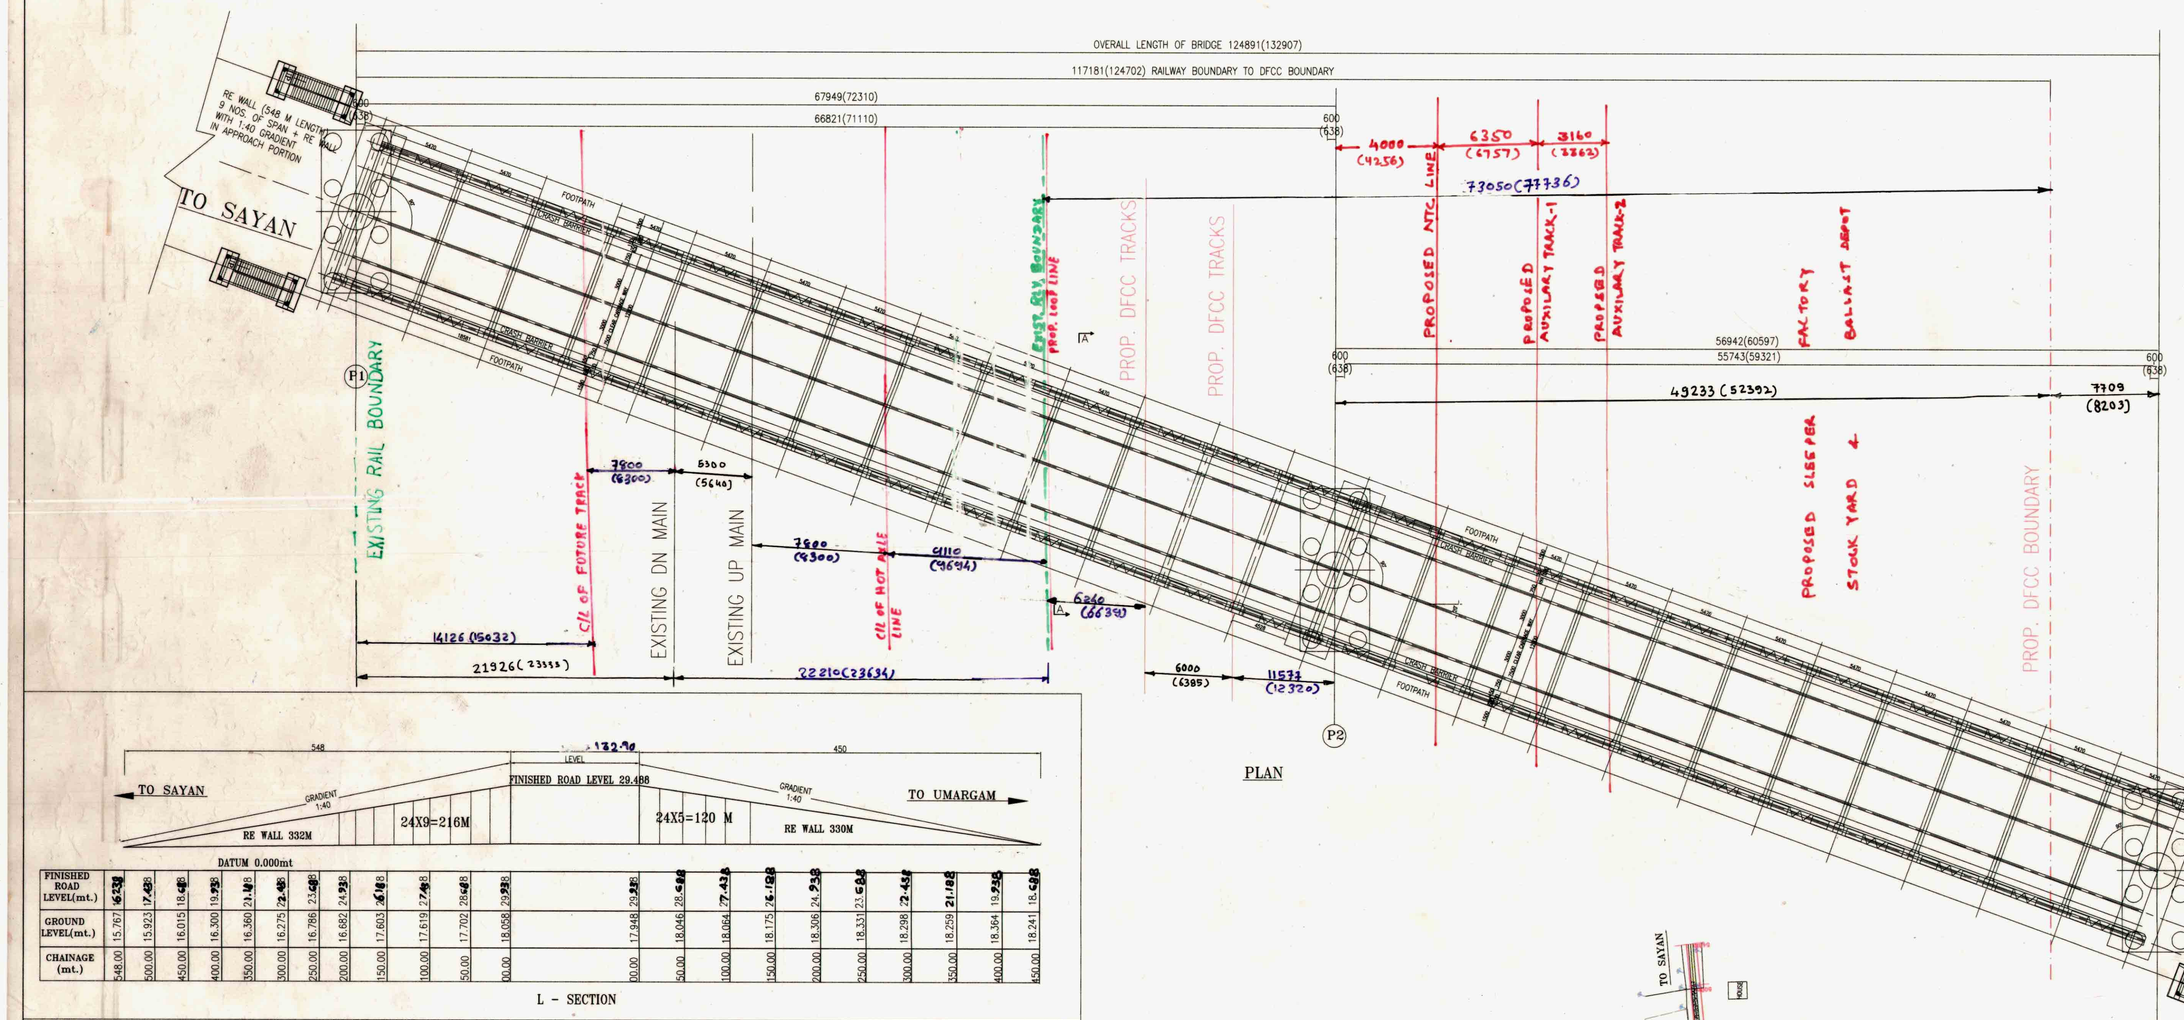

PLAN

| | | |