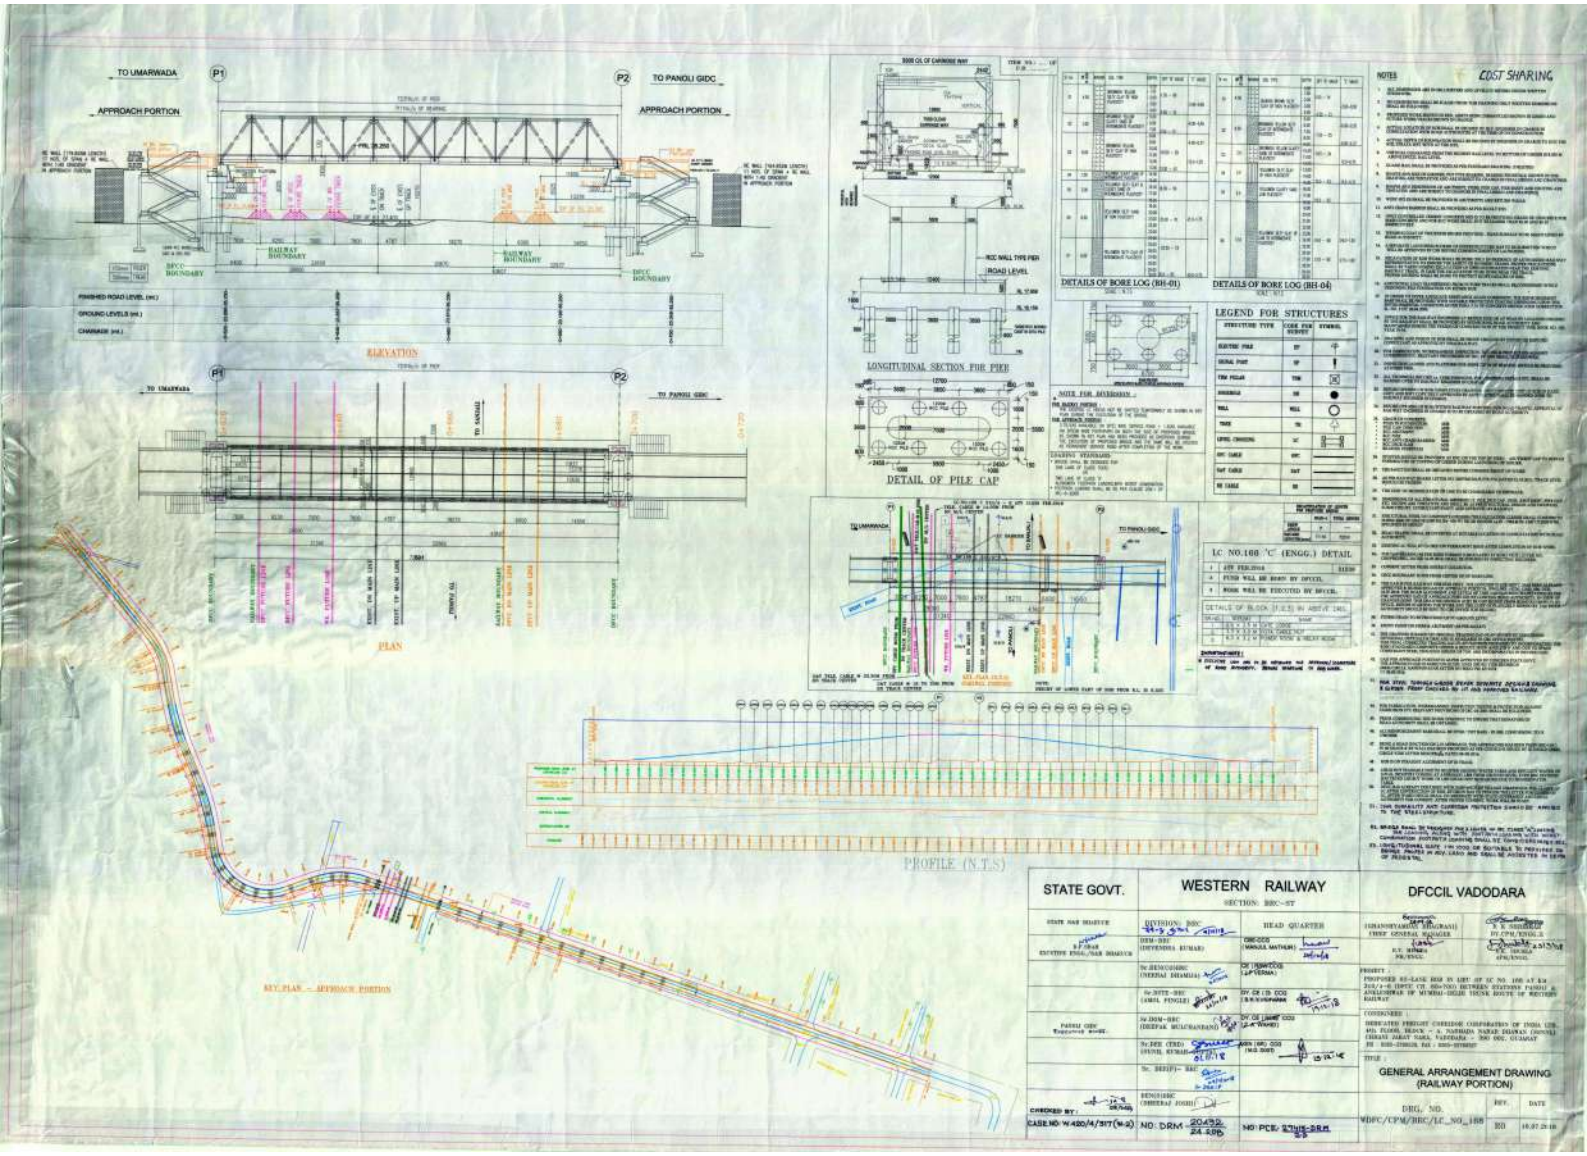

STATE GOVT.	WESTERN RAILWAY	DFCCIL VADODARA
	SECTION: BRC—ST	
STATE NOC RECEIVE	DIVISION: BRC	HEAD QUARTER
	DEN-BRC (DEVENDRA KUMAR)	CBE-DDS (MANJUL MATHUR)
	Sr.DENCO/BRC (VISHWAJ SHARMA)	DY.CE (S.DDS) (S.S.KHURANA)
	Sr.DSTE-BRC (AMOL PINGLE)	DY.CE (S.DDS) (S.K.VERMA)
PANOLI GIDC Executive Engr.	Sr.DOM-BRC (DEEPAK MULCHANDANI)	DY.CE (SAME DDS) (S.K.VERMA)
	Sr.DEE (TRD) (VIVEK KUMAR)	ADEN (WR) DDS (NIG DDS)
	Sr. DEE(P)- BRC	
CHECKED BY:	DENGINEER (DEEPRAJ JOSHI)	
CASE NO: W.420/4/317(W-2)	NO: DRM- 20492, 24.2.06	NO: PCE- 27/15-2RM, 27.2.15

PROJECT: PROPOSED RE-LAYE RSH IN LIEU OF LC NO. 188 AT KM 203/3-4 (SPOT CH. 000/000) BETWEEN STATIONS PANOLI & ANKLESHWAR OF MUMBAI-DELHI MAIN ROUTE OF WESTERN RAILWAY

CONSIGNEE: DEDICATED FREIGHT CORRIDOR CORPORATION OF INDIA LTD. 4th FLOOR, BLOCK – A, NARMADA NAGAR (PANOLI) GIDHAN JAMBAT YARN, VADODARA – 390 002, GUJARAT PH : 0265-2980128, FAX : 0265-2980127

TITLE : GENERAL ARRANGEMENT DRAWING (RAILWAY PORTION)

DRG. NO.	REV.	DATE
WDFC/CPM/BRC/LC_NO_188	00	10.07.2018