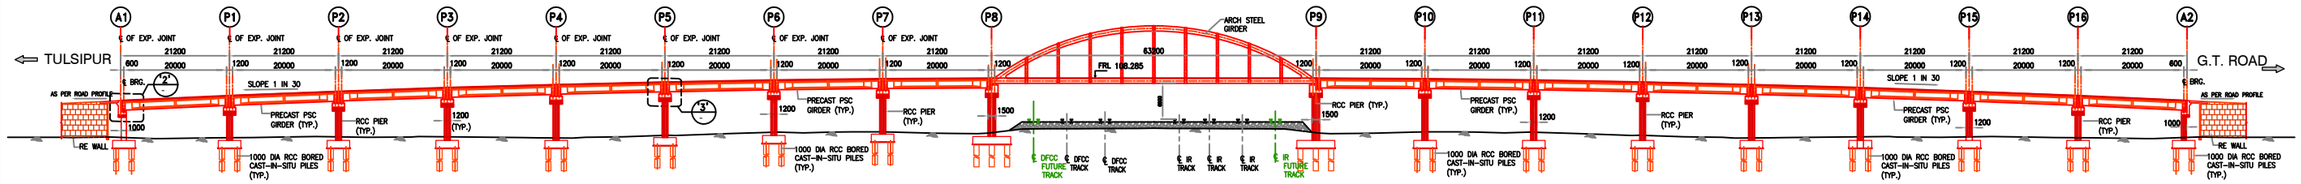

SECTIONAL ELEVATION OF OBLIGATORY & APPROACH SPANS

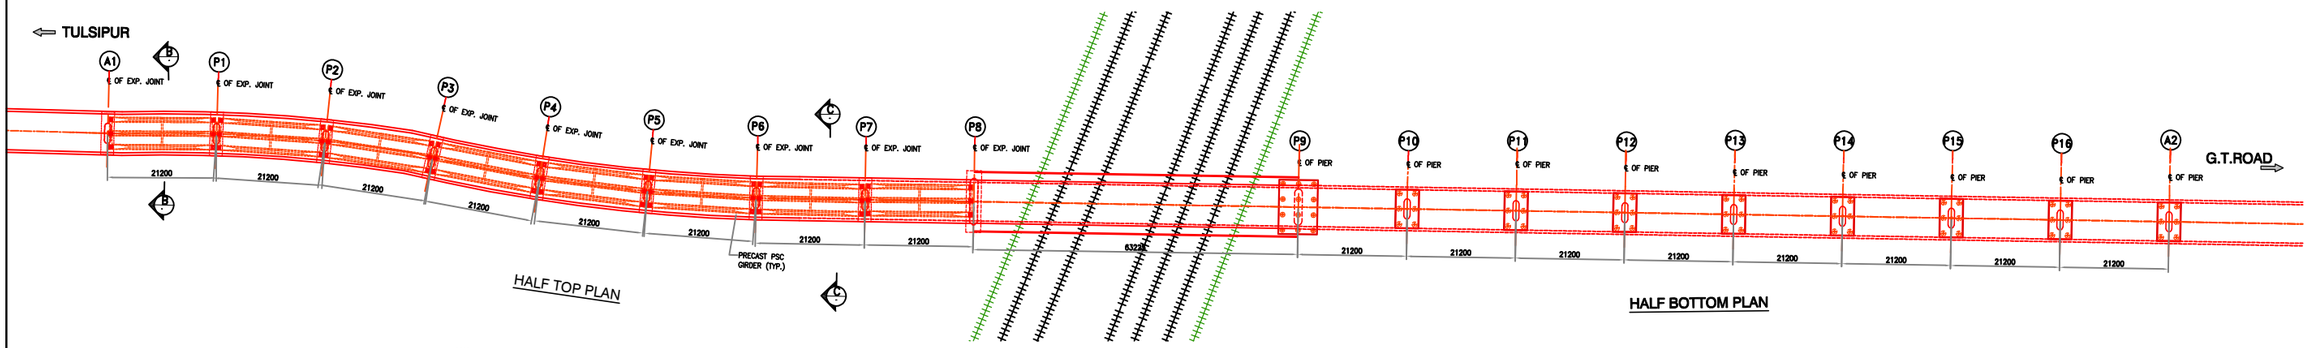

HALF TOP PLAN

HALF BOTTOM PLAN

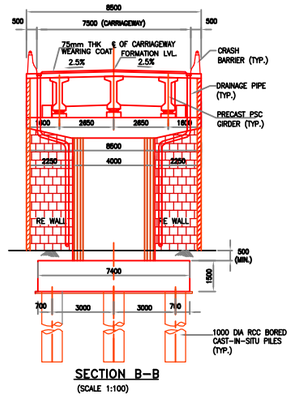

SECTION B–B
(SCALE 1:100)

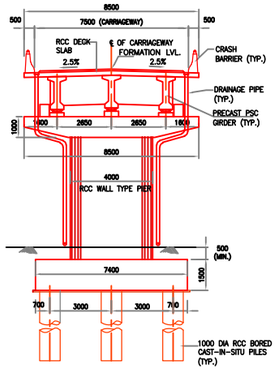

SECTION C–C
(SCALE 1:100)

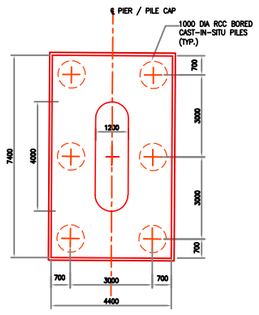

TYPICAL PLAN OF PILE GROUP
(AT VIADUCT SPAN)
(SCALE 1:100)

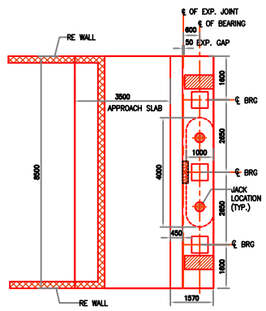

ABUTMENT CAP PLAN A1 & A2

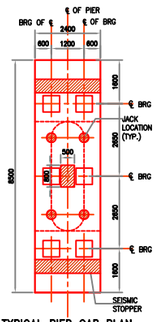

TYPICAL PIER CAP PLAN
P1 TO P9 & P13 TO P18

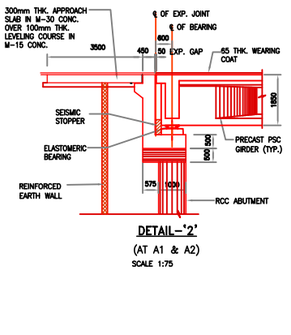

DETAIL–'2'
(AT A1 & A2)
SCALE 1:75

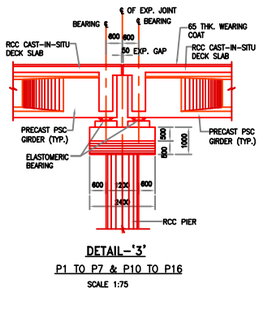

DETAIL–'3'
P1 TO P7 & P10 TO P16
SCALE 1:75

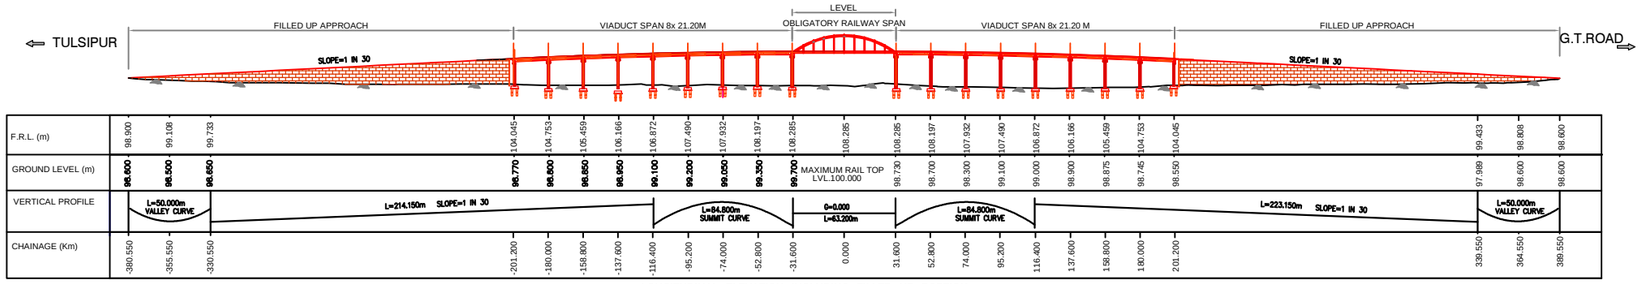

LONGITUDINAL ELEVATION INCLUDING FILLED UP PORTION

| | | |