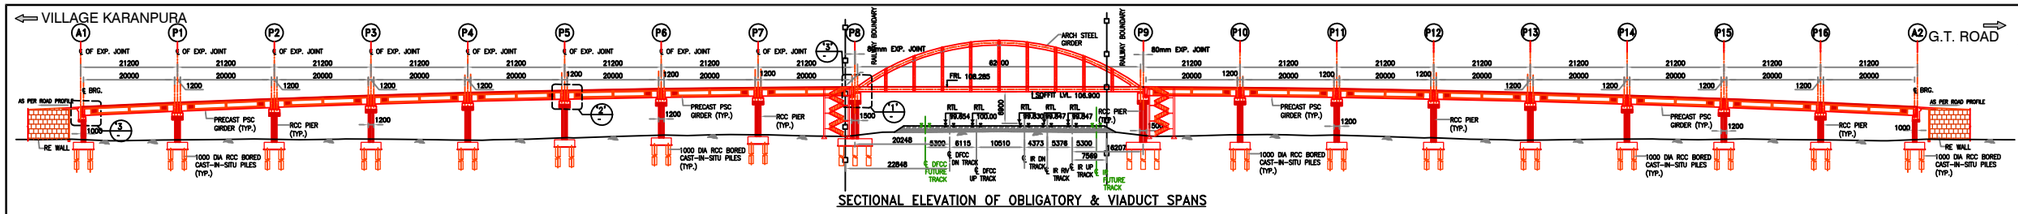

SECTIONAL ELEVATION OF OBLIGATORY & VIADUCT SPANS

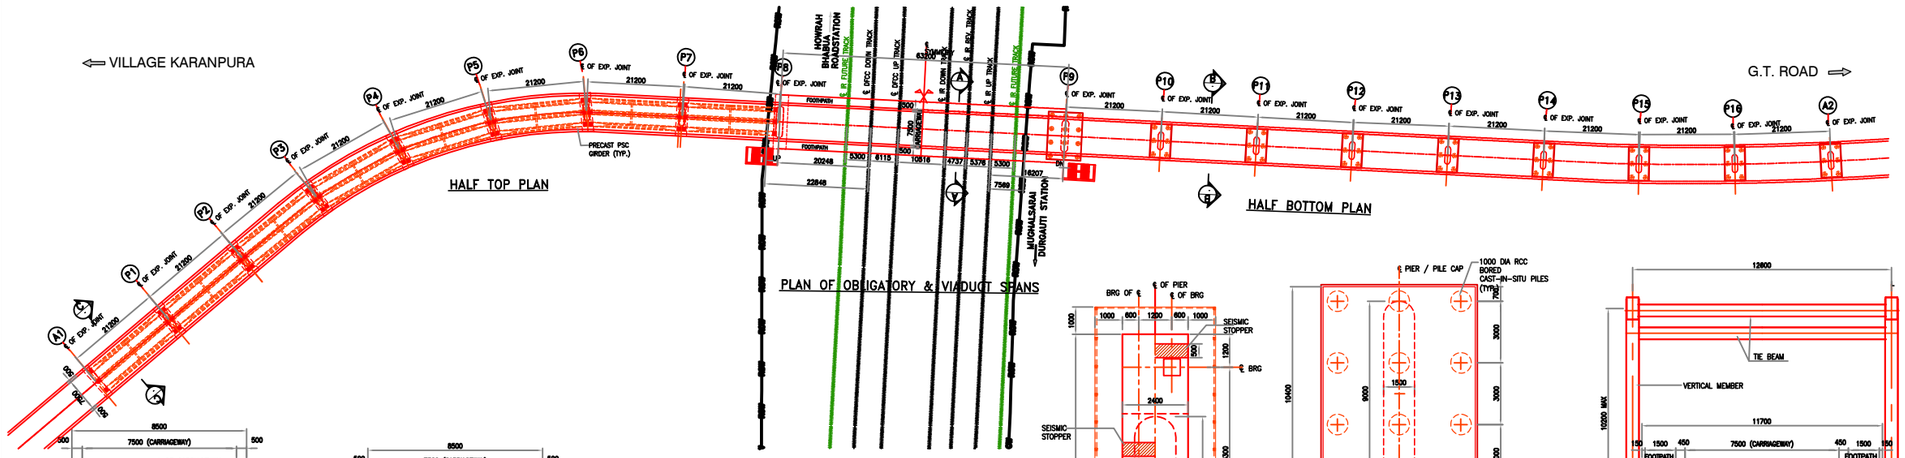

HALF TOP PLAN

HALF BOTTOM PLAN

PLAN OF OBLIGATORY & VIADUCT SPANS

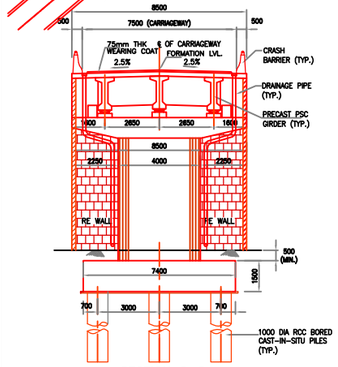

SECTION C–C
(SCALE 1:100)

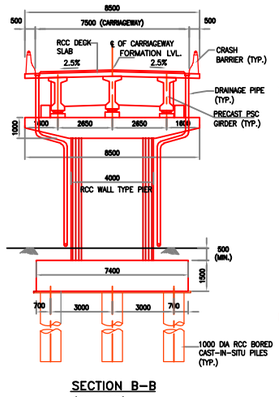

SECTION B–B
(SCALE 1:100)

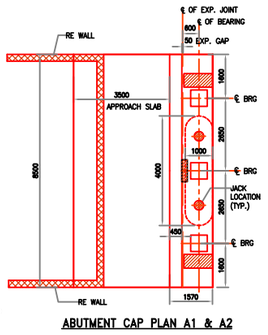

ABUTMENT CAP PLAN A1 & A2

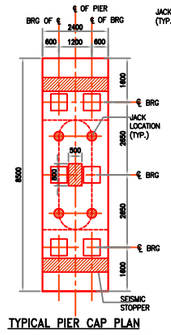

TYPICAL PIER CAP PLAN P1 TO P9 & P13 TO P18

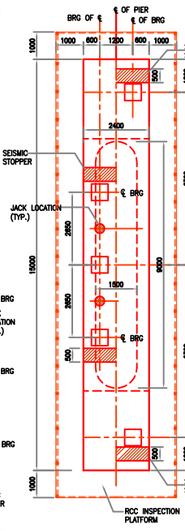

PIER CAP PLAN P8 & P9

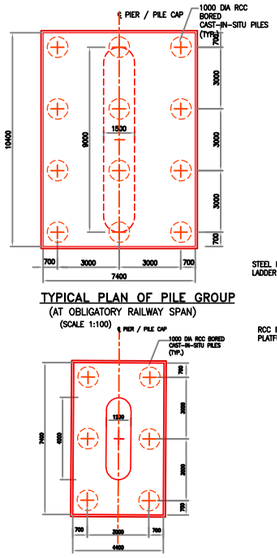

TYPICAL PLAN OF PILE GROUP
(AT OBLIGATORY RAILWAY SPAN)
(SCALE 1:100)

TYPICAL PLAN OF PILE GROUP
(AT VIADUCT SPAN)
(SCALE 1:100)

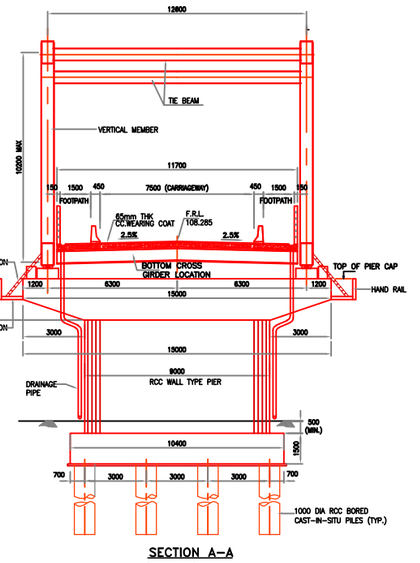

SECTION A–A

| | | |