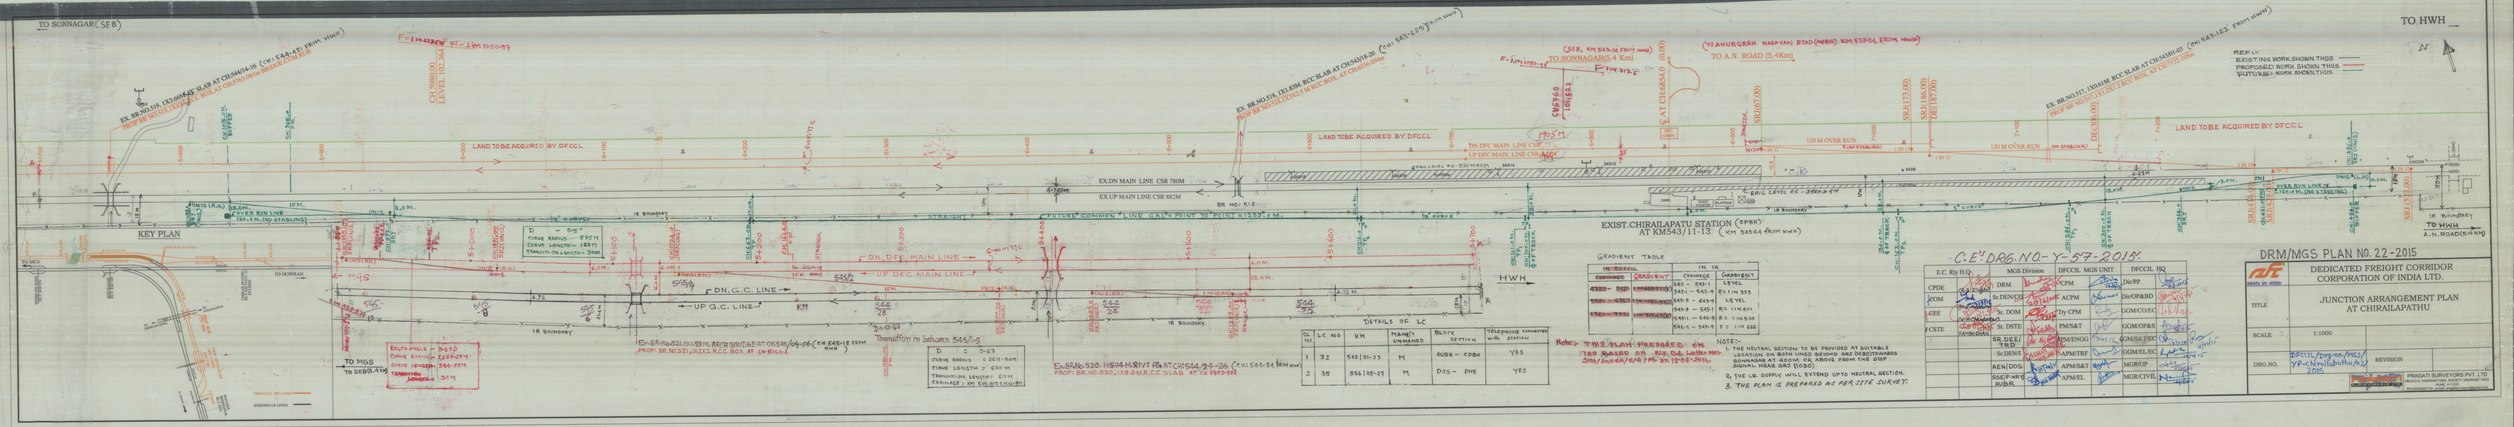
TO SONNAGAR(SEB)
TO HWH
KEY PLAN
LAND TO BE ACQUIRED BY DFCCL
EX.DN MAIN LINE CSR 780M
EX.UP MAIN LINE CSR 882M
DN. DFC MAIN LINE
UP DFC MAIN LINE
DN. G.C. LINE
UP G.C. LINE
HWH
TO MGS
TO SEB(5.4Km)
TO SONNAGAR(5.4 Km)
TO ANURGRAM NARAYANI ROAD
TO A.N. ROAD (5.4Km)
EXIST.CHIRAILAPATU STATION
AT KM543/11-13
GRADIENT TABLE
DETAILS OF LC
C.E" DRG.NO-Y-57-2014
DRM/MGS PLAN NO. 22-2015
DEDICATED FREIGHT CORRIDOR CORPORATION OF INDIA LTD.
JUNCTION ARRANGEMENT PLAN AT CHIRAILAPATHU
SCALE 1:1000
DRG.NO. DFCCIL/Drg-no/MGS/Y-(Chrailapathu)/22/2015
REVISION
PRAGATI SURVEYORS PVT. LTD.