PRODUCED BY AN AUTODESK EDUCATIONAL PRODUCT

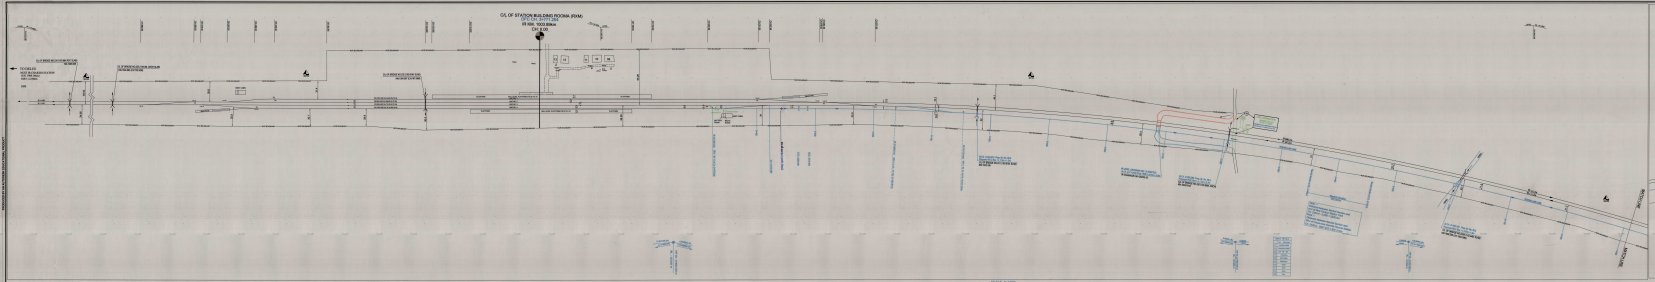
CL OF STATION BUILDING ROOMS (FOM)
CHAINAGE 0.000 (M)
RS RSE, 100% RSMm
CH: 0.000
SCALE: 1:1000
DEDICATED FREIGHT CORRIDOR CORPORATION OF INDIA LTD.
STRUCTURE
ROAD
RAILWAY
BRIDGE
CULVERT
TRACK
SIGNAL
SIGNAL
SIGNAL