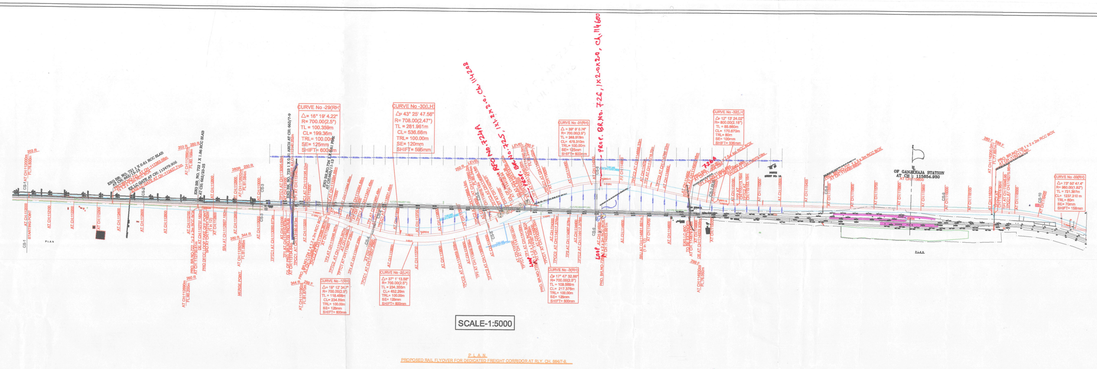

SCALE-1:5000

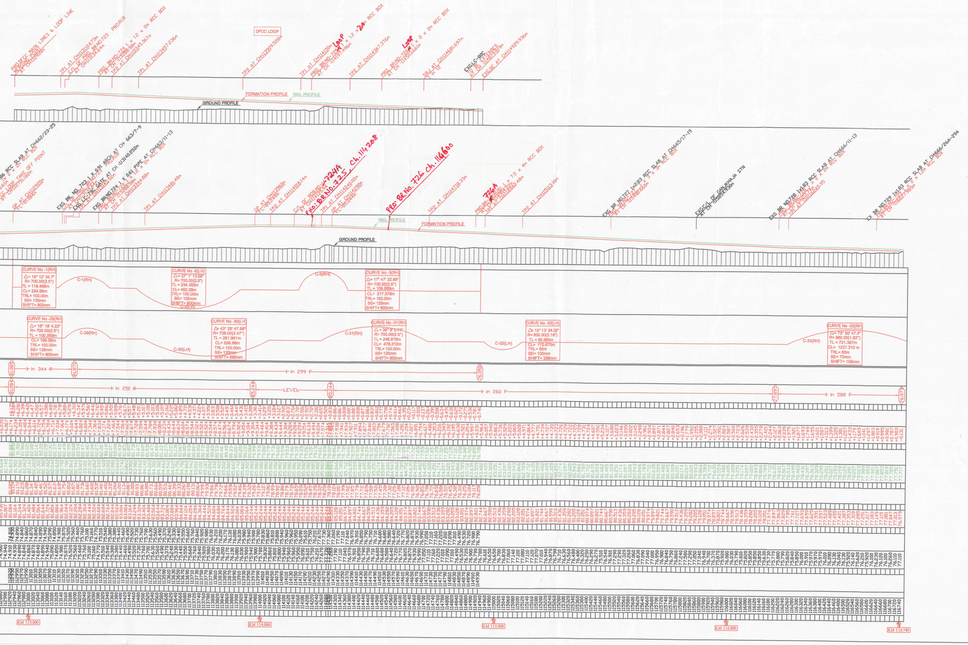

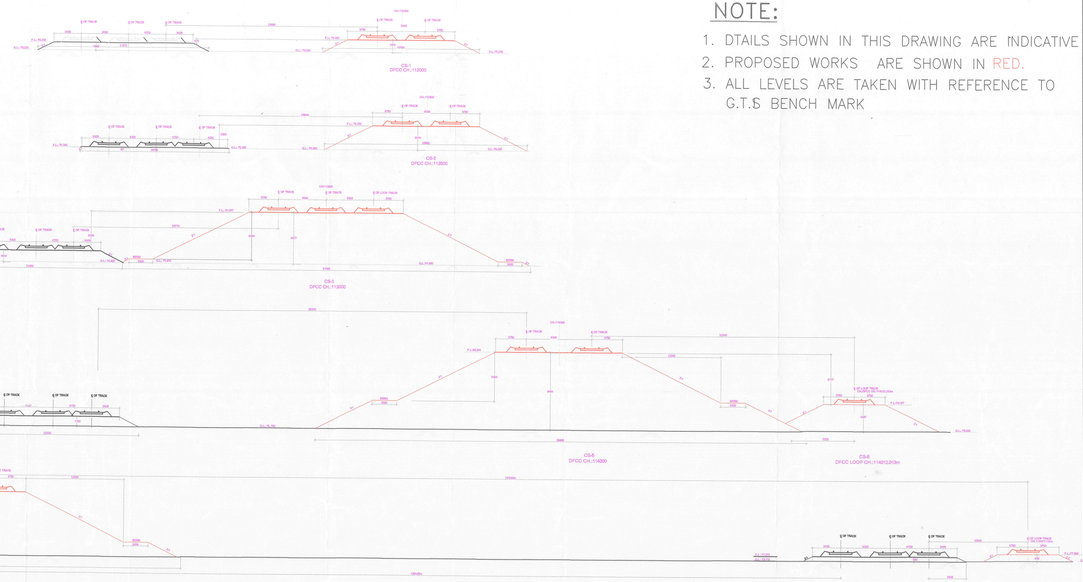

NOTE:

1. DTAILS SHOWN IN THIS DRAWING ARE INDICATIVE
2. PROPOSED WORKS ARE SHOWN IN RED.
3. ALL LEVELS ARE TAKEN WITH REFERENCE TO G.T.S BENCH MARK

DFC LOADING (32.5T AXLE LOADING)

DEDICATED FREIGHT CORRIDOR CORPORATION OF INDIA LTD.

CHANDUALI - GANJKHAWJA SECTION

PROPOSED RAIL FLYOVER OVER INDIAN RAILWAY TRACK
BETWEEN RLY KM 661/11 TO 666/17
DFC CH. 112000 TO CH. 117600

PLAN & PROFILE

APM /ENGG/MGS	SCALE : 1 : 1	DRG. No.