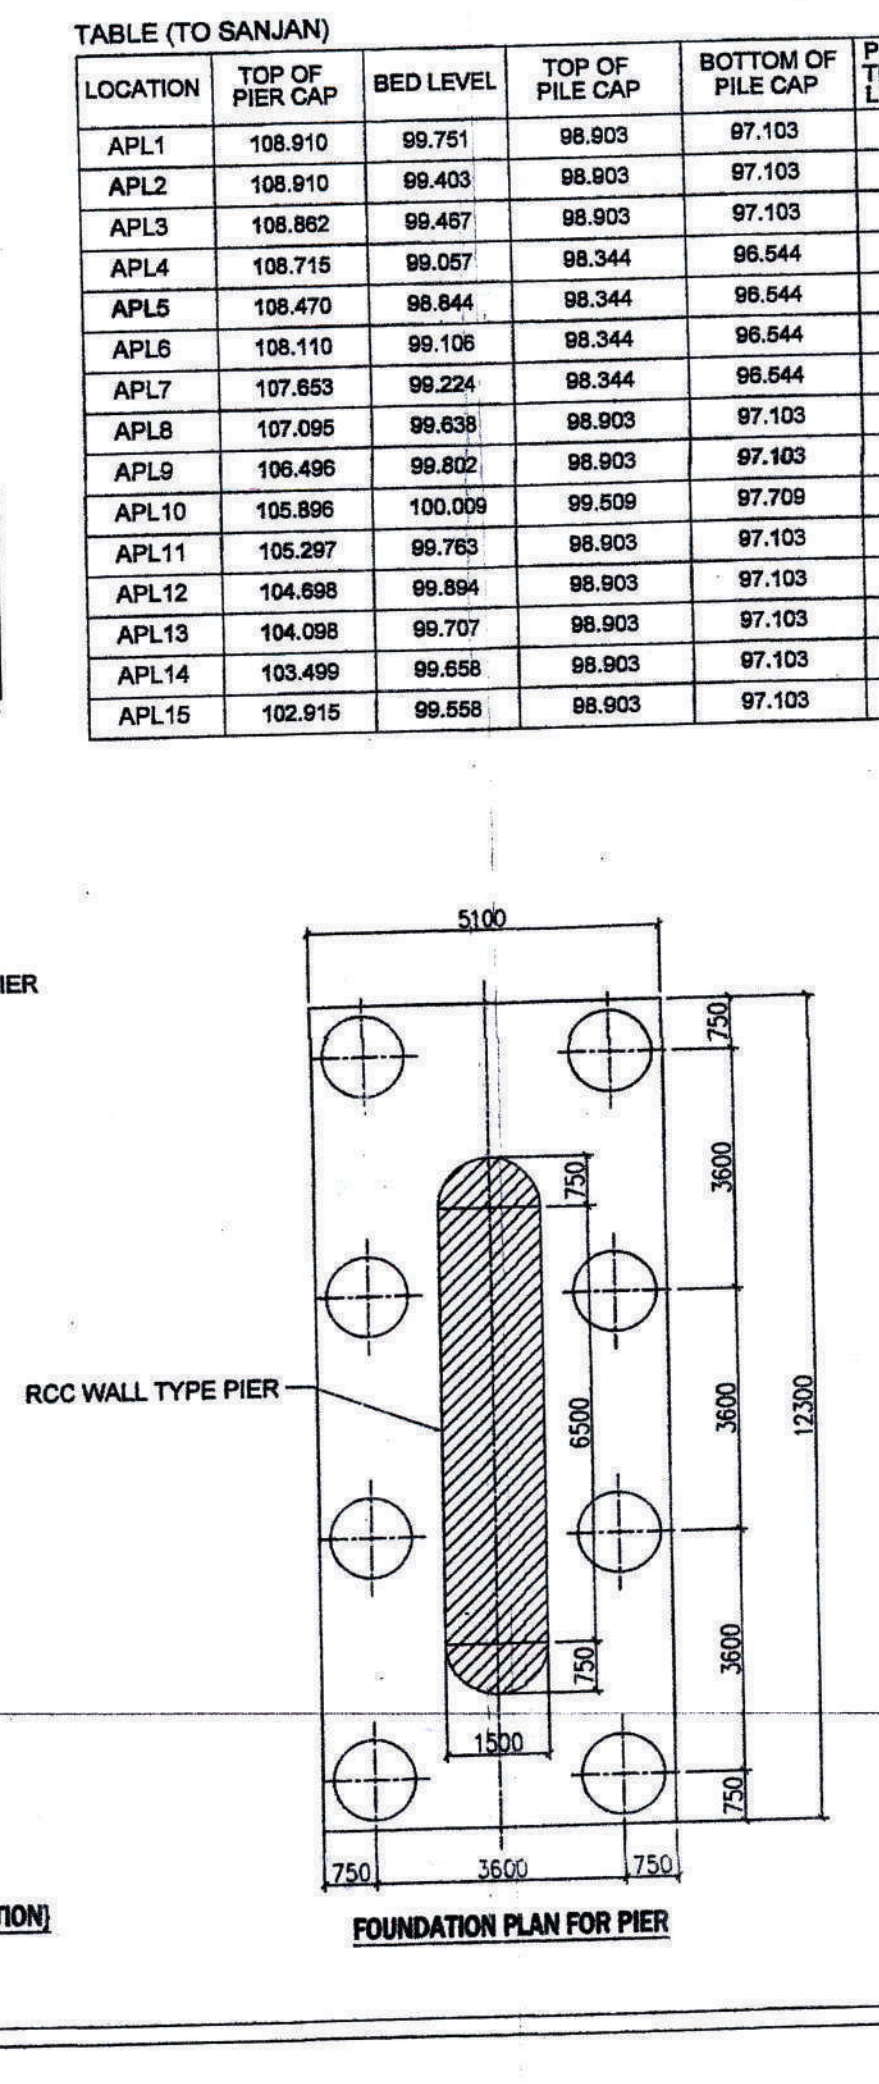
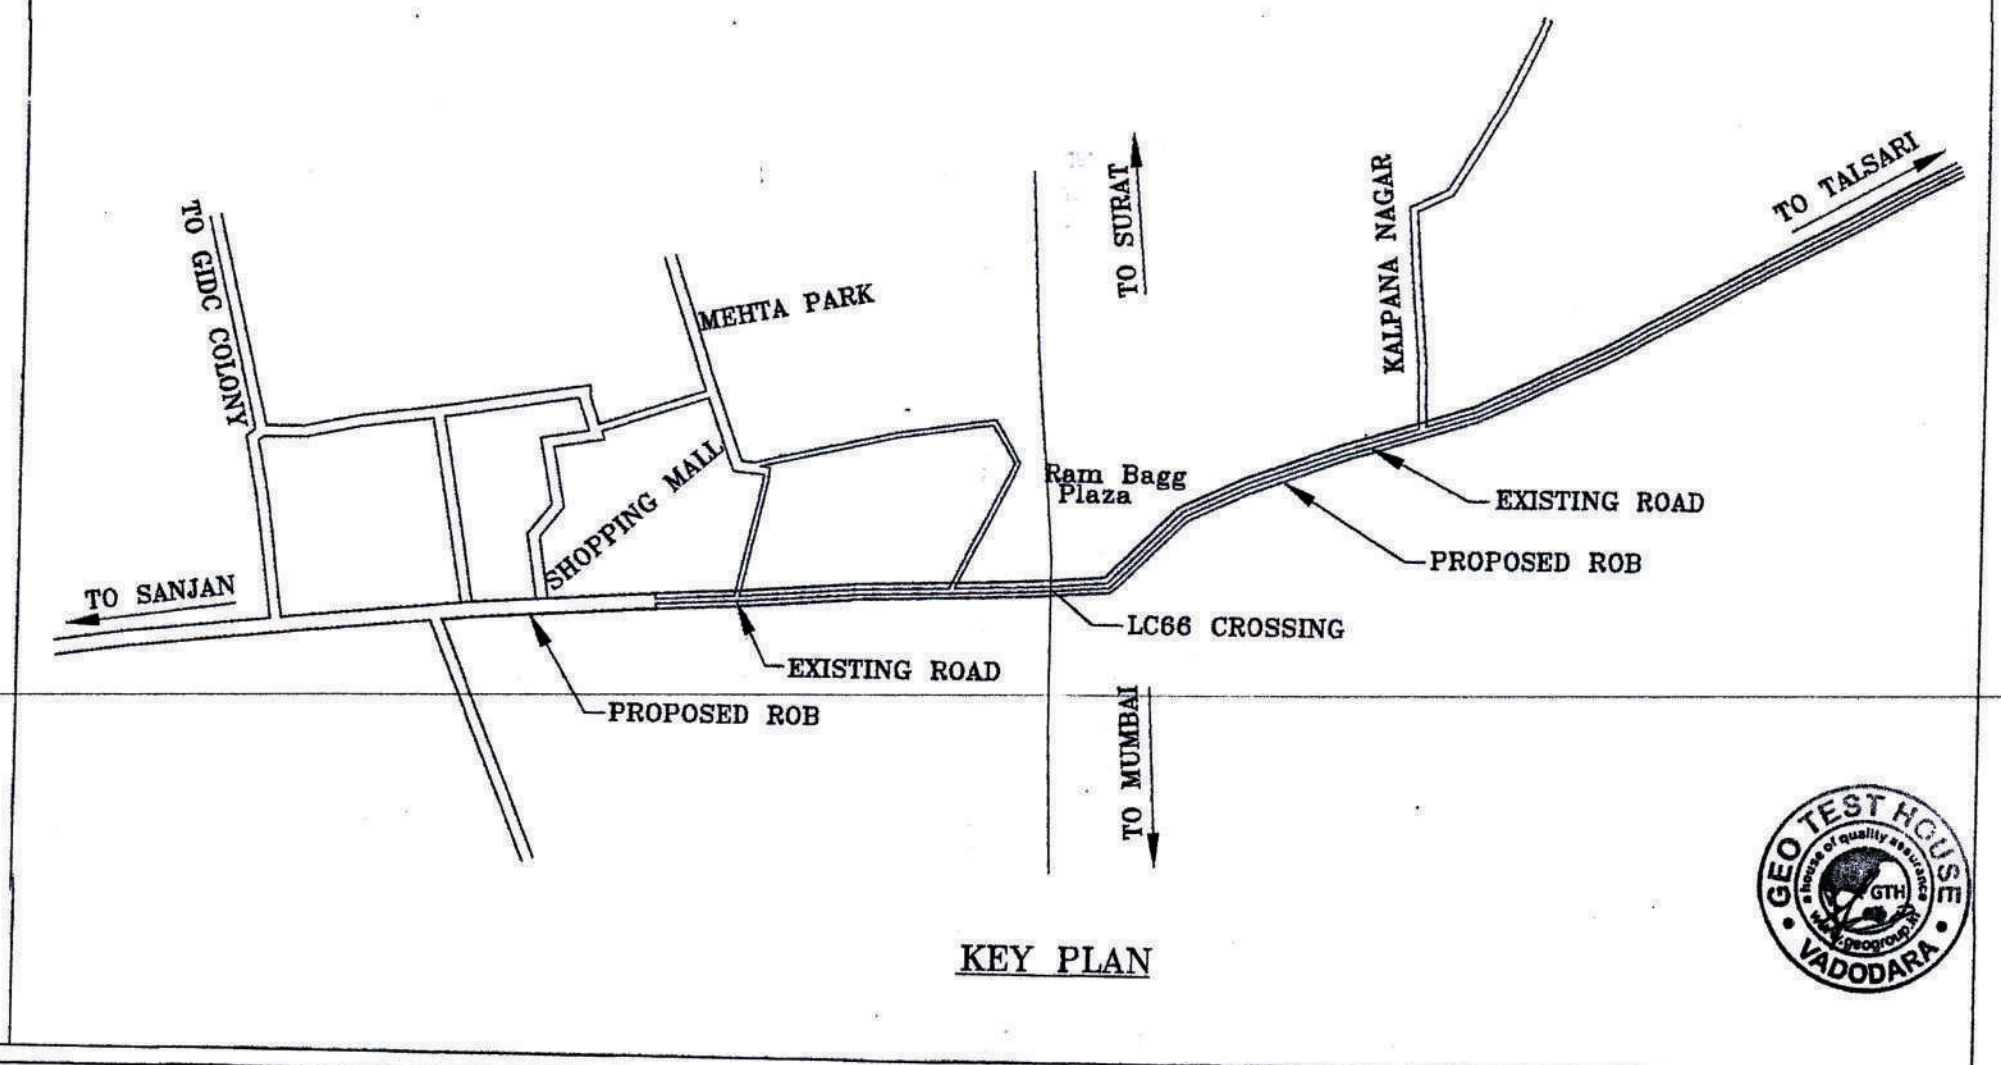
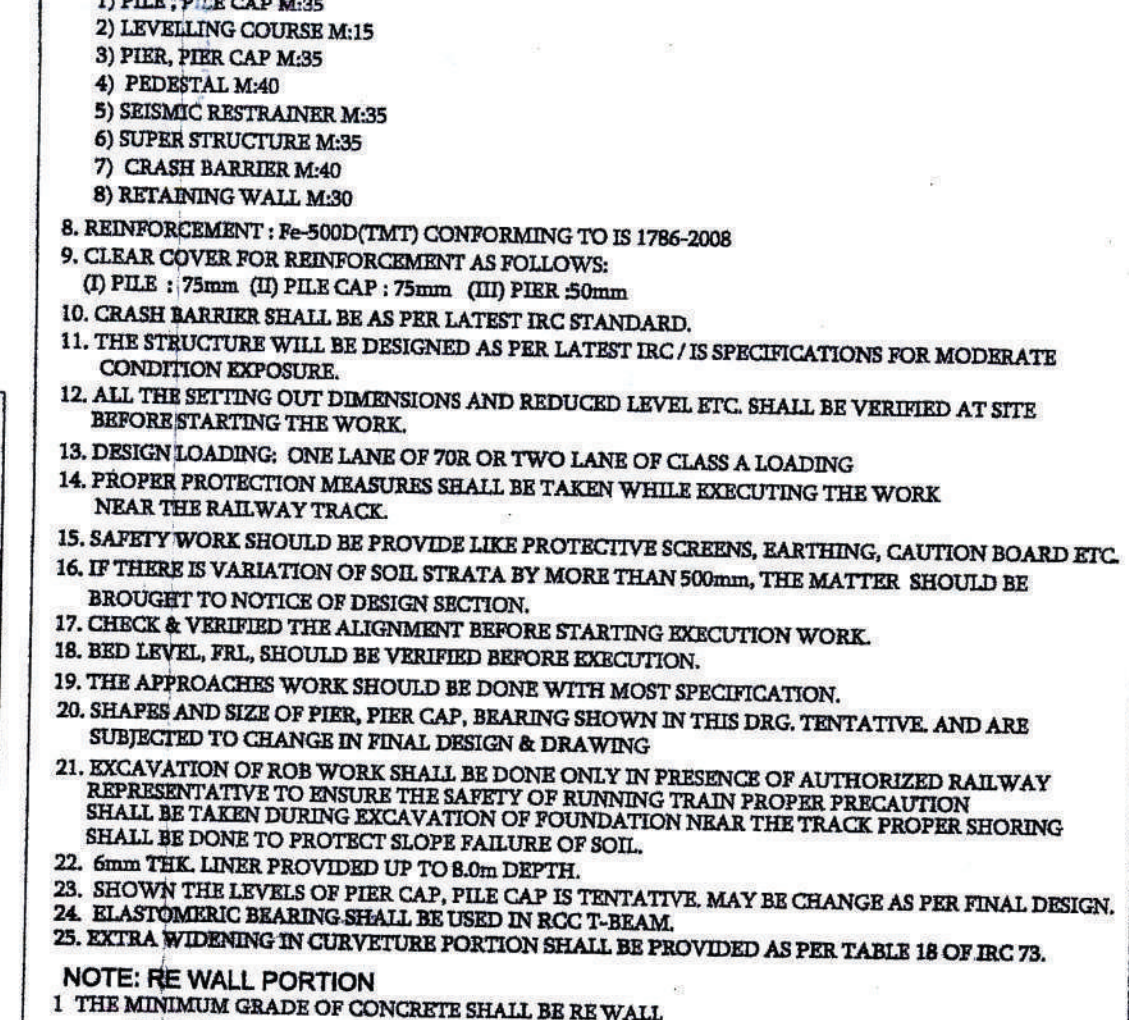
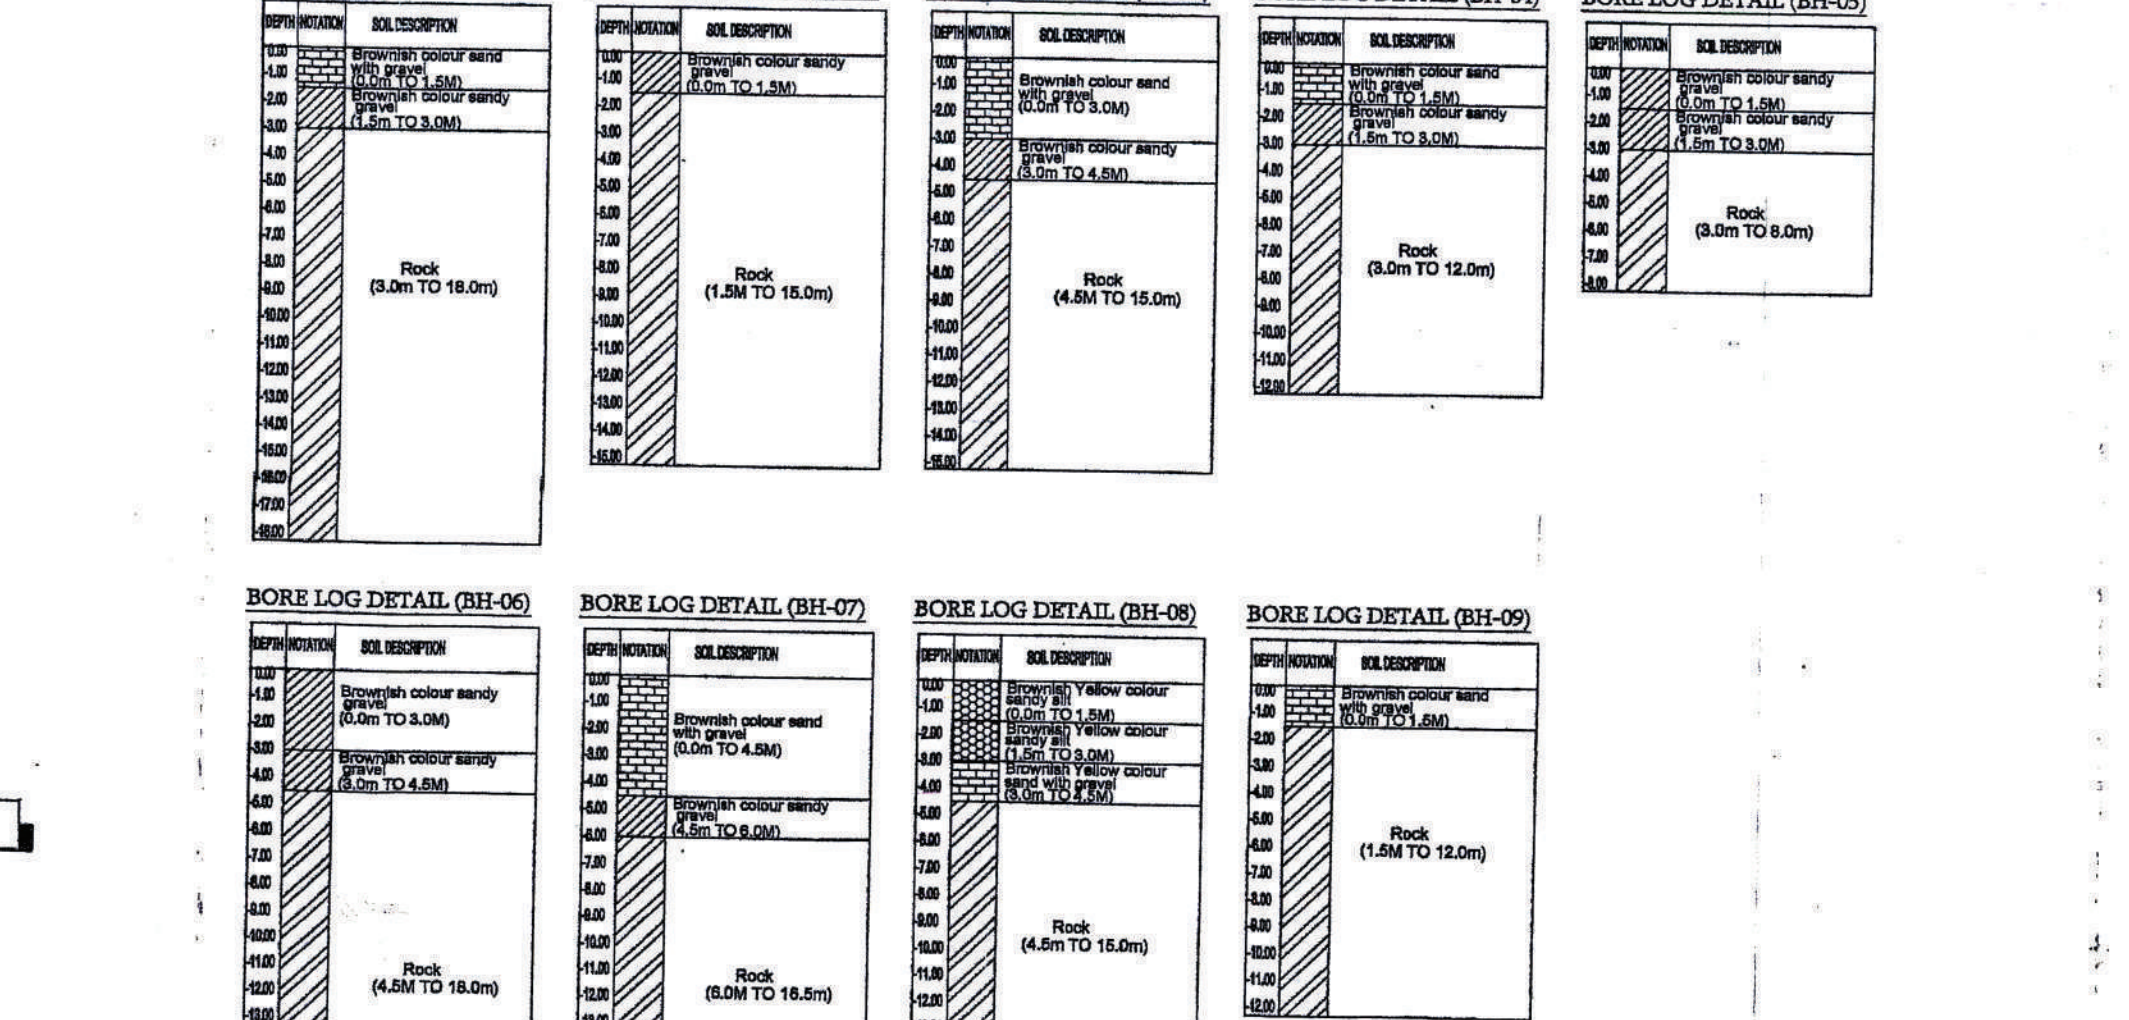


NOTE: BRIDGE PORTION

1. THIS DIMENSION SECTIONAL DETAILS, CURVE DETAILS ARE TENTATIVE AND MAY BE CHANGED TO SUIT DESIGN REQUIREMENT AND SITE CONDITIONS.
2. DIAMETER DEPTH & NUMBER OF FILES ARE TENTATIVE AND MAY BE CHANGED AS PER DESIGN.
3. TEST FILE SHALL BE LOAD TESTED BEFORE CASTING OF OTHER MAIN PILES.
4. FIRST FILE EXPANSION JOINT SHALL BE AS PER MORFTH & JAC SPECIFICATION SHALL BE USED.
5. ALL OTHER SPECIFICATIONS SHALL BE AS PER MORFTH & JAC SPECIFICATION FOR ROAD & BRIDGES.
6. SUPER STRUCTURE AND BEARING SHALL BE AS PER MORFTH DRAWING
7. CONCRETE GRADE









NOTE:- LALL DIMENSIONS ARE IN MM (UNLESS OTHERWISE SPECIFIED).

CLIENT: EXECUTIVE ENGINEER, R & B VALSAD

TITLE: GENERAL ARRANGEMENT DRAWING FOR Lc 6B (DPC CH. 178100)
(L/R NO 14330-32)

LOCATION: NAME OF ROAD : SANJAN - TALASARI
BETWEEN RLY. STATION: MUMBAI-SATRA (V-RJ-SECTION)

SURVEY AGENCY: (A Division of GEO'S DESIGN AND RESEARCH PVT. LTD)
B/10, KRISHNA INDUSTRIAL ESTATE,
OPP. B.I.C.D. CORVA ESTATE,
VADODRA - 390 010

**GEO TEST HOUSE** TEL: 91-2626-22222-22283501
AN ISO 9001:2000 Company E-Mail: geo@yahoo.com

PREPARED BY: KANESH KHARWA (GE. ENGINEER) **DWG NO. ETC_GAD_01** **Rev.**
DESIGNED BY: ANEESH KHARWA (GE. ENGINEER) **DATE** **21/03/2021** **Rev.**