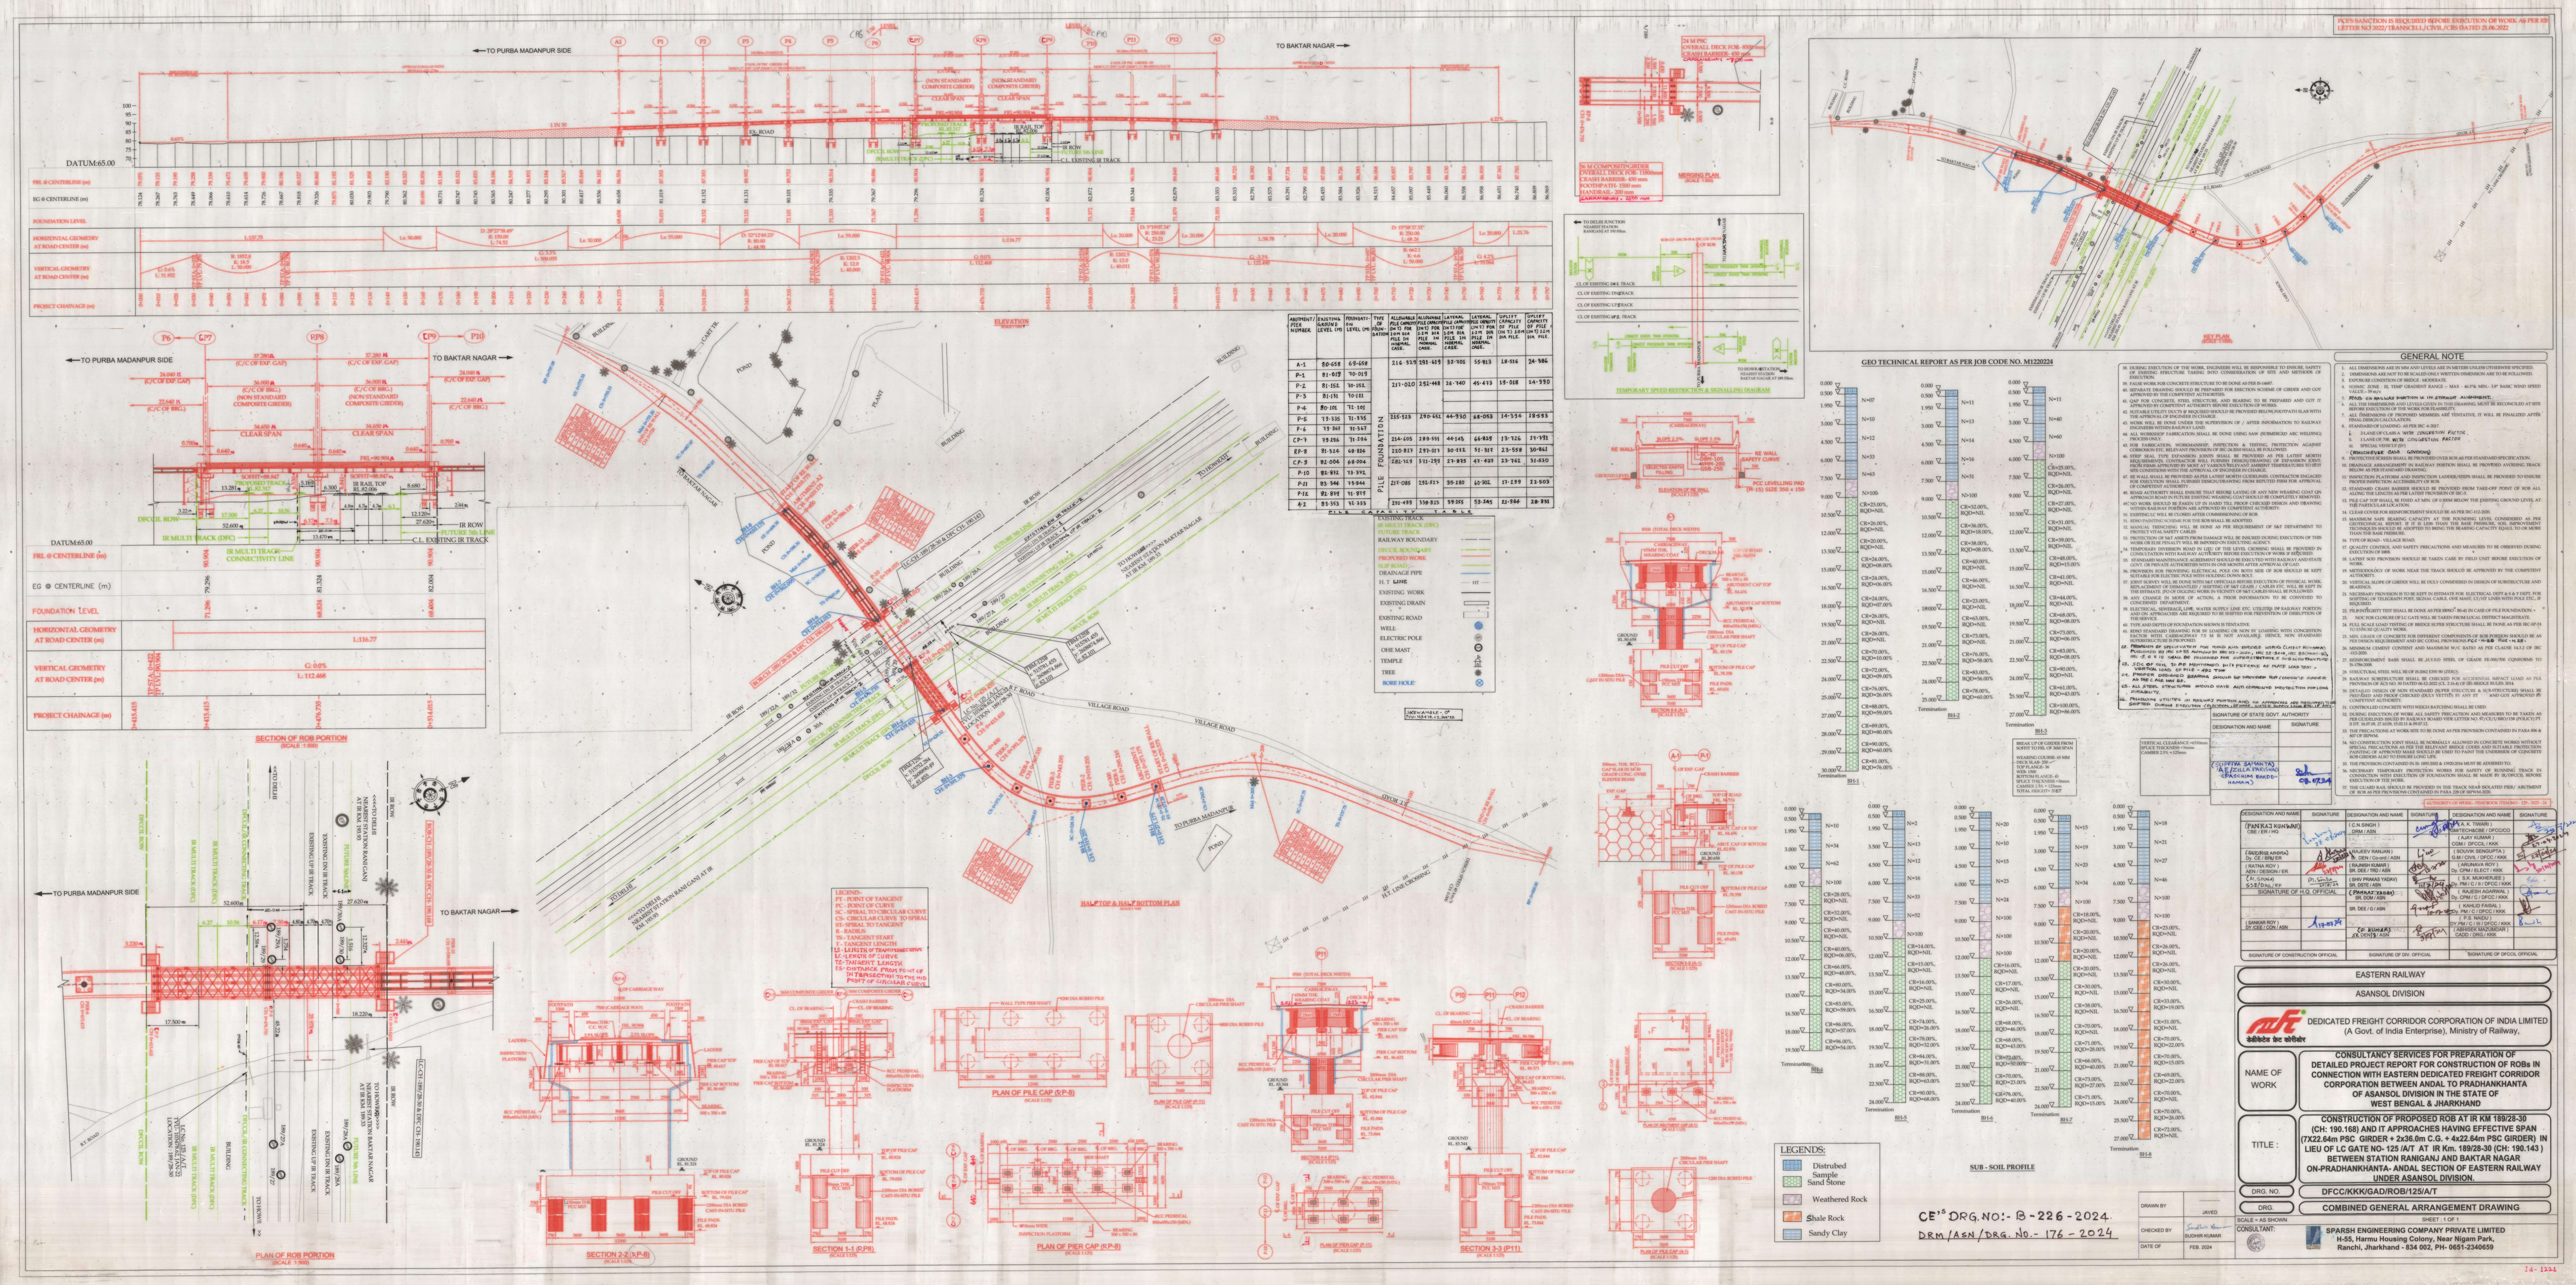

TO PURBA MADANPUR SIDE
TO BAKTAR NAGAR
DATUM:65.00
ELEVATION
SECTION OF ROB PORTION
PLAN OF ROB PORTION
SECTION 2-2 (X-P-8)
SECTION 1-1 (P-P8)
PLAN OF PILE CAP (X-P-8)
PLAN OF PIER CAP (X-P-8)
SECTION 3-3 (P11)
HALF TOP & HALF BOTTOM PLAN
SUB - SOIL PROFILE
GEO TECHNICAL REPORT AS PER JOB CODE NO. M1220224
GENERAL NOTE
LEGENDS:
Distrubed Sample
Sand Stone
Weathered Rock
Shale Rock
Sandy Clay
CE'S DRG.NO:- B-226-2024.
DRM/ASN/DRG. NO.- 176-2024
EASTERN RAILWAY
ASANSOL DIVISION
DEDICATED FREIGHT CORRIDOR CORPORATION OF INDIA LIMITED
(A Govt. of India Enterprise), Ministry of Railway,
NAME OF WORK
CONSULTANCY SERVICES FOR PREPARATION OF DETAILED PROJECT REPORT FOR CONSTRUCTION OF ROBs IN CONNECTION WITH EASTERN DEDICATED FREIGHT CORRIDOR CORPORATION BETWEEN ANDAL TO PRADHANKHANTA OF ASANSOL DIVISION IN THE STATE OF WEST BENGAL & JHARKHAND
TITLE :
CONSTRUCTION OF PROPOSED ROB AT IR KM 189/28-30 (CH: 190.168) AND IT APPROACHES HAVING EFFECTIVE SPAN (7X22.64m PSC GIRDER + 2x36.0m C.G. + 4x22.64m PSC GIRDER) IN LIEU OF LC GATE NO- 125 /A/T AT IR Km. 189/28-30 (CH: 190.143) BETWEEN STATION RANIGANJ AND BAKTAR NAGAR ON-PRADHANKHANTA- ANDAL SECTION OF EASTERN RAILWAY UNDER ASANSOL DIVISION.
DRG. NO.
DFCC/KKK/GAD/ROB/125/A/T
DRG.
COMBINED GENERAL ARRANGEMENT DRAWING
SCALE = AS SHOWN
SHEET : 1 OF 1
CONSULTANT:
SPARSH ENGINEERING COMPANY PRIVATE LIMITED
H-55, Harmu Housing Colony, Near Nigam Park, Ranchi, Jharkhand - 834 002, PH- 0651-2340659