


GENERAL NOTES:-

1. ALL DIMENSIONS ARE IN MILLIMETERS AND LEVEL IN METERS EXCEPT WHERE OTHERWISE STATED.
2. NO DIMENSIONS SHALL BE SOILED FROM THIS DRAWING. ONLY WRITTEN DIMENSIONS SHALL.
3. DETAILS OF REINFORCED EARTH WALL INDICATED IN THE DRAWING TENTATIVE. DETAILS DESIGN OF REINFORCED EARTH WALL SHALL BE SUBMITTED AFTER PROOF CHECKING.
4. APPROACH SPAN SHALL BE SUBMITTED AFTER PROOF CHECKING.
5. THIS DRAWING SHALL BE READ IN CONJUNCTION WITH SHEET 1 OF 3 AND 2 OF 3 OF GENERAL ARRANGEMENT DRAWING.
6. FOR OTHER NOTES REFER SHEET 1 OF 3 OF GENERAL ARRANGEMENT DRAWING.

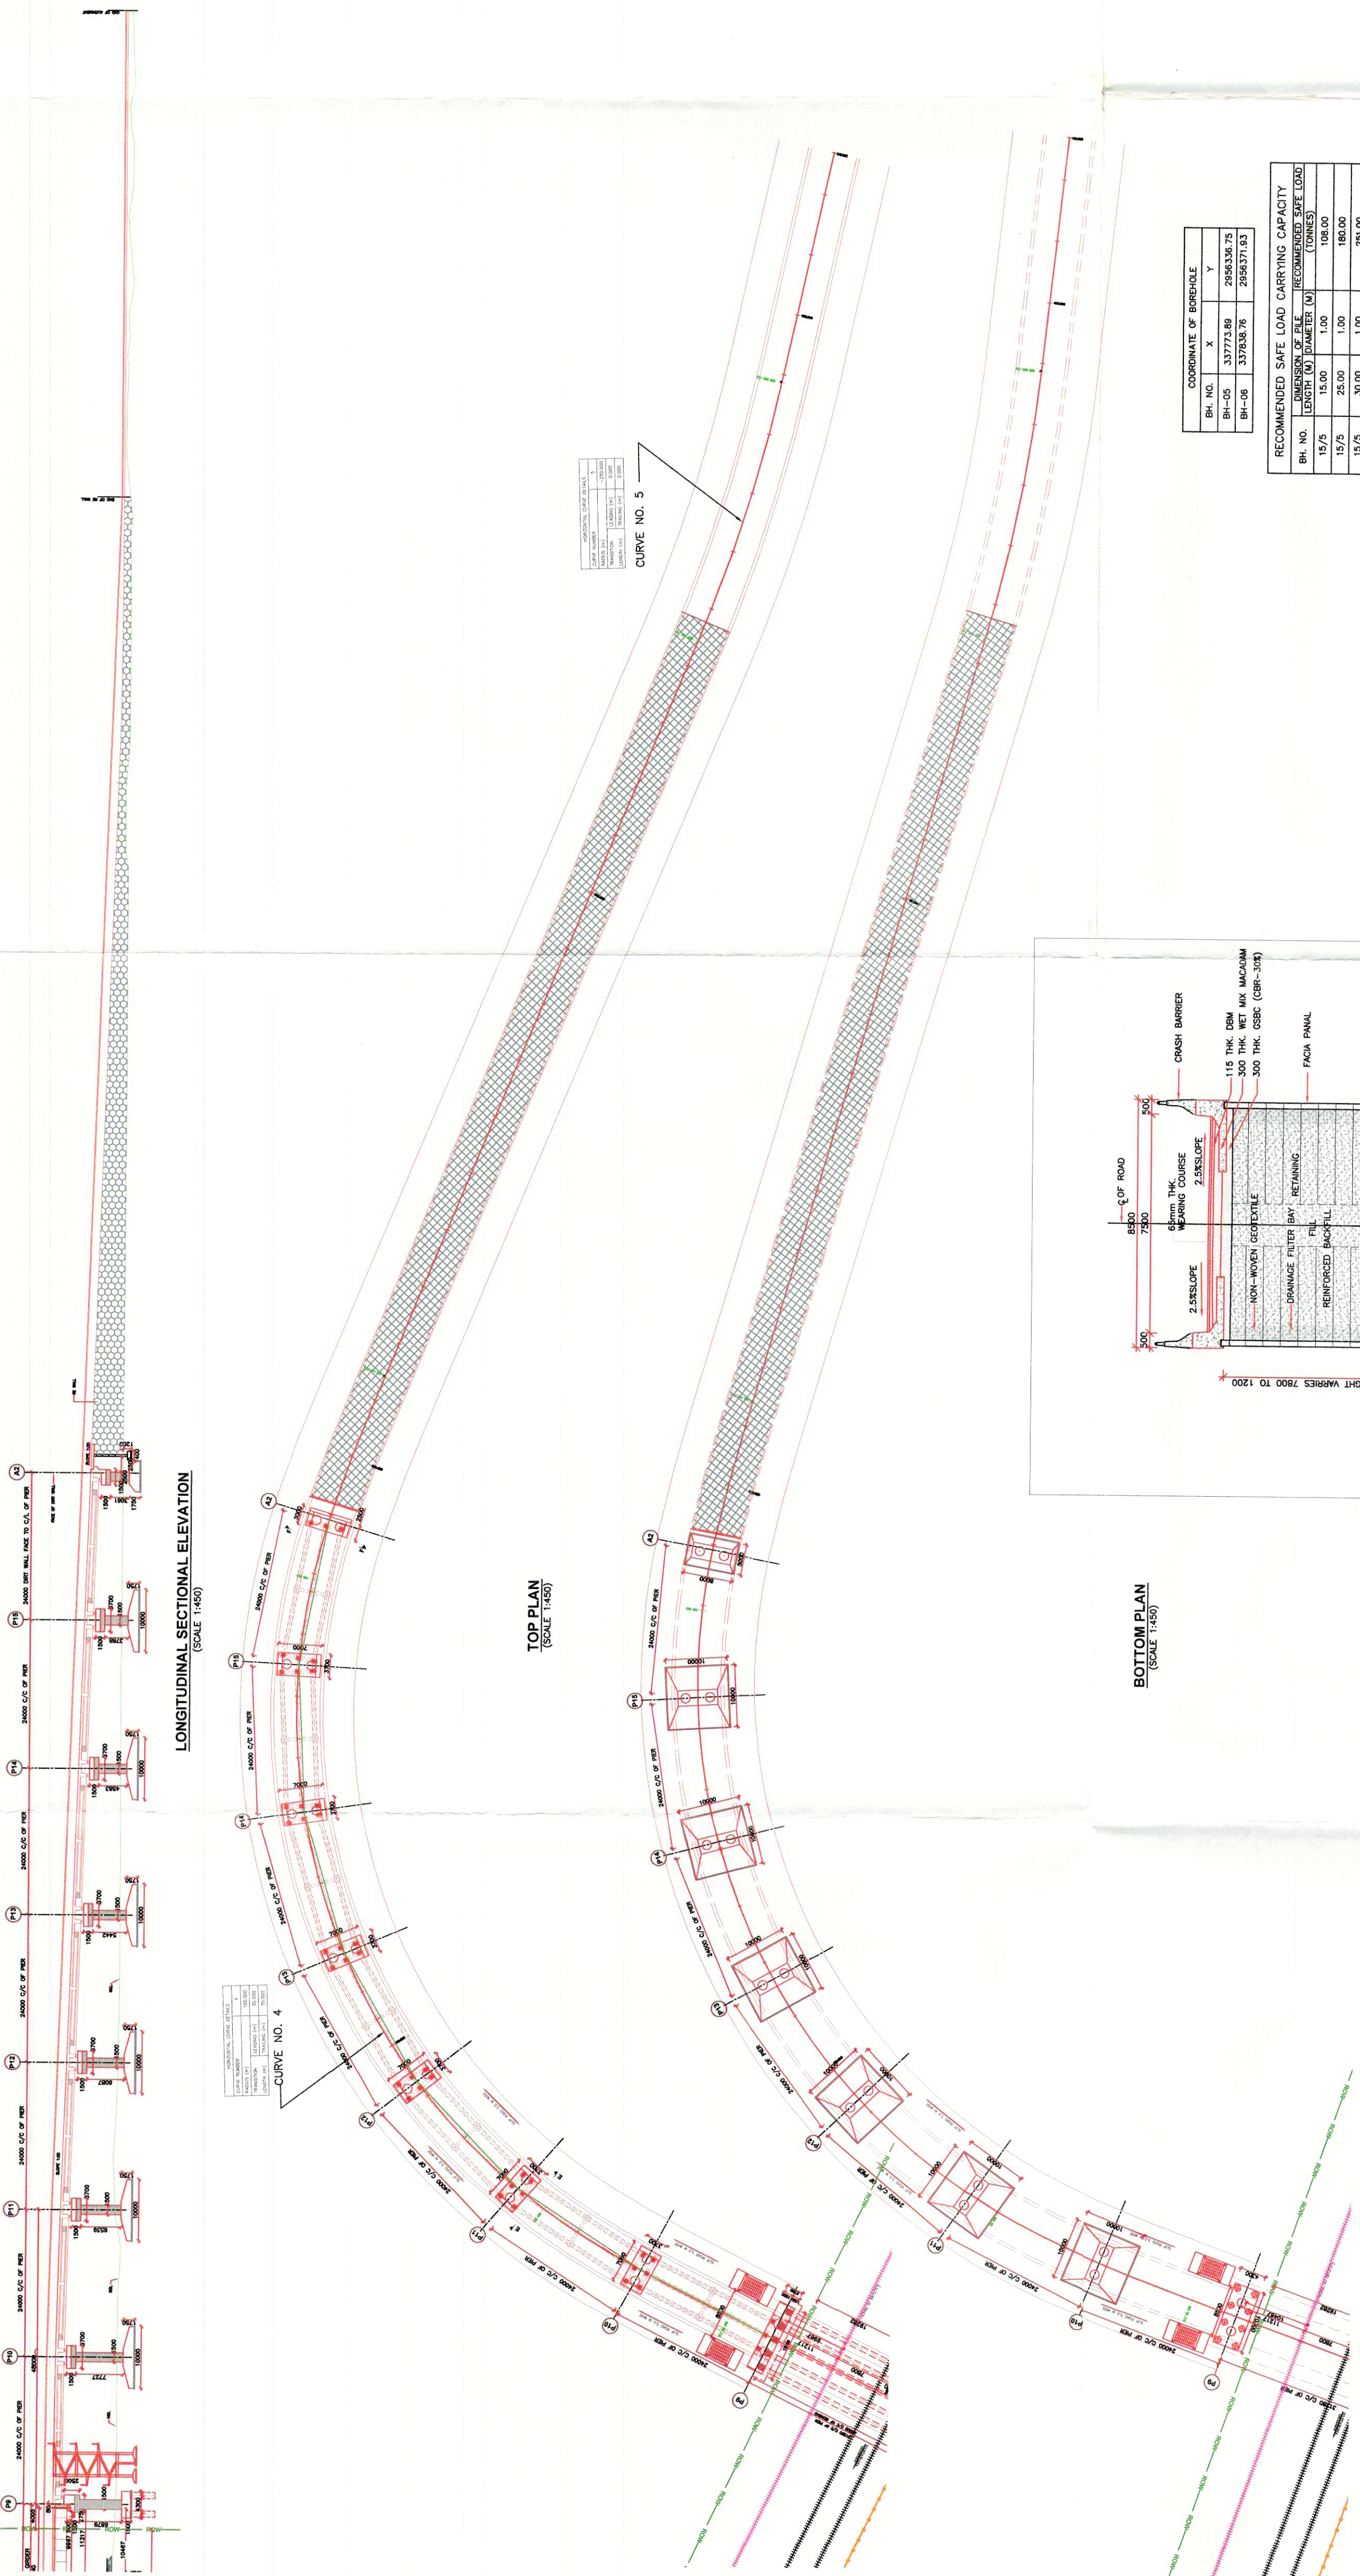

LONGITUDINAL SECTIONAL ELEVATION






RECOMMENDED SAFE LOAD CARRYING CAPACITY		


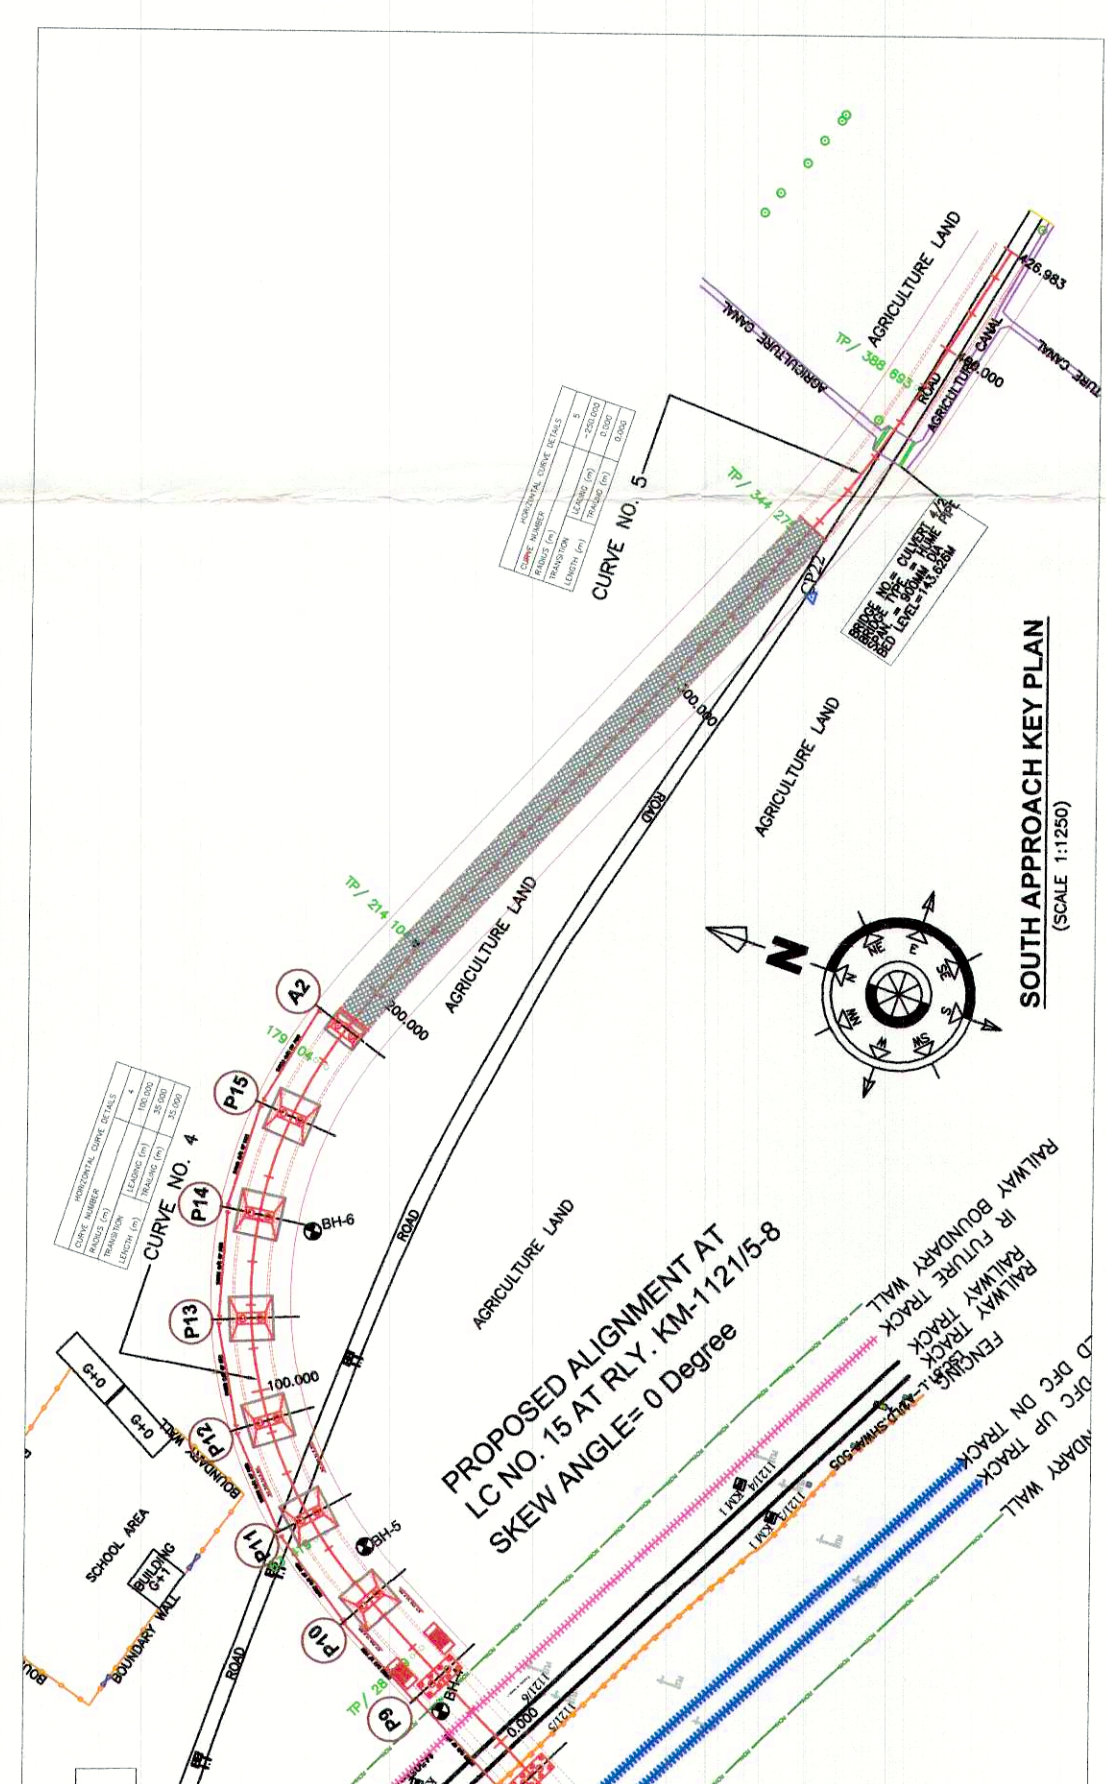

AT APPROACH LOCATION
(SECTION AT 1)
(SCALE 1:100)

AT ABUTMENT LOCATION
(SECTION AT 1)
(SCALE 1:100)

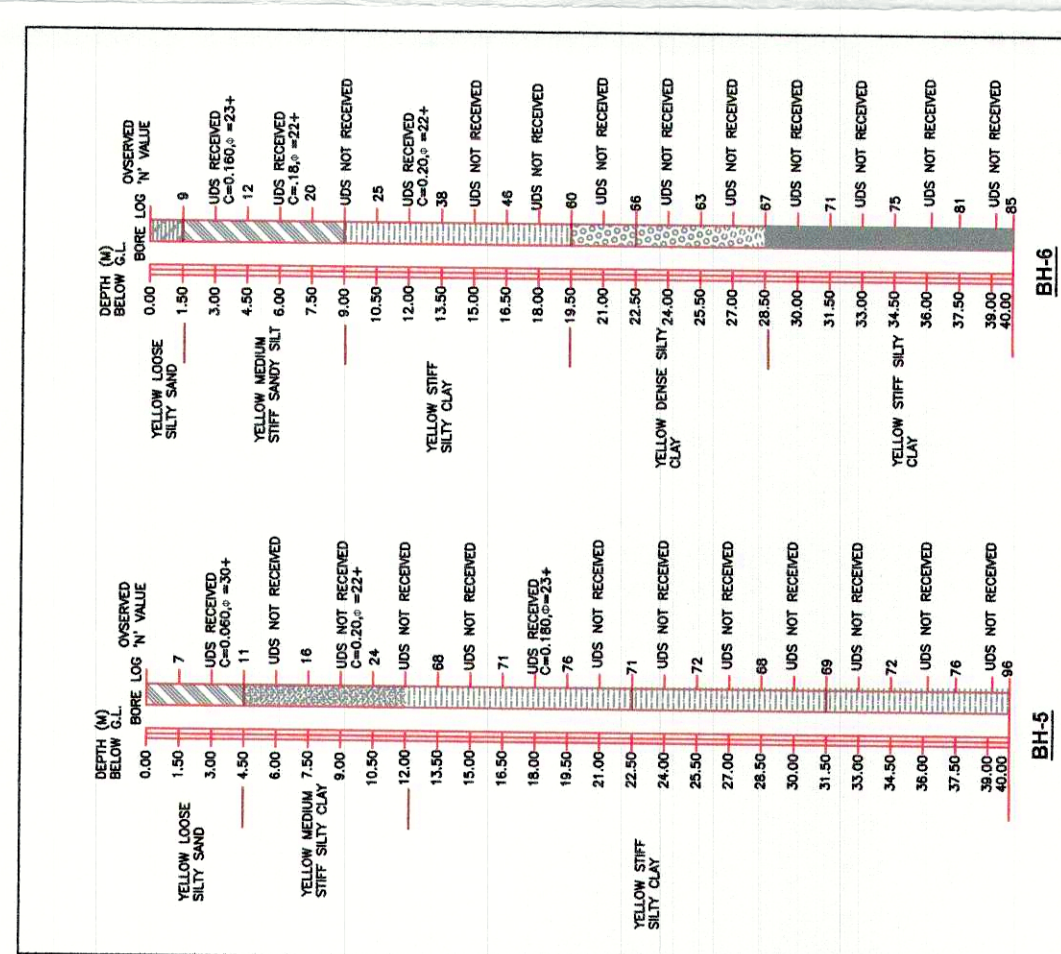

ALLAHABAD DIVISION (N.C.RLY)

PROPOSED TWO LANE ROB
COMPOSITE SPAN 1x24.00+1x30.00 M FOR
OBLIGATORY SPAN, 24.00M PSC APPROACH SPAN
BETWEEN GHASARA VILLAGE ROAD TO ACHALDA
ROAD, STATION IN KANPUR ACHALDA TO ETAWAHA
OF NORTH CENTRAL RAILWAY ALLAHABAD
(SKWEN ANGLE AT IR-0° & DFCC-0°)
(TVU: 41689, DT: 11/2015)
GENERAL ARRANGEMENT DRAWING
(NORTH APPROACH)

REVISIONS

REV.	DATE	DESCRIPTION
R1	18.02.2019	REVISED AS PER RAILWAY LETTER NO.250-W/551/Brsgg-00-ROB/DT/18.02.2019
R2	10.02.2018	REVISED AS PER RAILWAY LETTER NO.250-W/551/Brsgg-00-ROB/DT/10.02.2018




